


Date Produced: 22-Jan-2026

Scale: 1:1250 @A3

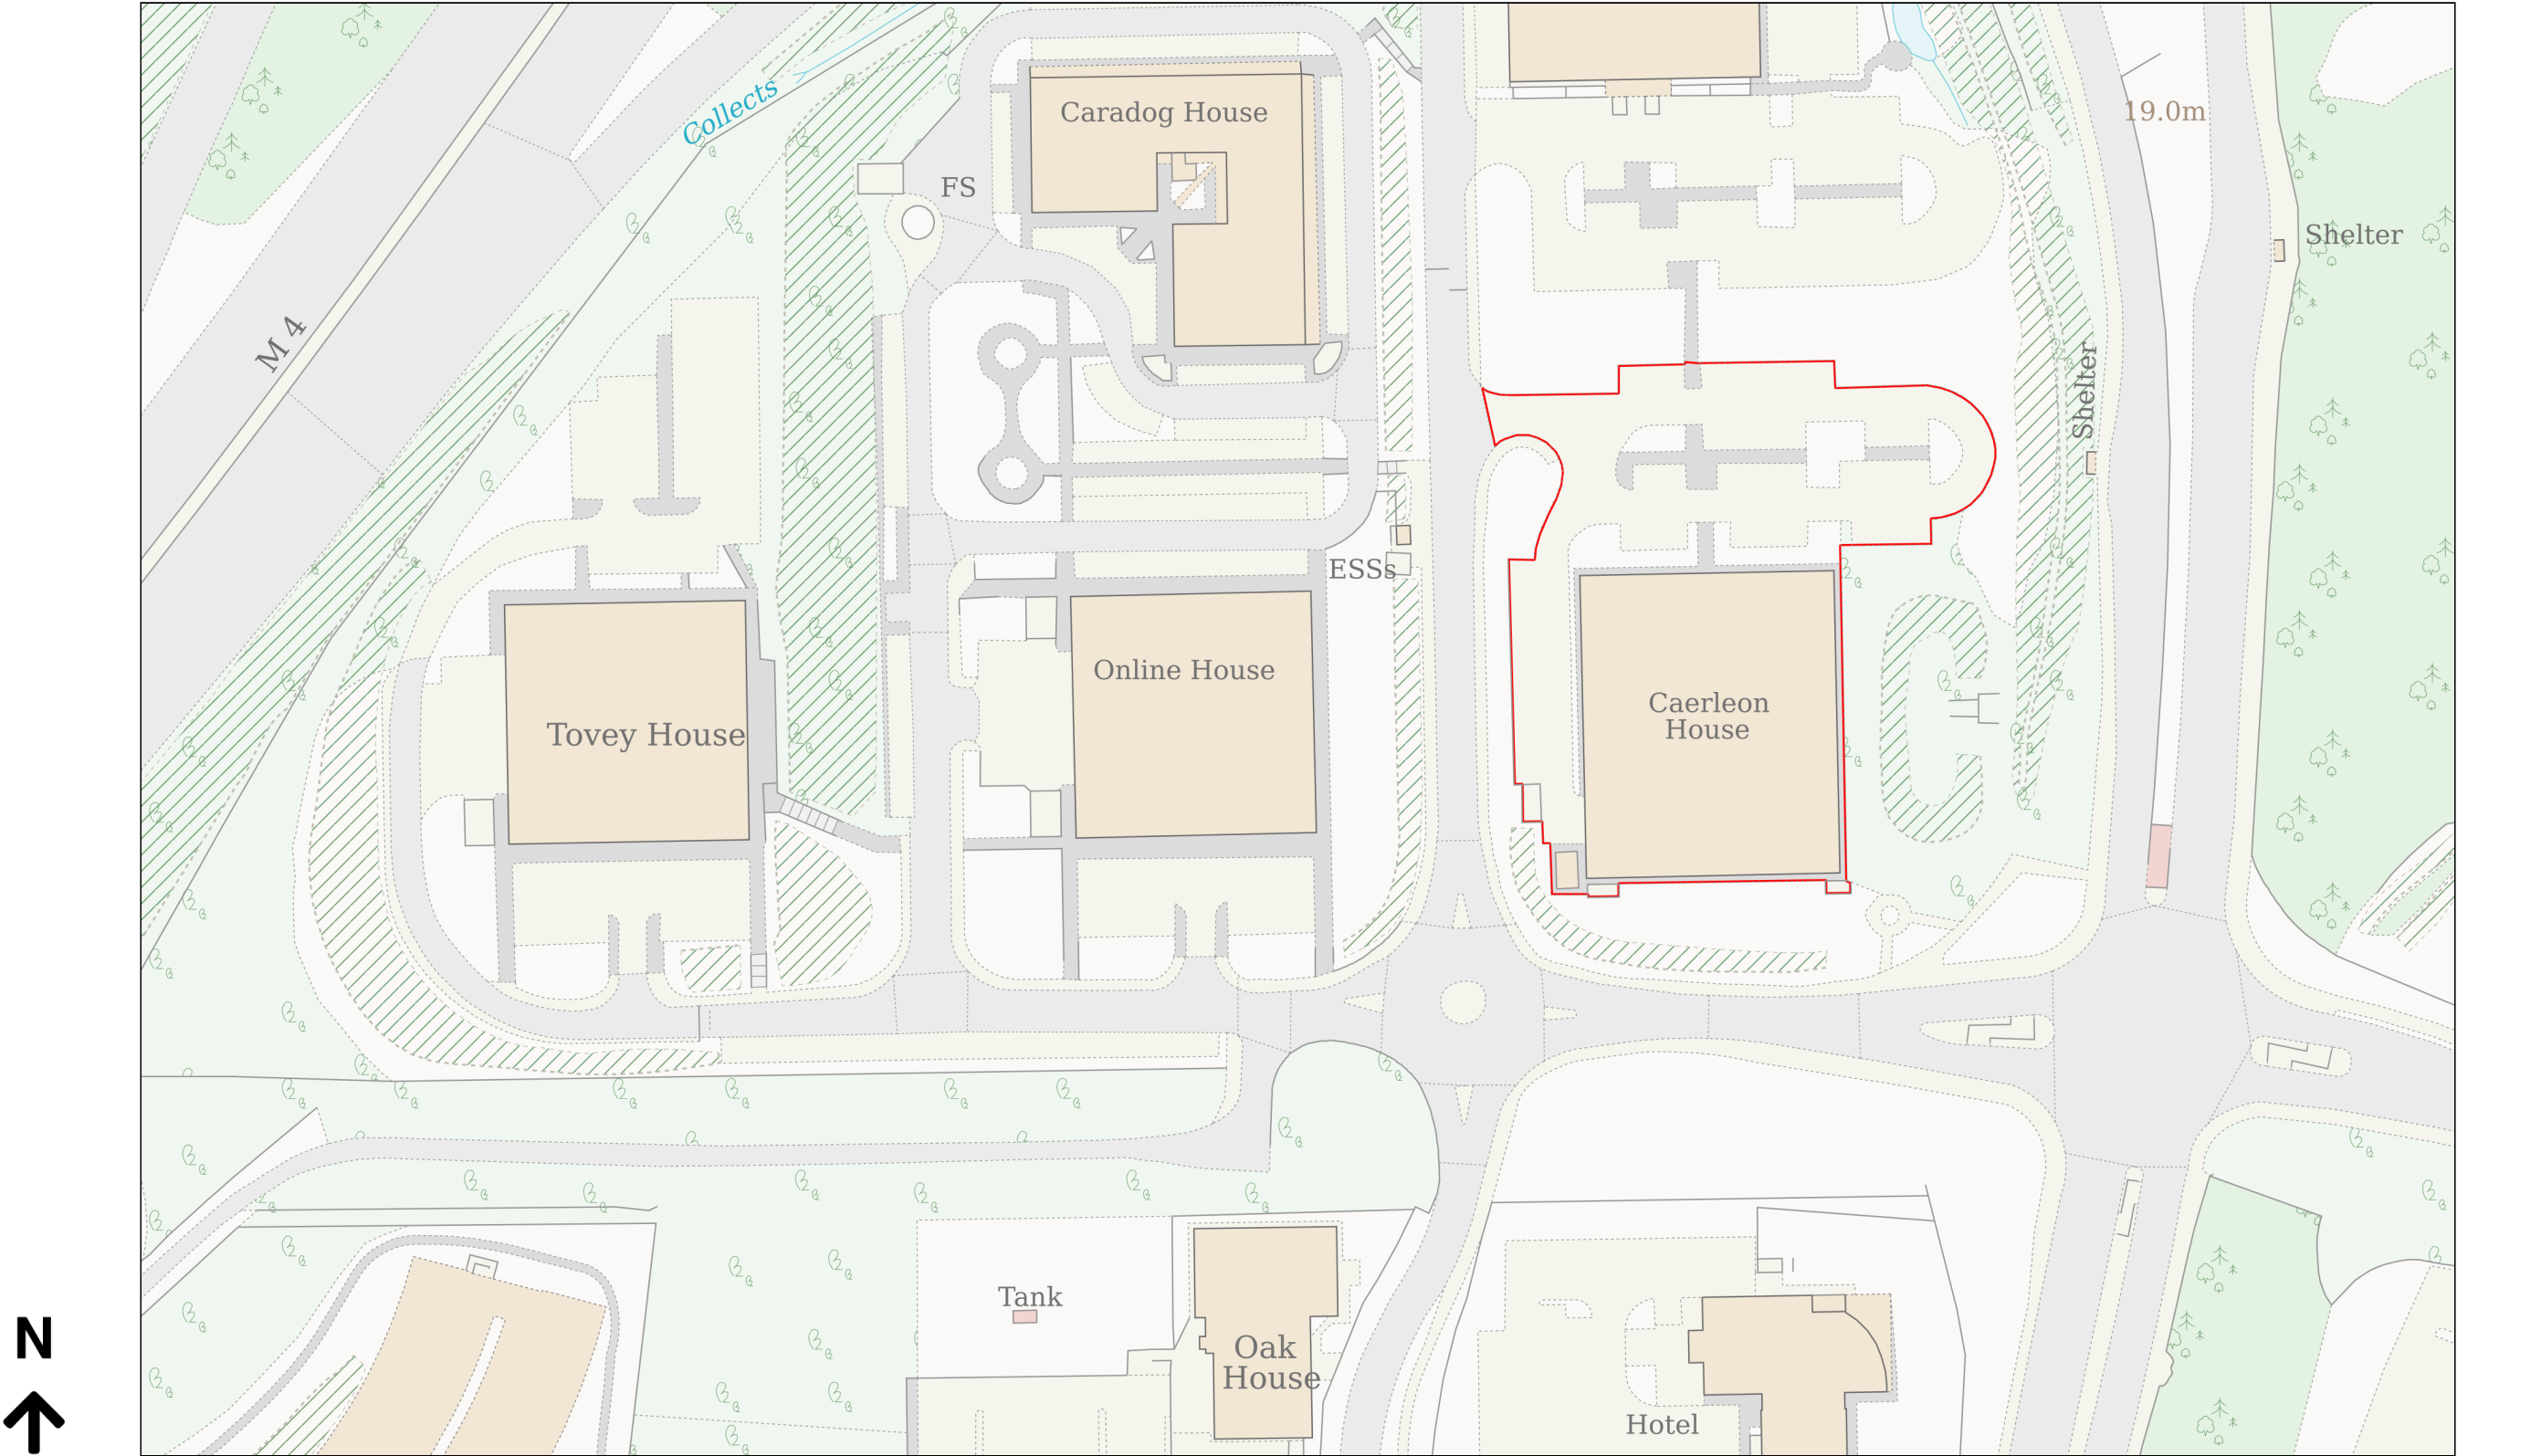

Planning Portal Reference: PP-14550097v2