



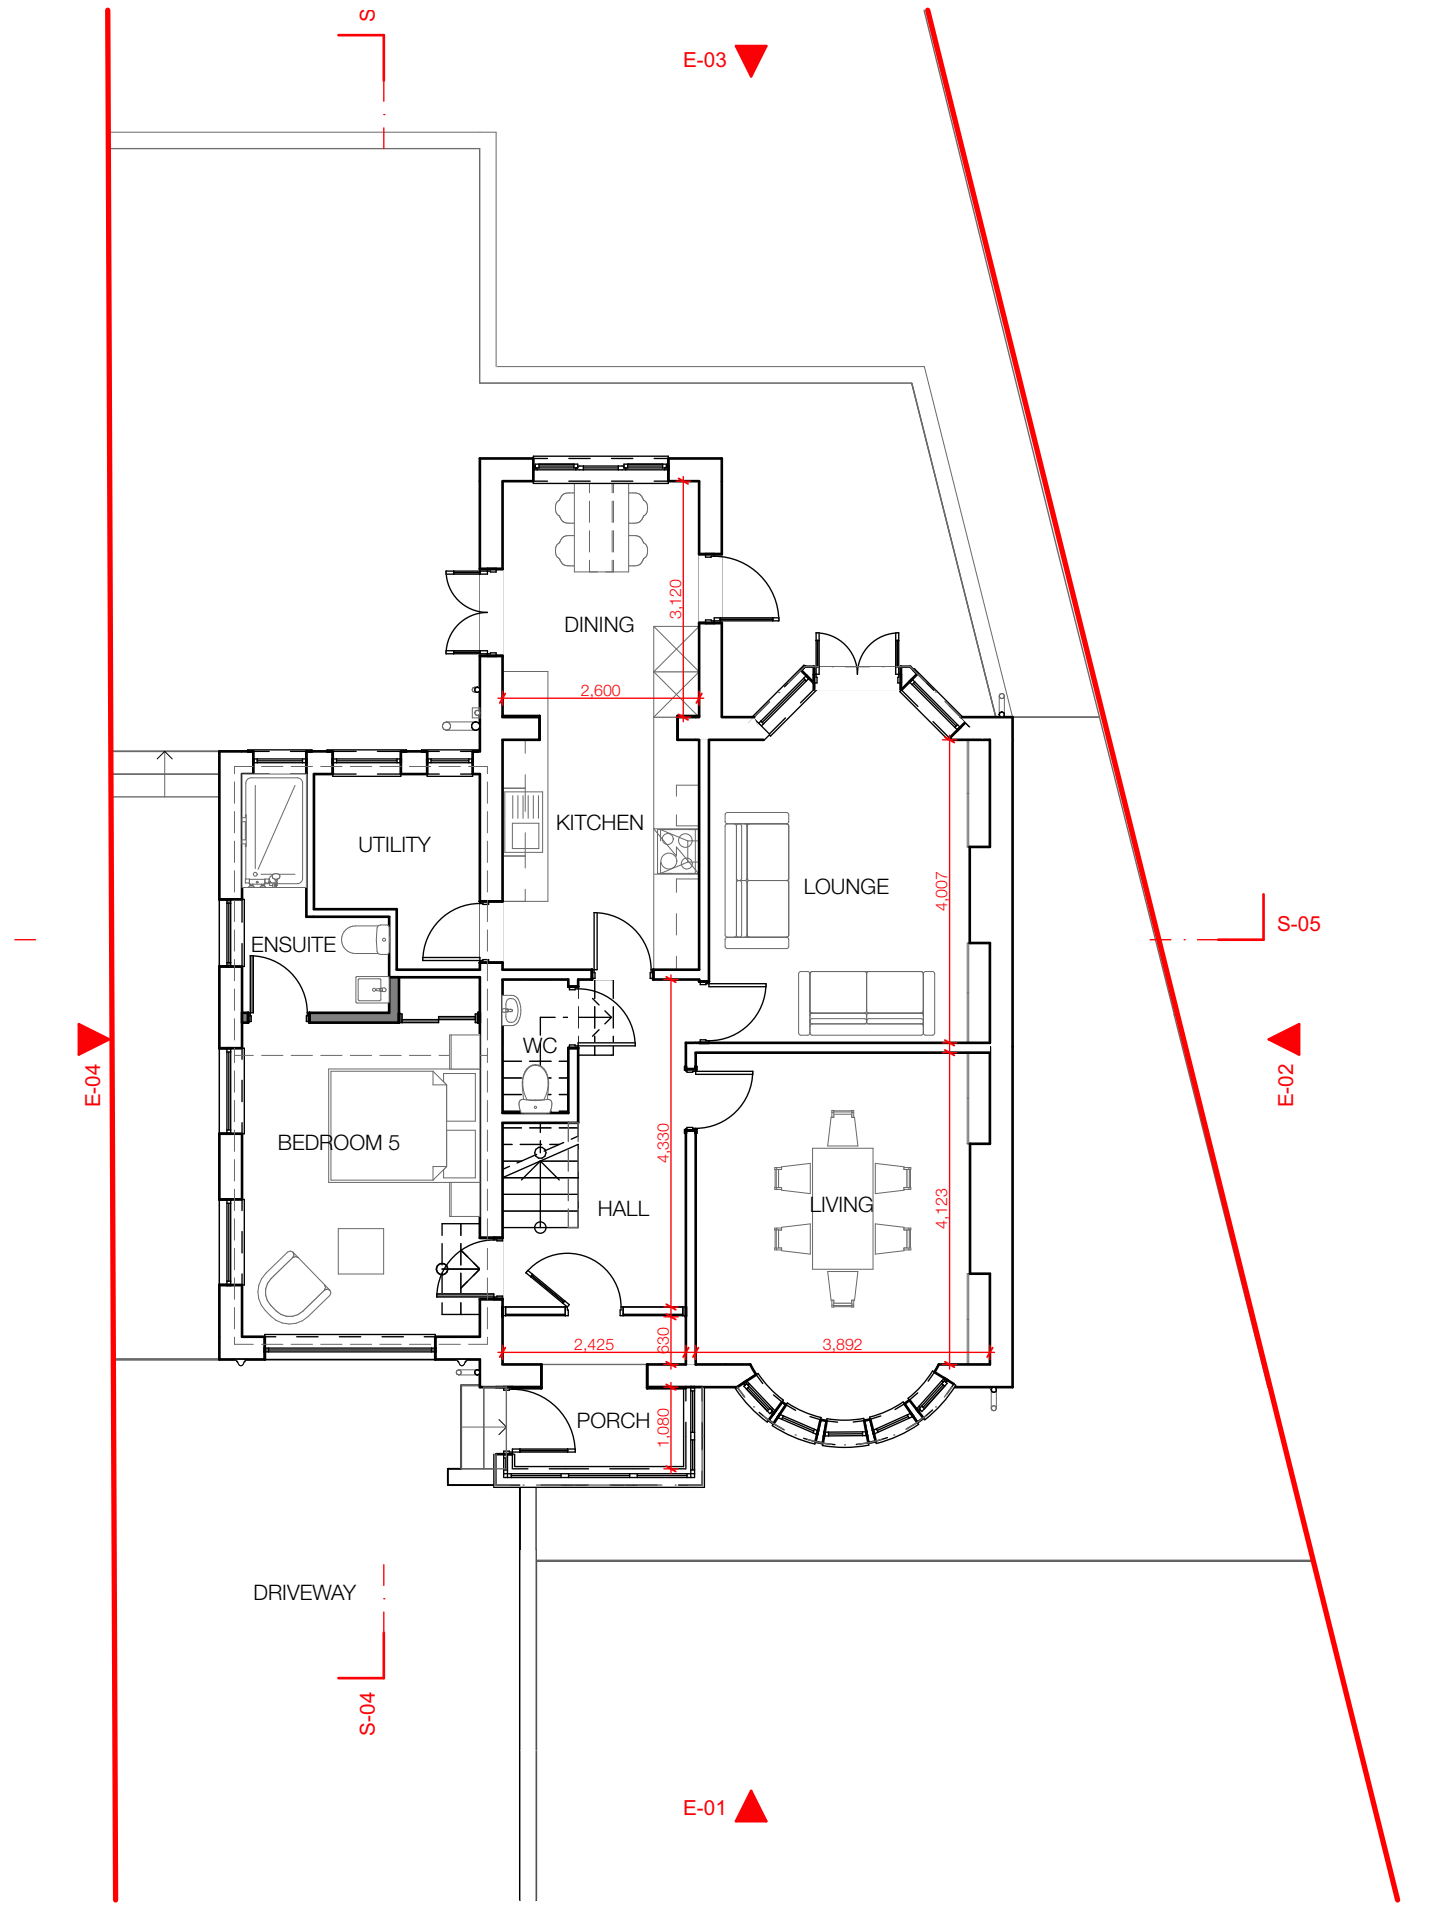

Ground Floor
GF

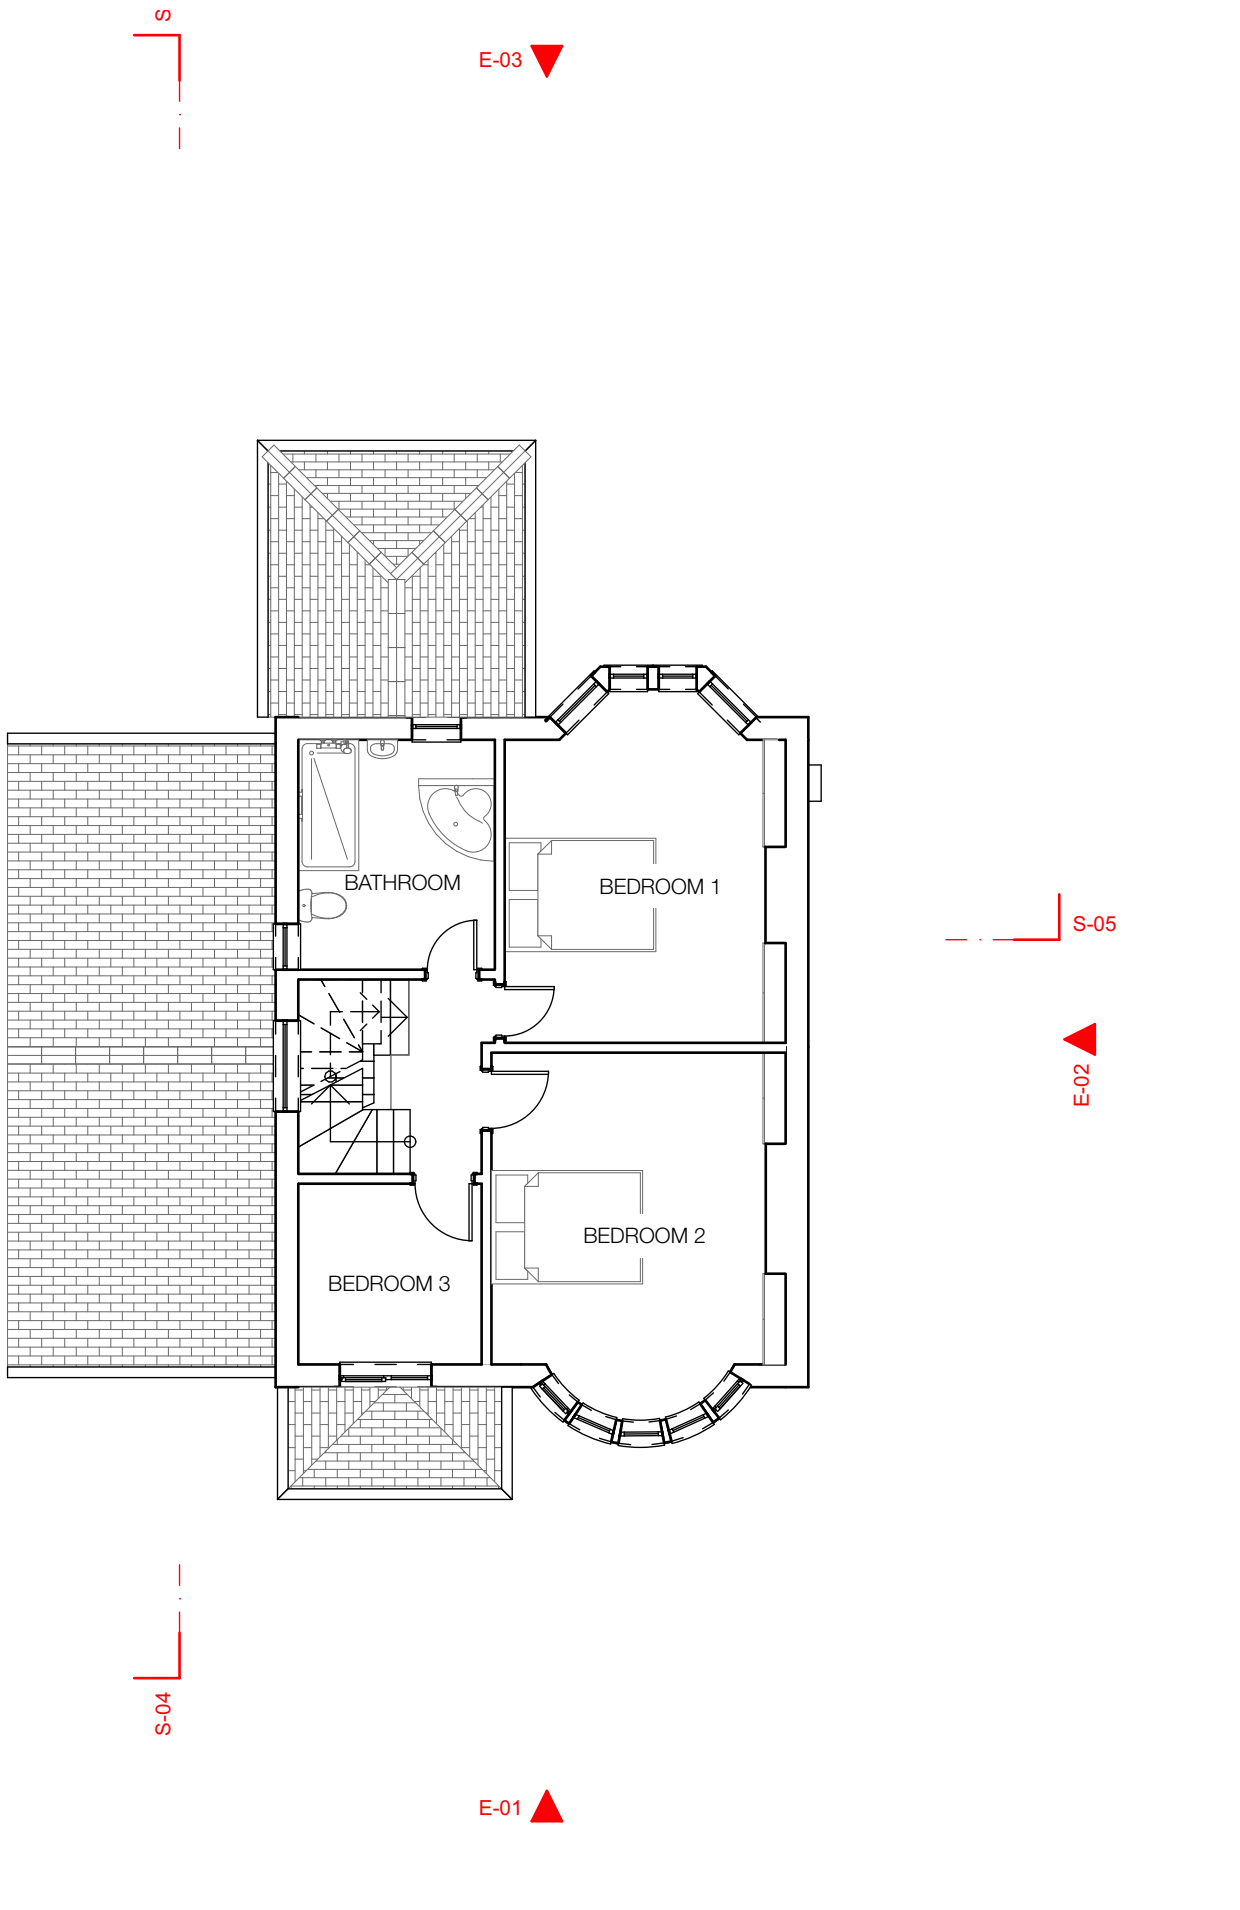

First Floor
01

dennis hellyar Architects

t: +44 (0)1446 500720
e: info@dennishellyar-architects.com
w: www.dennishellyar-architects.com



Project	4 The Coldra
Client	Amar Karia

Title	Proposed Ground & First Floor Plan
Scale @	1:100

No	403 - DHA - - - A -0125
Drawn	CR

Issue	03
Date	07/10/2025

403 0125 03