


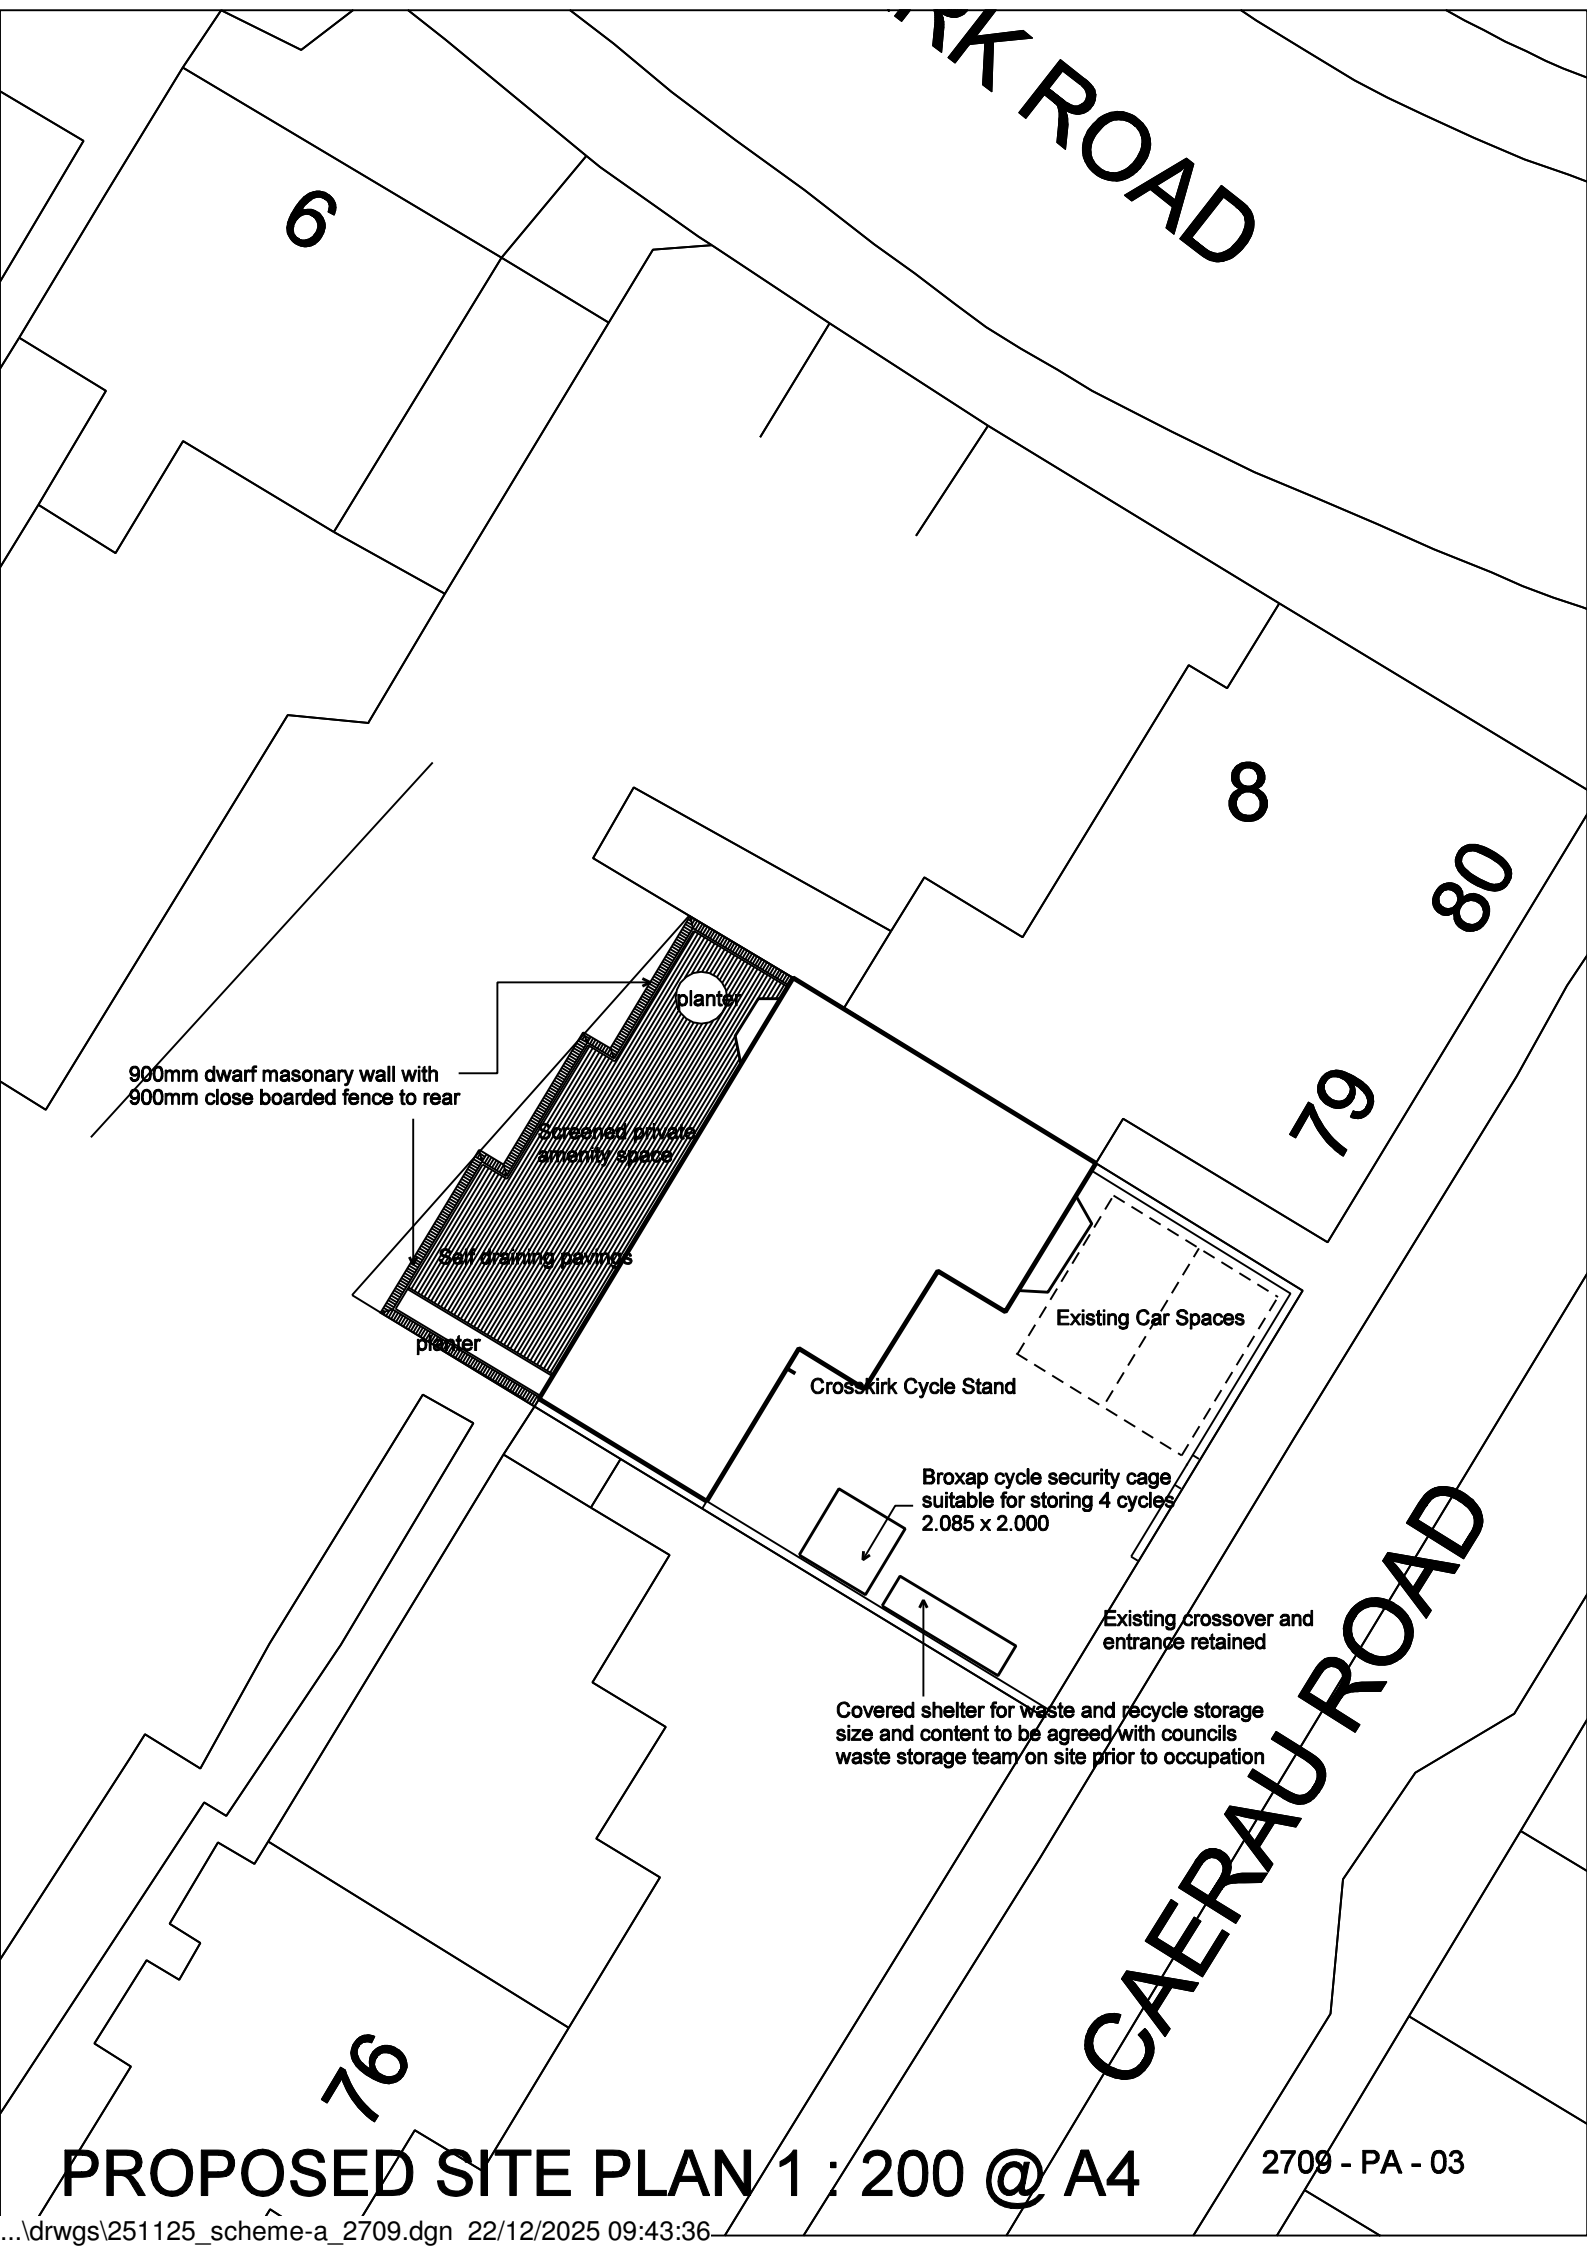

6

KIRK ROAD

8

80

79

76

CAERAU ROAD

PROPOSED SITE PLAN 1 : 200 @ A4

2709 - PA - 03