




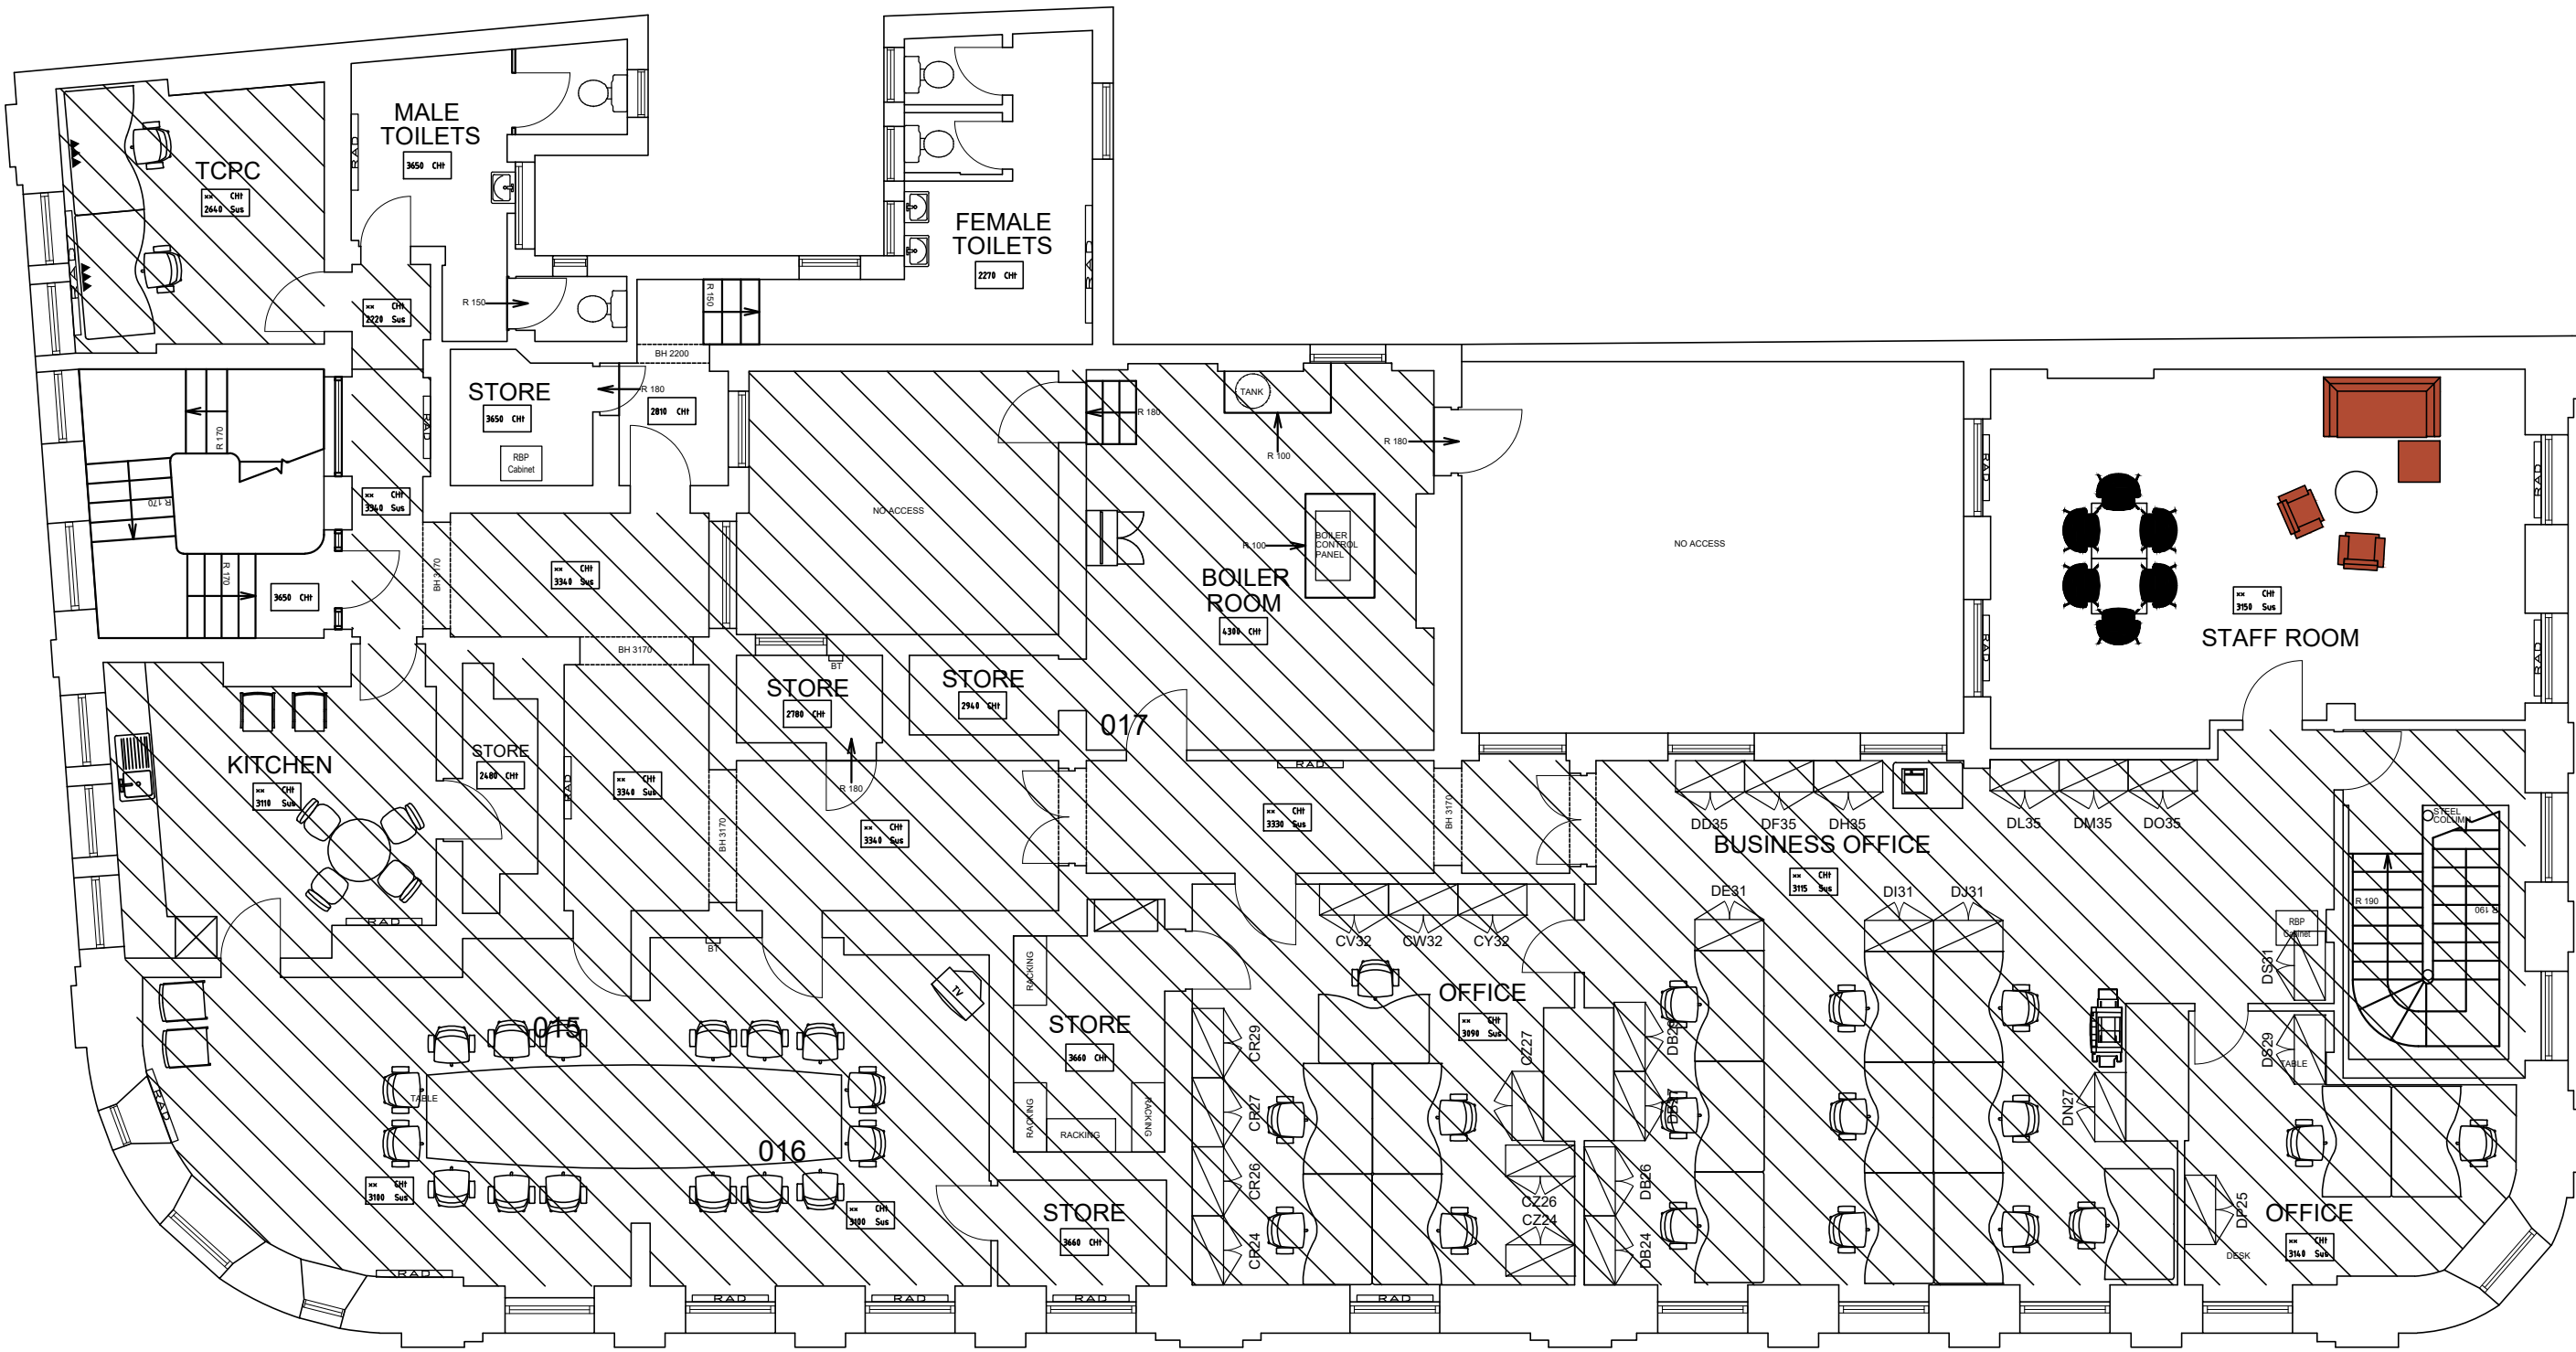

First Floor
1:100

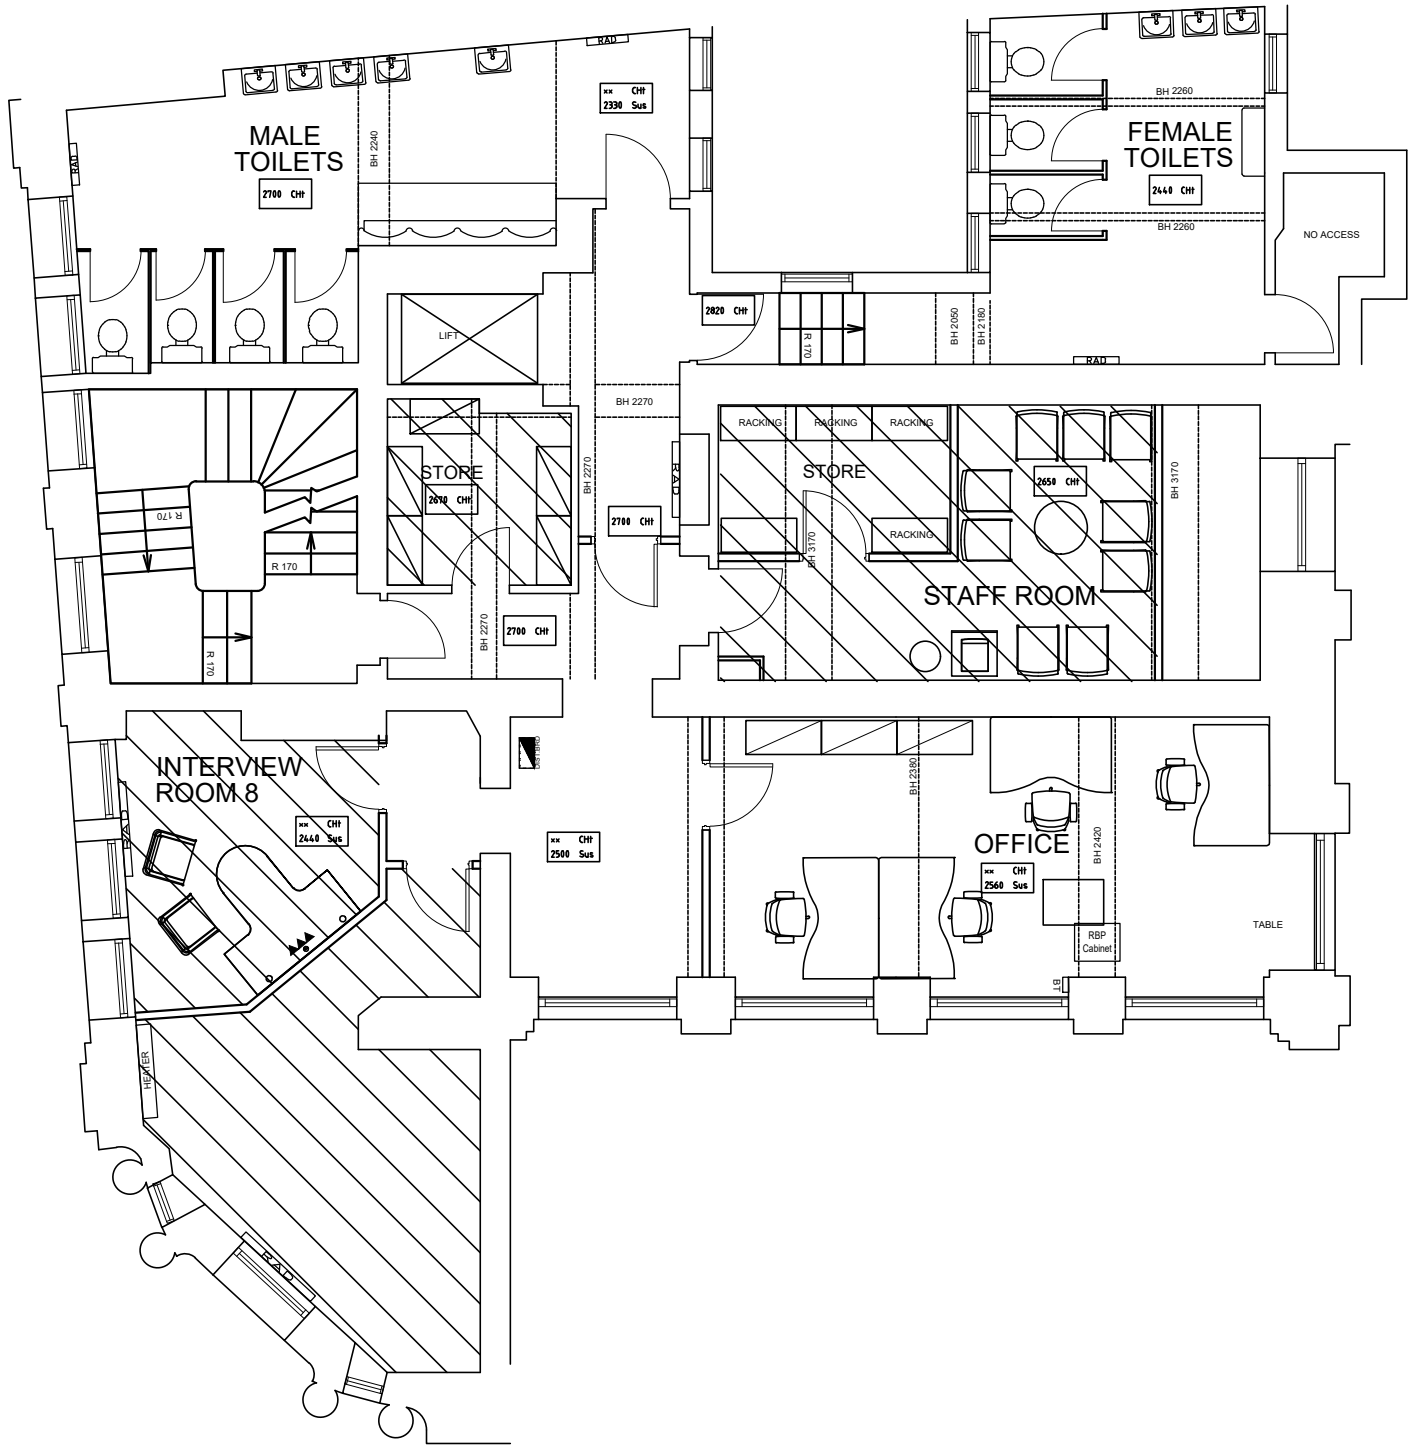


Mezzanine Floor
1:100

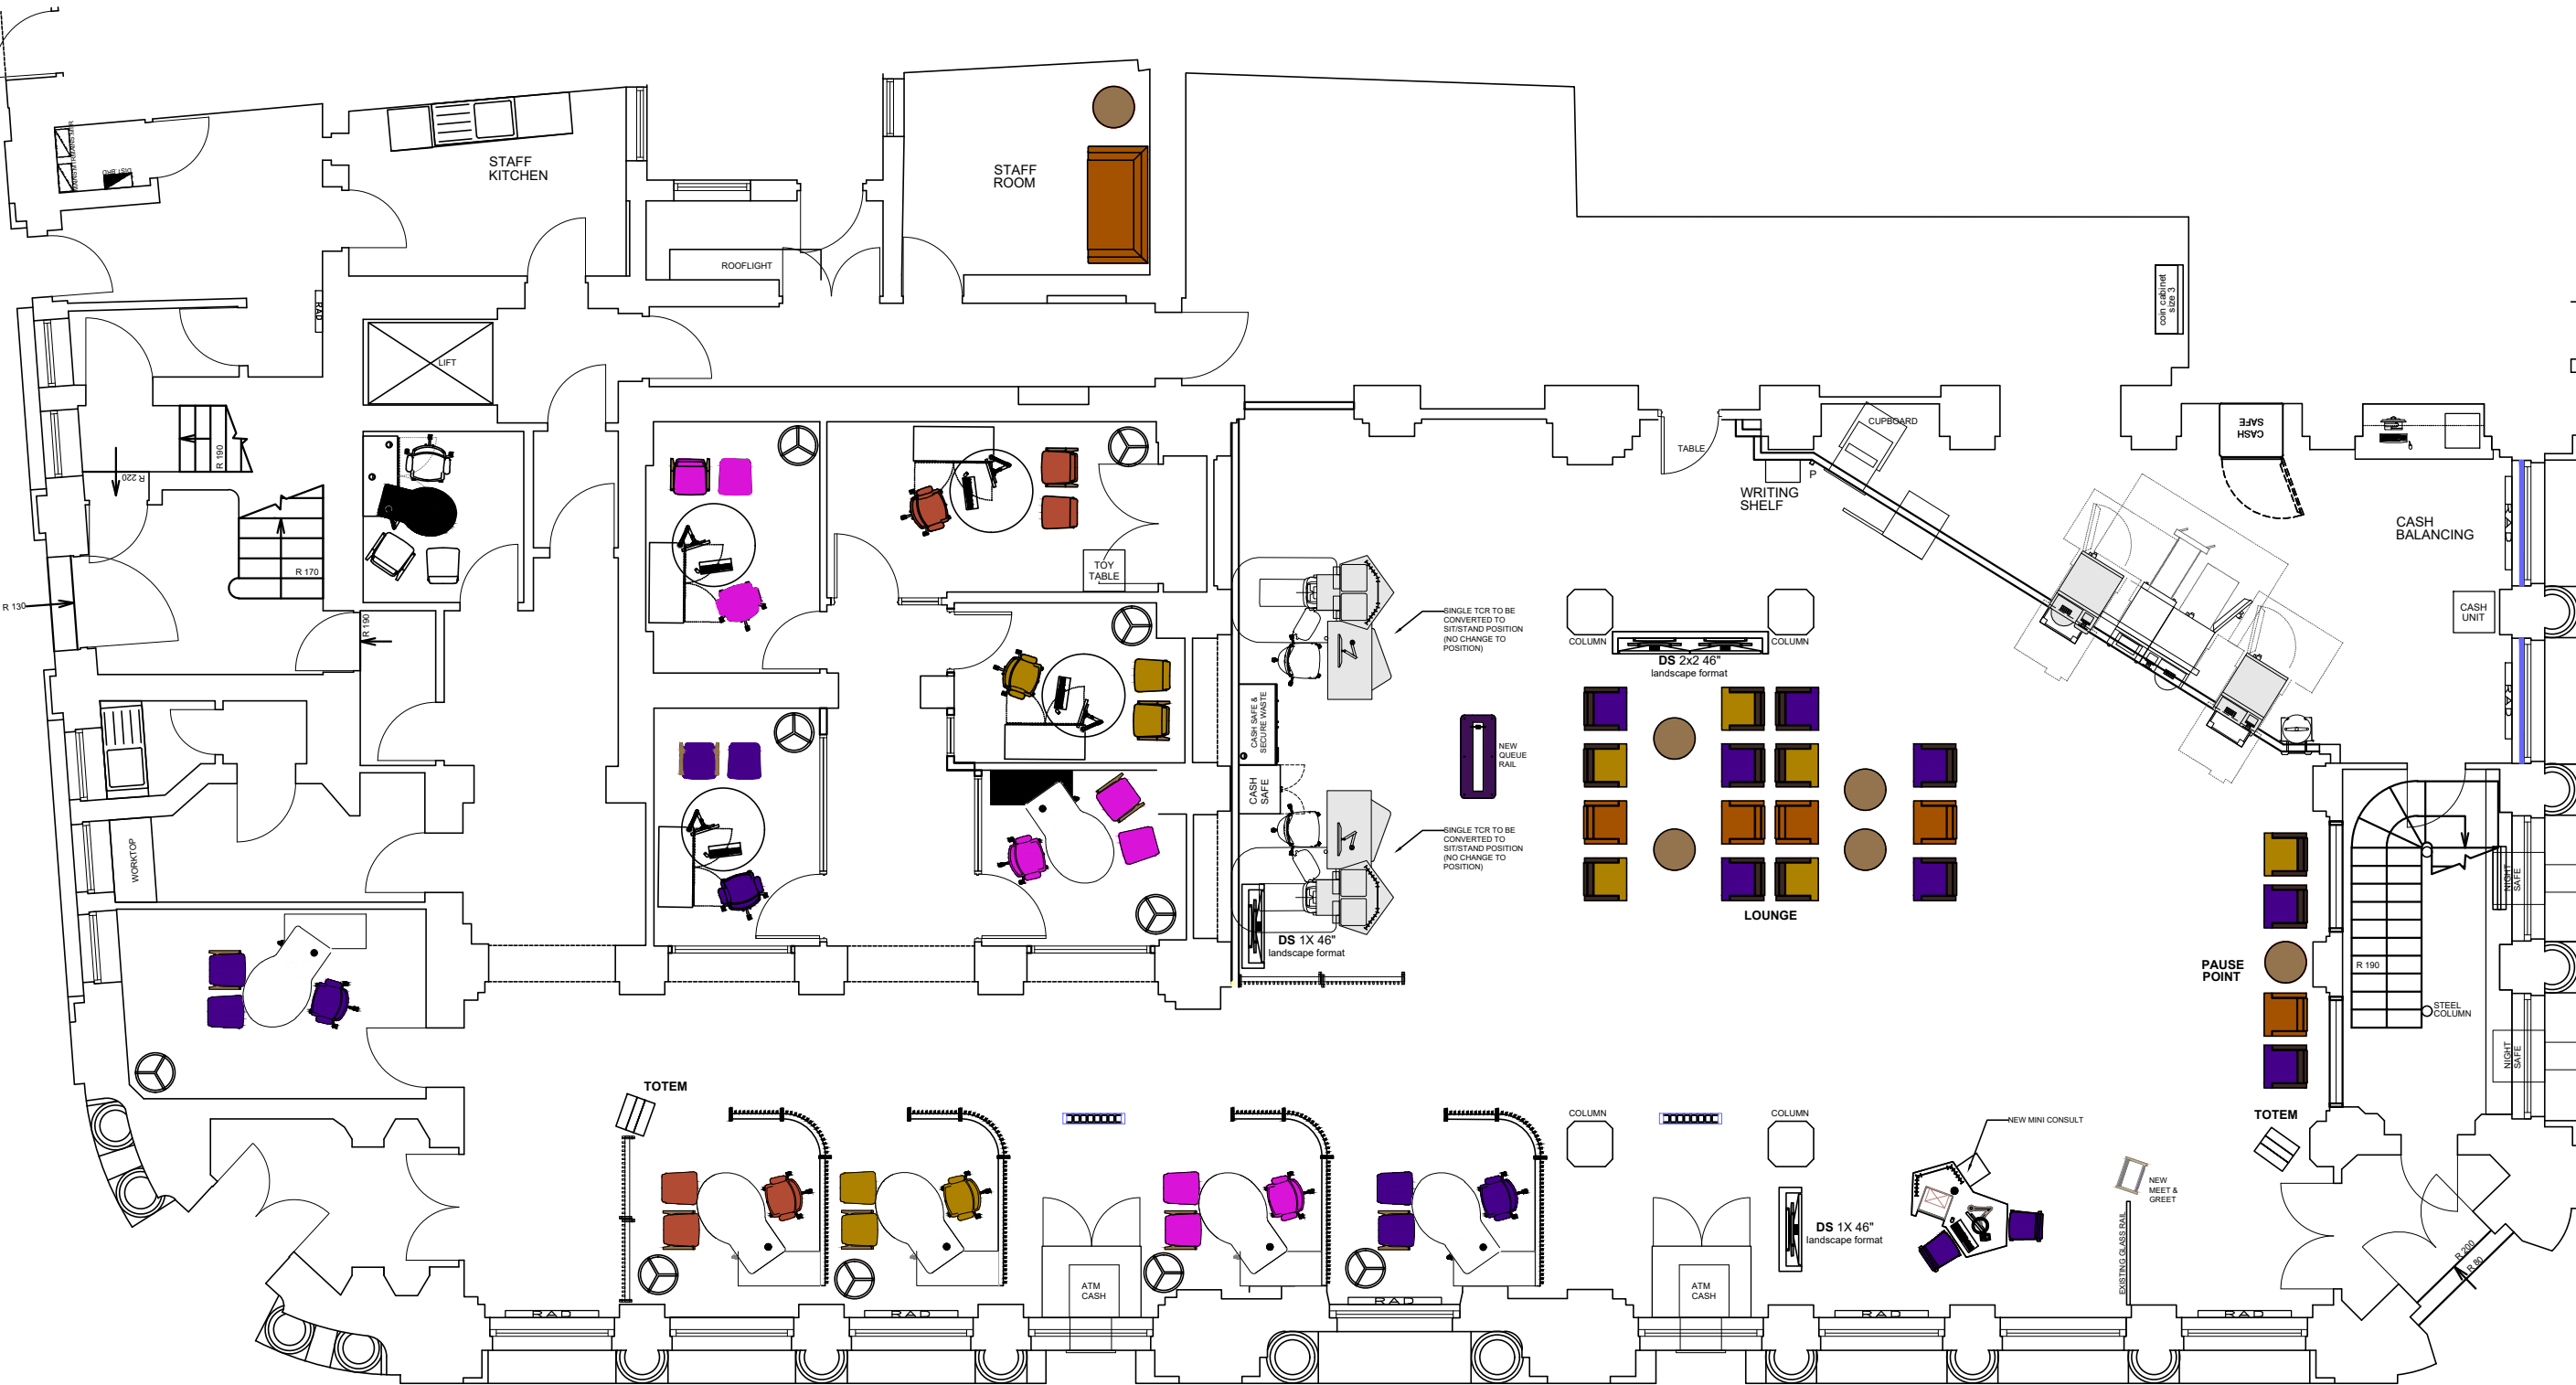

Ground Floor
1:100

rev.	date	details	by	rev.	date	details	by	notes
P01	09.12.25	Issued for Planning	BE					
P02	16.02.26	Note added to bolt down av housing to floor only.	BE					- All dimensions to be confirmed on site. - Any drawing errors or divergences should be brought to the attention of the originator of this drawing. - Drawing to be read in conjunction with Specification.

McLaughlin & Harvey
NatWest Branch Refresh Programme
Newport

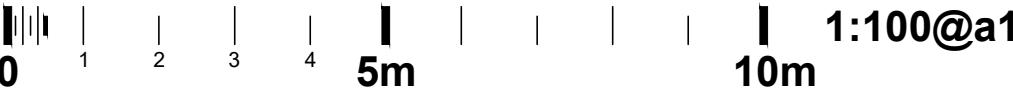

drawing number	revision	drawing title	scale	1:100
NRF26-MLA-XX-00-DR-A-22001 P02		Proposed Layout Ground & Mezzanine	date	07.07.25
status Information			drawn	mia
			format	A1



Edinburgh
Glasgow
Manchester
mlaarchitects.co.uk