


EXISTING EAST SIDE ELEVATION

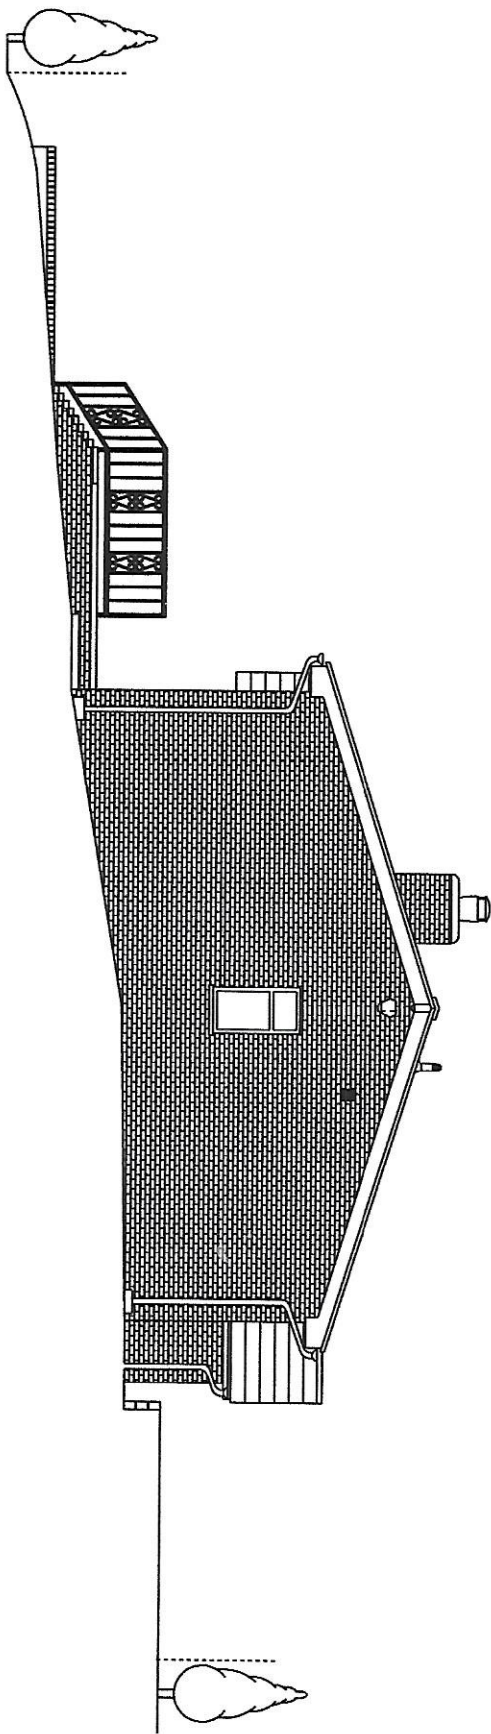

PROPOSAL	Second storey extension		
DRAWING #	A2	DATE	07/03/2025
SCALE	Elevations 1-100		

TITLE	Existing east side elevation
LOCATION	Stonewell, Lower Road Newport, NP18 2AE