


EXISTING FRONT ELEVATION

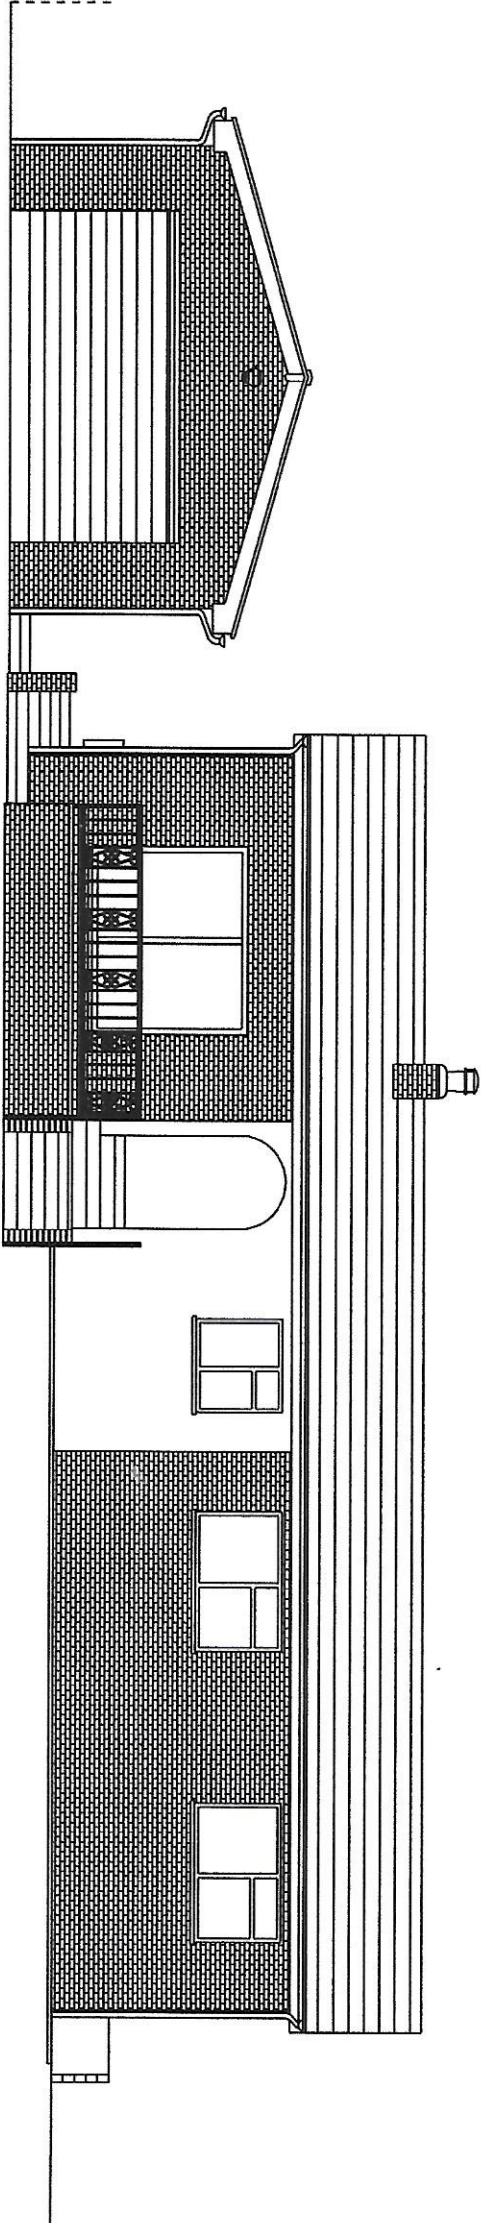

PROPOSAL	Second storey extension		
DRAWING #	A1	DATE	07/03/2025
SCALE	Elevations 1-100		

TITLE	Existing front elevation	
LOCATION	Stonewell, Lower Rd, Llandeudaud, Newport. NP18 2AE	