


EXISTING REAR ELEVATION

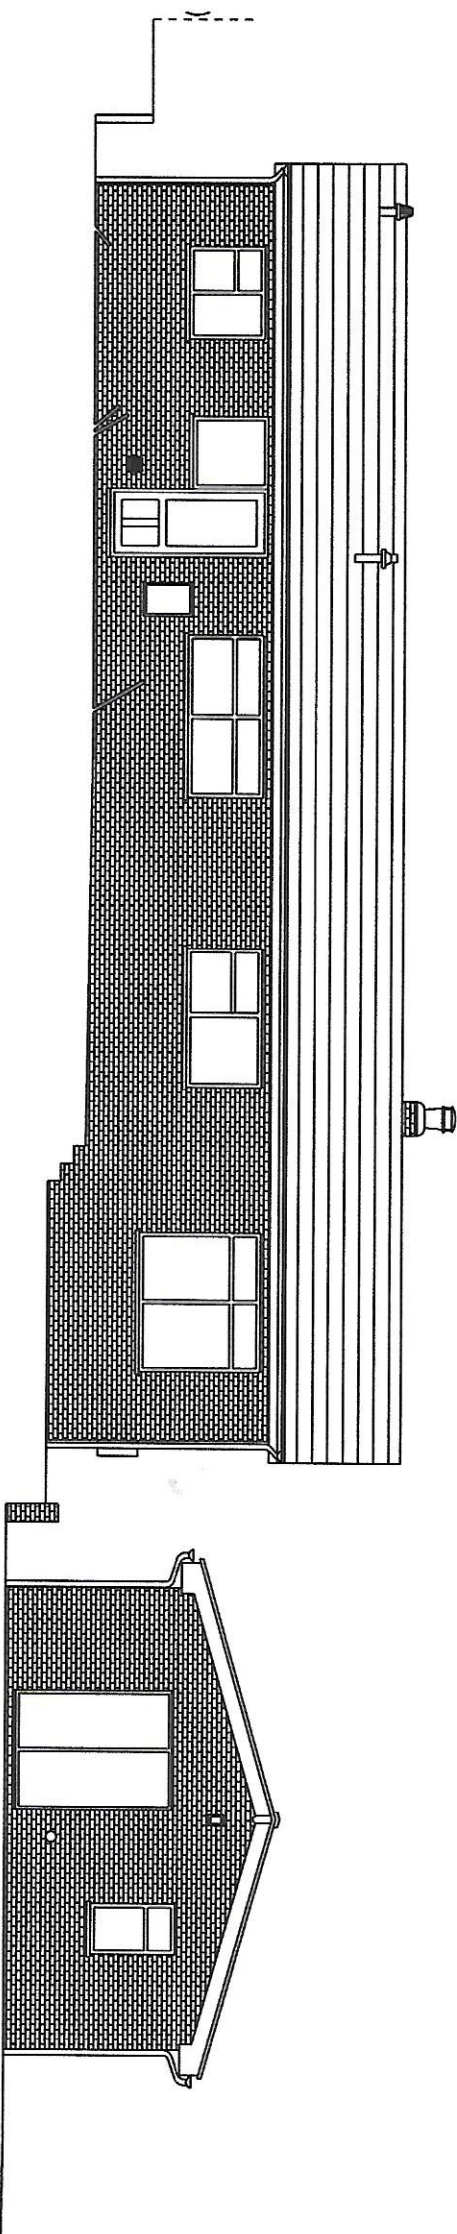

PROPOSAL	Second storey extension	
DRAWING #	A3	DATE 07/03/2025
SCALE	Elevations 1-100	

TITLE	Existing rear elevation	
LOCATION	Stonewell, Lower Rd, Llandeudaud, Newport, NP18 2AE	