


EXISTING WEST SIDE ELEVATION

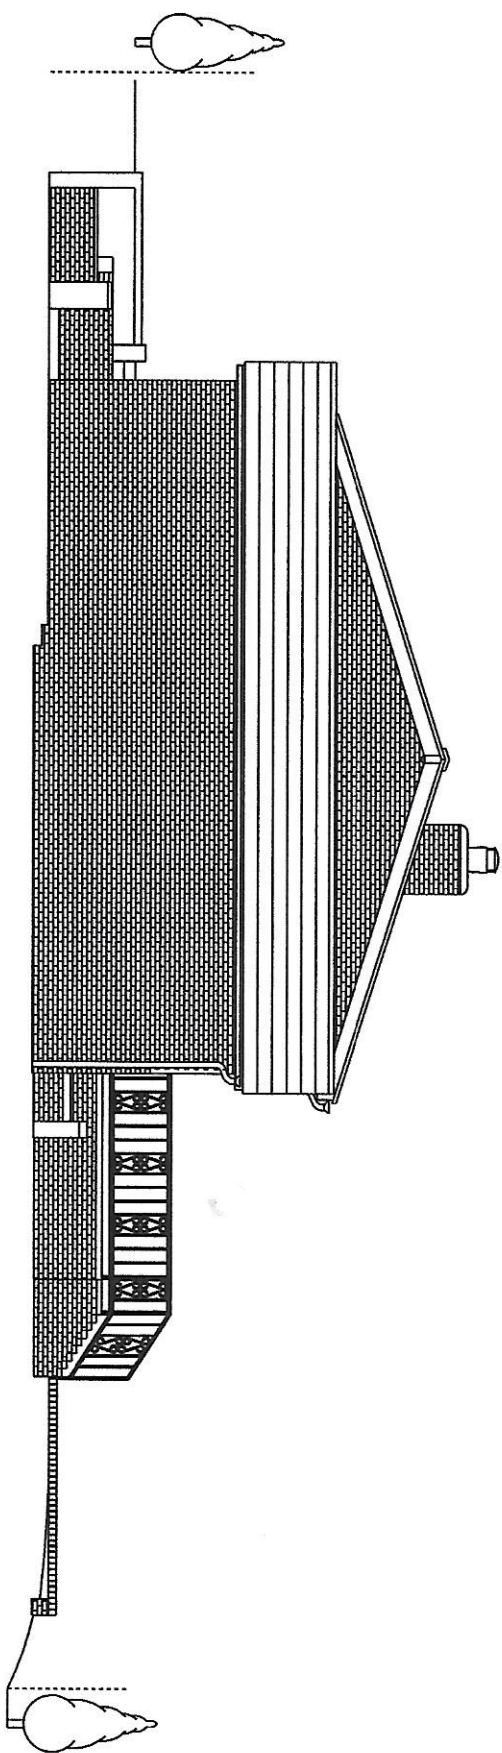

PROPOSAL	Second storey extension		
DRAWING #	A4	DATE	07/03/2025
SCALE	Elevations 1-100		

TITLE	Existing west side elevation	
LOCATION	Stonewell, Lower Road	
	Newport, NP18 2AE	