


PROPOSED EAST SIDE ELEVATION

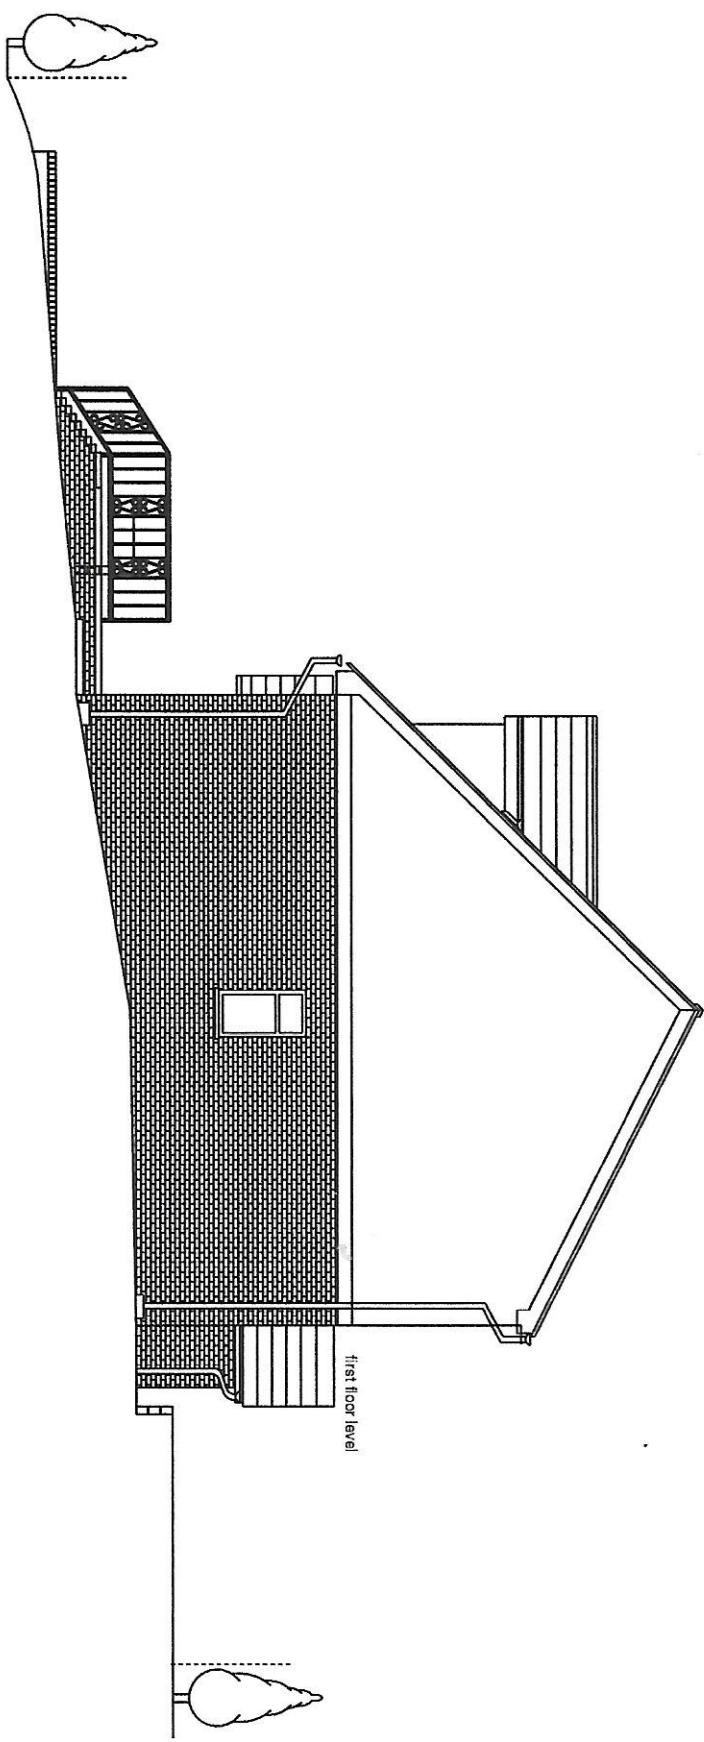

PROPOSAL	Second storey extension
DRAWING #	A6 DATE 07/03/2025
SCALE	Elevations 1'-100

TITLE	Proposed east side elevation
LOCATION	Stonewell, Lower Road Newport, NP18 2AE