


PROPOSED FRONT ELEVATION

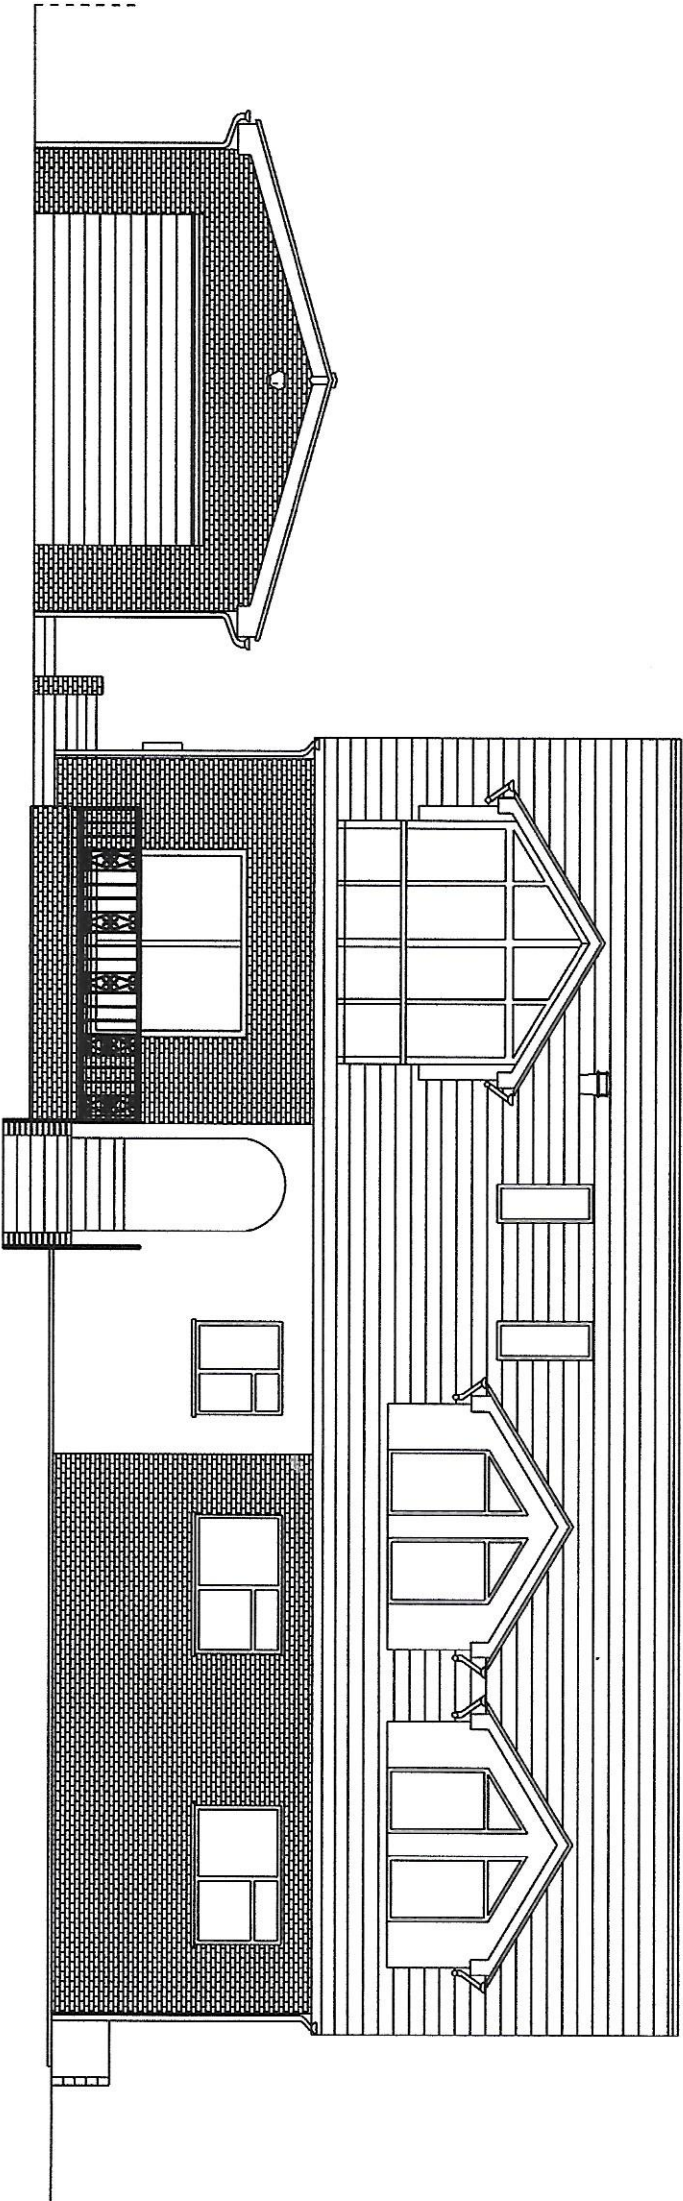

PROPOSAL	Second storey extension		
DRAWING #	A5	DATE	07/03/2025
SCALE	Elevations 1-100		

TITLE	Proposed front elevation		
LOCATION	Stonewell, Lower Rd, Llandeudaud, Newport, NP18 2AE		