


PROPOSED REAR ELEVATION

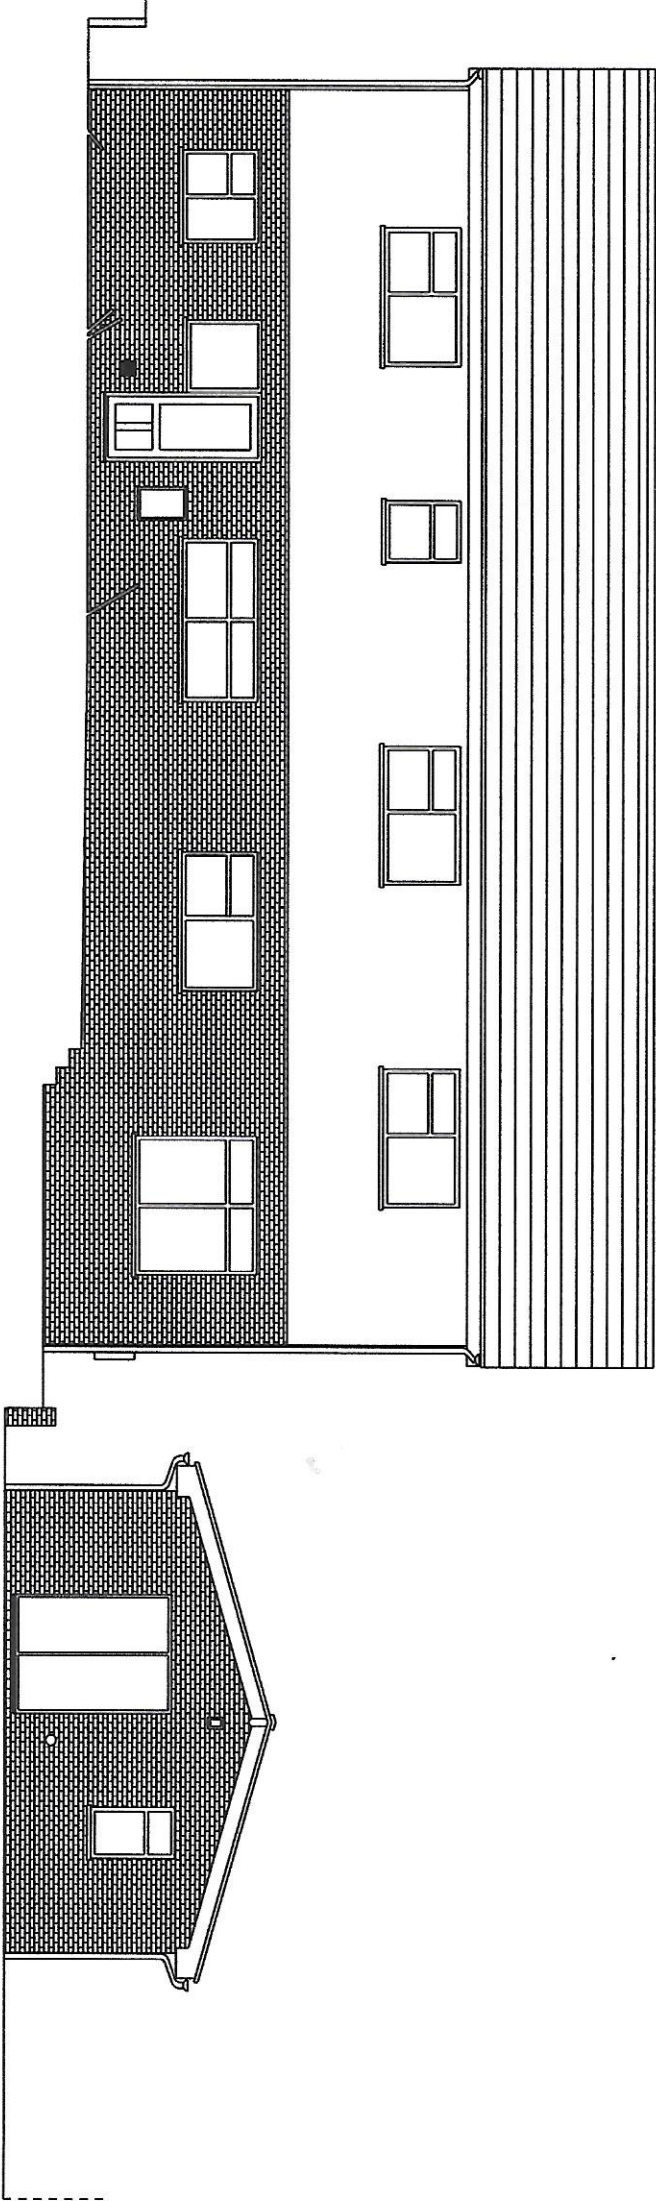

PROPOSAL	Second storey extension
DRAWING #	A7 DATE 07/03/2025
SCALE	Elevations 1-100

TITLE	Proposed rear elevation
LOCATION	Stonewell, Lower Rd, Llanderaud, Newport. NP18 2AE