


PROPOSED WEST SIDE ELEVATION

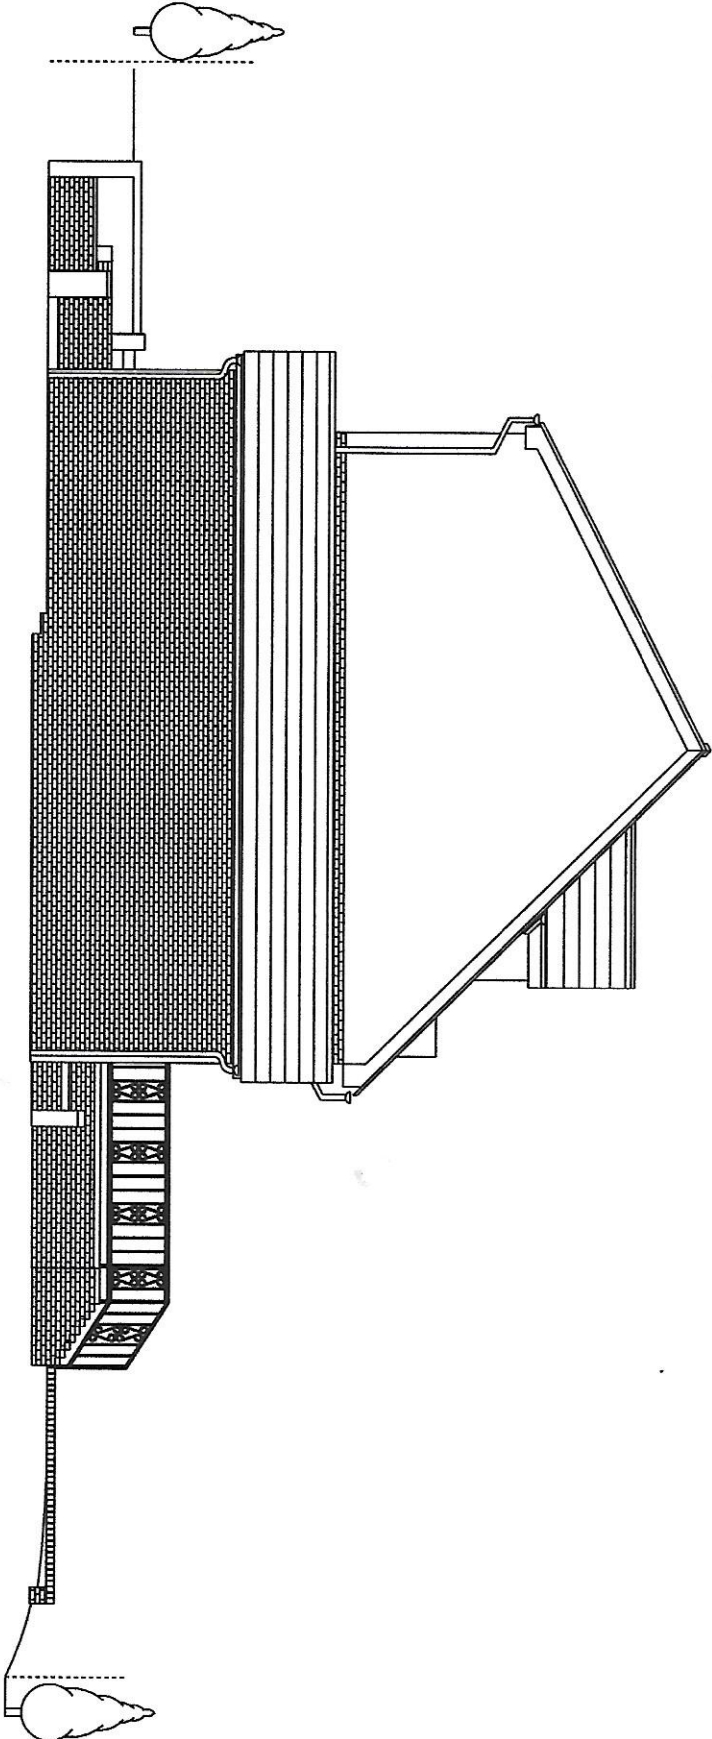

PROPOSAL	Second storey extension		
DRAWING #	A8	DATE	07/03/2025
SCALE	Elevations 1-100		

TITLE	Proposed west side elevation		
LOCATION	Stonewell, Lower Road		
	Newport, NP18 2AE		