


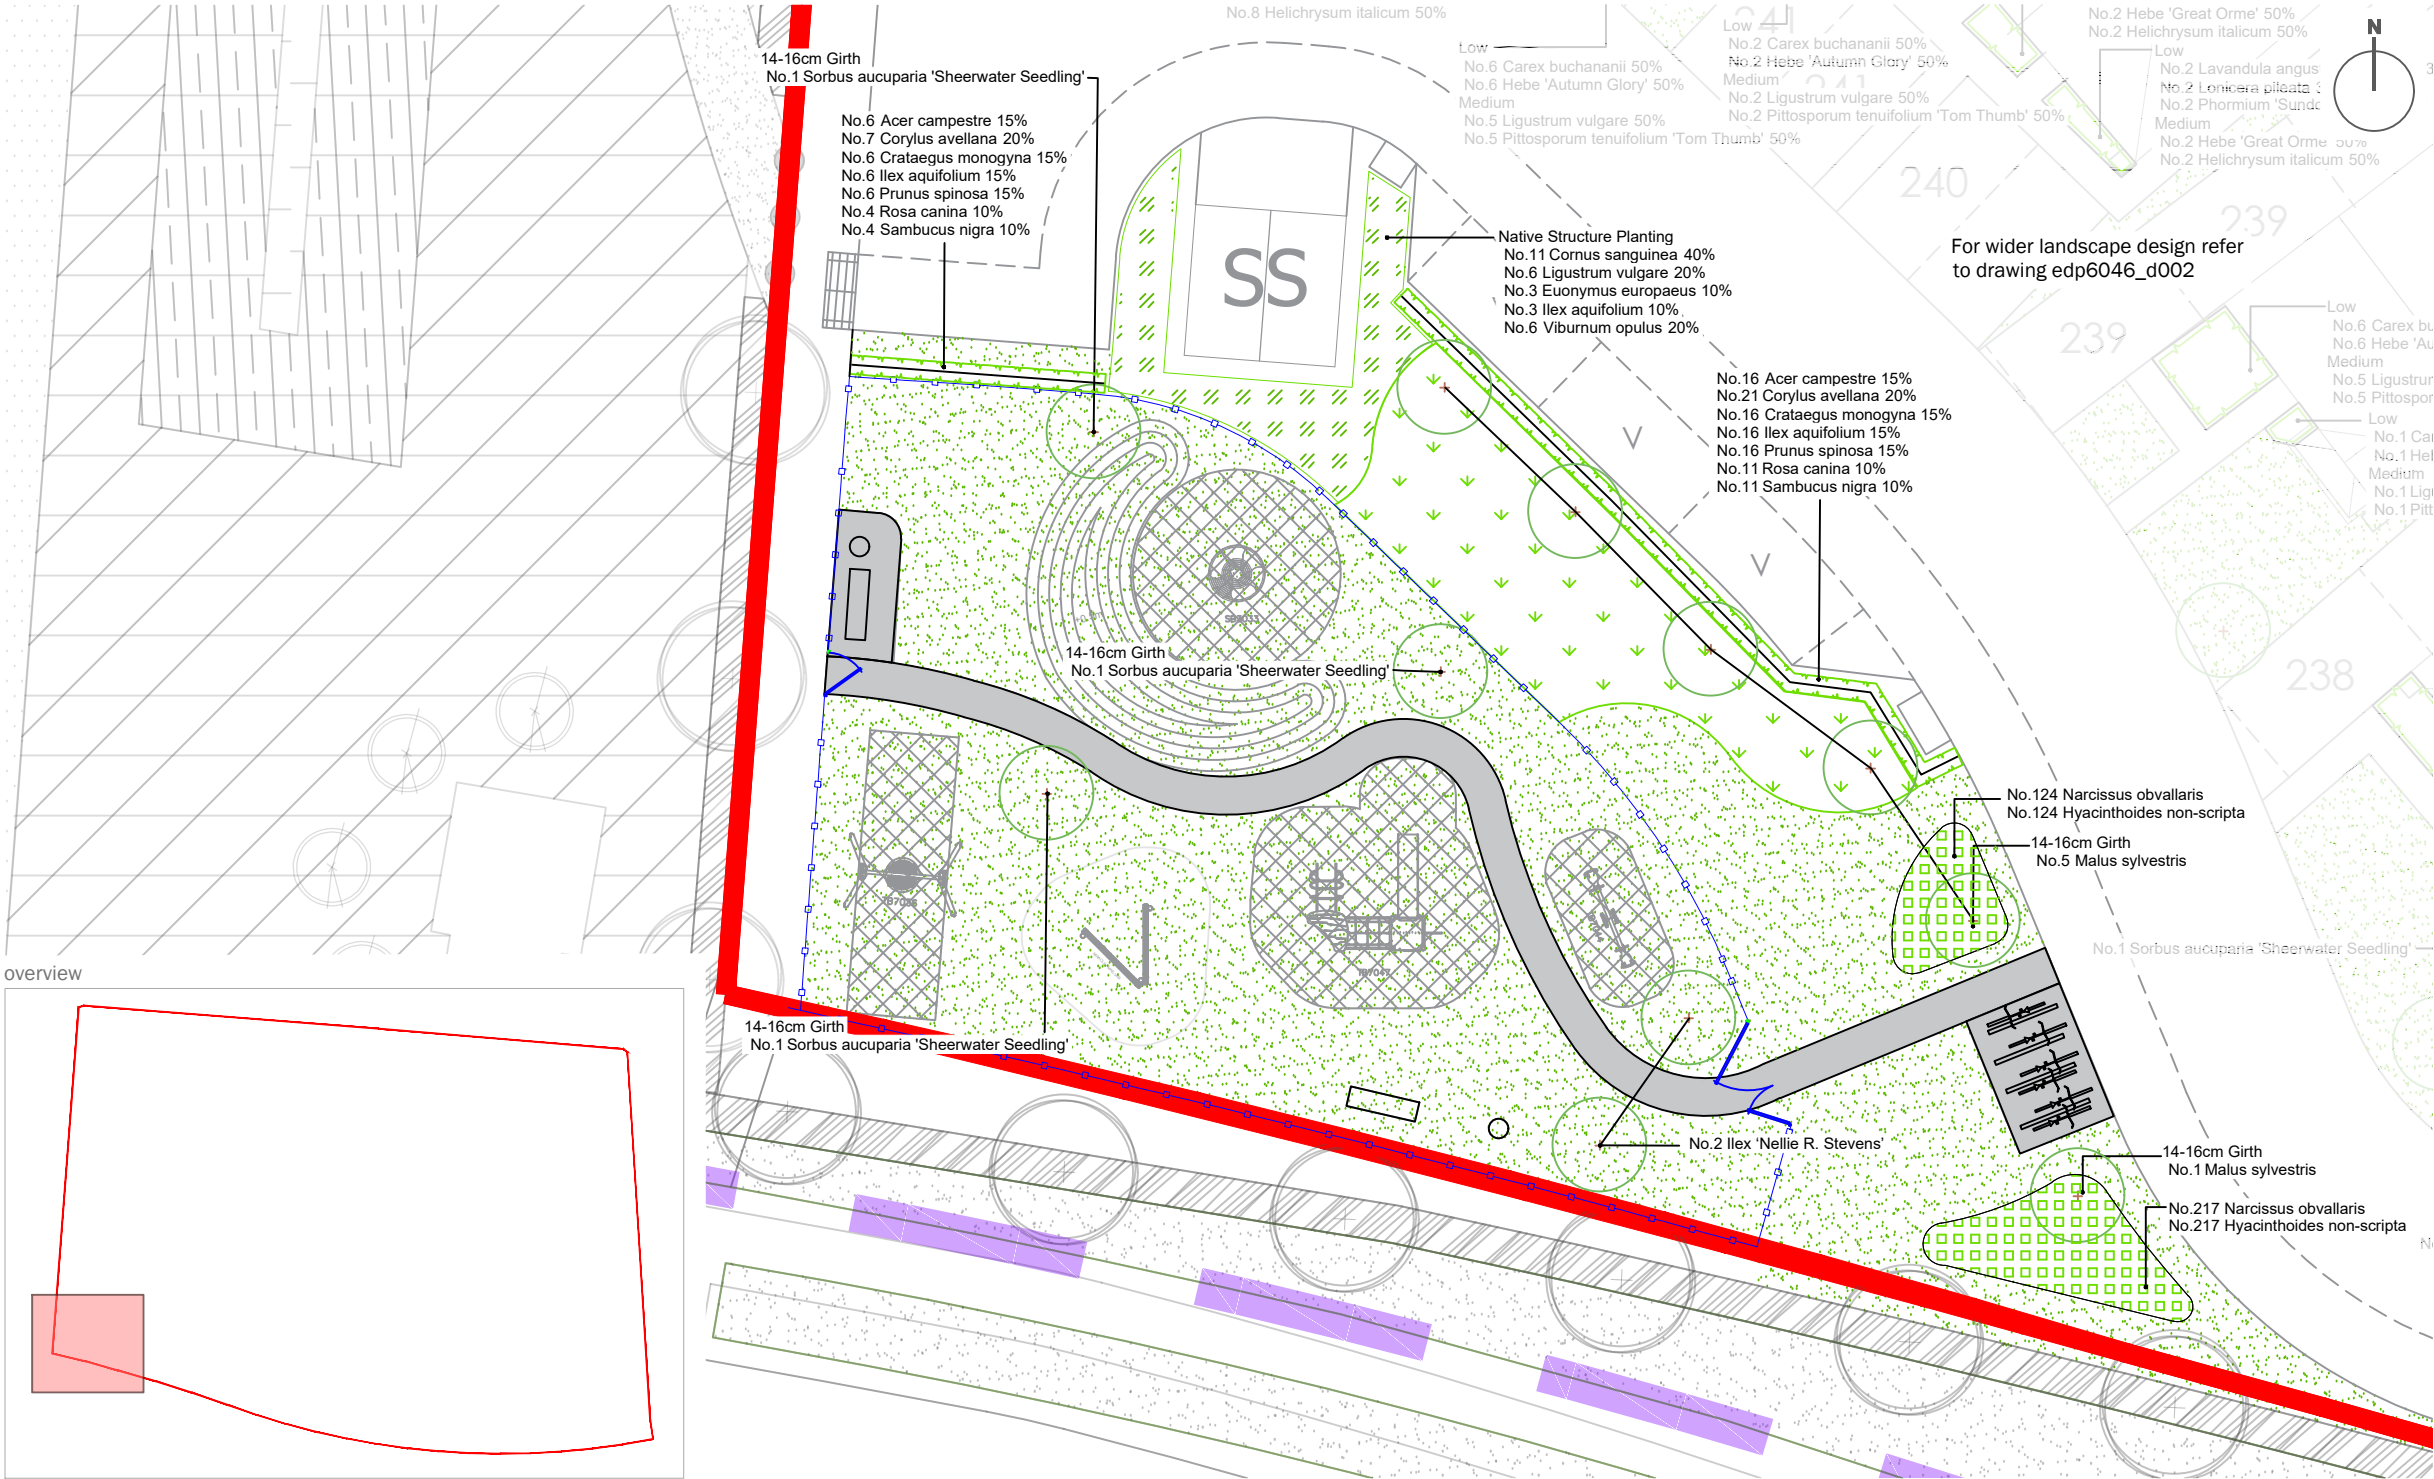

- Site Boundary
- Proposed Trees
- Proposed Hedgerow
- Amenity Grass
Emorsgate EG22 - Strong Lawn Grass Mixture
Sown at 25g/m²
- Proposed Wildflower Meadow
Emorsgate EM3 - Special Meadow Mixture
Sown at 4g/m²
- Bulb Planting
- Proposed Native Planting
- Proposed Metal Railings
1.1m in height
- Self Closing Gate
1.15m wide x 1.1m high
- Proposed Coloured Tarmac
- Proposed Bench Unit
- Proposed Litter Bin
- Proposed Steel Sheffield Cycle Stand

This drawing is to be read in conjunction with all other drawings and specifications within the package. These drawings have been prepared for design development and costing purposes only. All dimensions in millimeters unless otherwise specified. Do not scale off this drawing, except for planning purposes. Written dimensions to be taken only. EDP will accept no responsibility for errors by others in "scaling" from this drawing. All base plans used are provided by the client and architect, except where otherwise expressly agreed in writing. EDP shall have no responsibility or liability for any loss direct or consequential. This drawing must not be copied in whole or part without prior written consent from EDP.

purpose of issue **PLANNING**

- Original 19-02-2025 NWa

rev | description | date | by

client

Lovell Partnerships Ltd

project title

Llanwnern Phase 4A

drawing title

Substation NMA Landscape Design

date **19 FEBRUARY 2025** drawn by **NWa**
drawing number **edp6046_sk003** checked **HMc**
scale **1:200 @ A3** QA



Registered office: 01285 740427 - www.edp-uk.co.uk - info@edp-uk.co.uk

Trees						
Number	Common Name	Species	Girth	Height	Specification	Density
2		Ilex 'Nellie R. Stevens'	10-12cm	300-350cm	Selected Standard: 4 brks: 2x: RB: Clear Stem min. 200cm	Counted
6	Common Crab Apple	Malus sylvestris	14-16cm	400-450cm	Extra Heavy Standard :3x :5brks :RB:Clear Stem min. 200	Counted
3	Rowan 'Sheerwater Seedling'	Sorbus aucuparia 'Sheerwater Seedling'	14-16cm	400-450cm	Extra Heavy Standard: 5 brks: 3x: RB: Clear Stem min. 200cm	Counted
Total :11						

Shrubs						
Number	Common Name	Species	Height	Pot Size	Specification	Density
11	Common Dogwood	Cornus sanguinea	40-60cm		BR :1+1 :Transplant - seed raised :Branched :2 brks	1/m ²
3	Common Spindle Tree	Euonymus europaeus	40-60cm		BR :1+1 :Transplant - seed raised :Branched :3 brks	1/m ²
3	Common Holly	Ilex aquifolium	40-60cm	2L	Leader with laterals	1/m ²
6	Common Privet	Ligustrum vulgare	60-80cm		BR :Branched :3 brks	1/m ²
6	Guelder Rose	Viburnum opulus	40-60cm	3L	Branched :4 brks	1/m ²
Total :29						

Bulbs					
Number	Common Name	Species	Bulb Size	Specification	Density
341	English Bluebell	Hyacinthoides non-scripta		Grade 6/7	30/m ²
341	Tenby Daffodil	Narcissus obvallaris		Grade 8/10	30/m ²
Total :682					

Hedges					
Number	Common Name	Species	Height	Specification	Density
22	Common Maple	Acer campestre	80-100cm	1+1: Transplant - seed raised: B	5/m
28	Common Hazel	Corylus avellana	80-100cm	1+2: Transplant - seed raised: Branched: 4 brks: B	5/m
22	Common Hawthorn	Crataegus monogyna	80-100cm	1+2: Transplant - seed raised: B	5/m
22	Common Holly	Ilex aquifolium	80-100cm	Leader with Laterals: RB	5/m
22	Blackthorn	Prunus spinosa	80-100cm	1+2: Transplant - seed raised: Branched: 3 brks: B	5/m
15	Dog Rose	Rosa canina	60-80cm	1+1: Transplant - seed raised: Branched: 3 brks: B	5/m
15	Common Elder	Sambucus nigra	80-100cm	1+1; Transplant - seed raised; branched; 3 breaks	5/m
Total :146					

