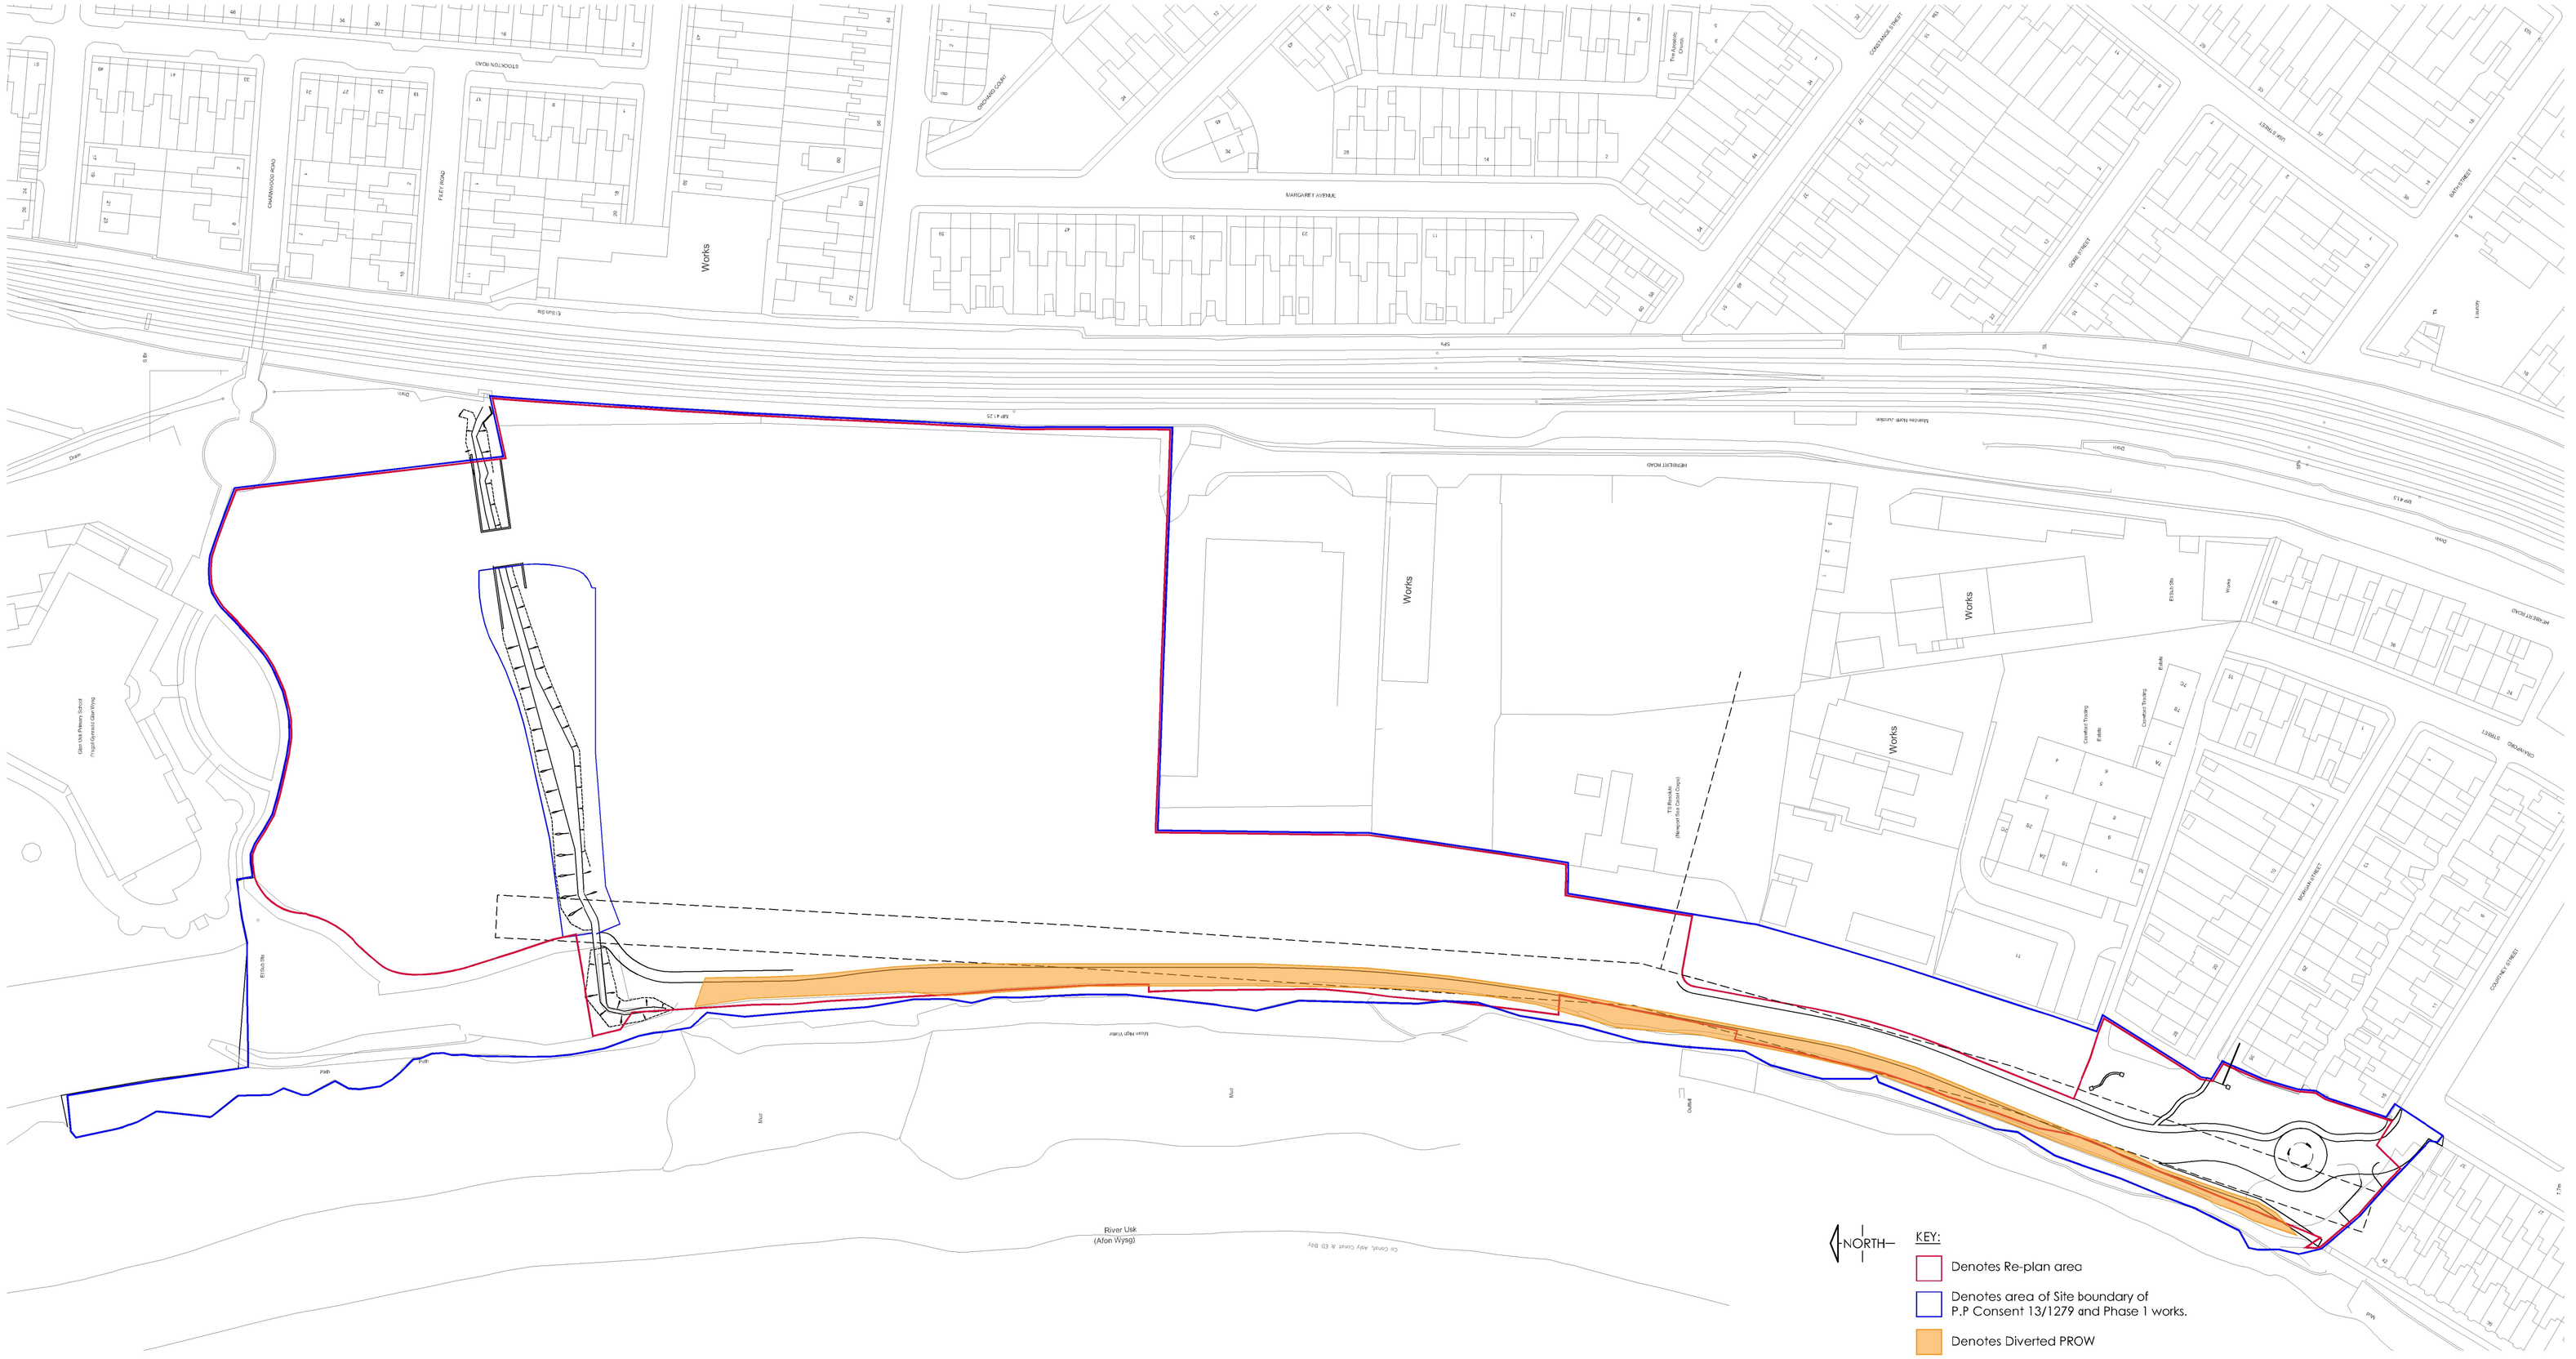

Do not scale from this drawing.
Refer to figured dimensions only.

The Contractors shall check all dimensions and report all errors and omissions to the Architect.

B	17.04.2018
Phase 1 area excluded from red line boundary.	
A	11.01.2018
Area of Diverted PROW included.	

Client
Pobl Group

Project
Herbert Road Replan
Newport

Drawing Title
Site Location

Project No.	Drawing No.	Revision
3073	(04)001	B

Drawn	Director	Date
WWM	JM	20/12/2017

Project Status
Prelimin. P Tender T
Planning PL Construction C

Stage
PL

Scale:
1:1000

Sheet Size:
A1

Eos Architects Limited
Tregleath House, 1 Serpentine Road,
Newport,
South Wales, NP20 4PF
Tel: 01633 254711
www.eosarchitects.co.uk