



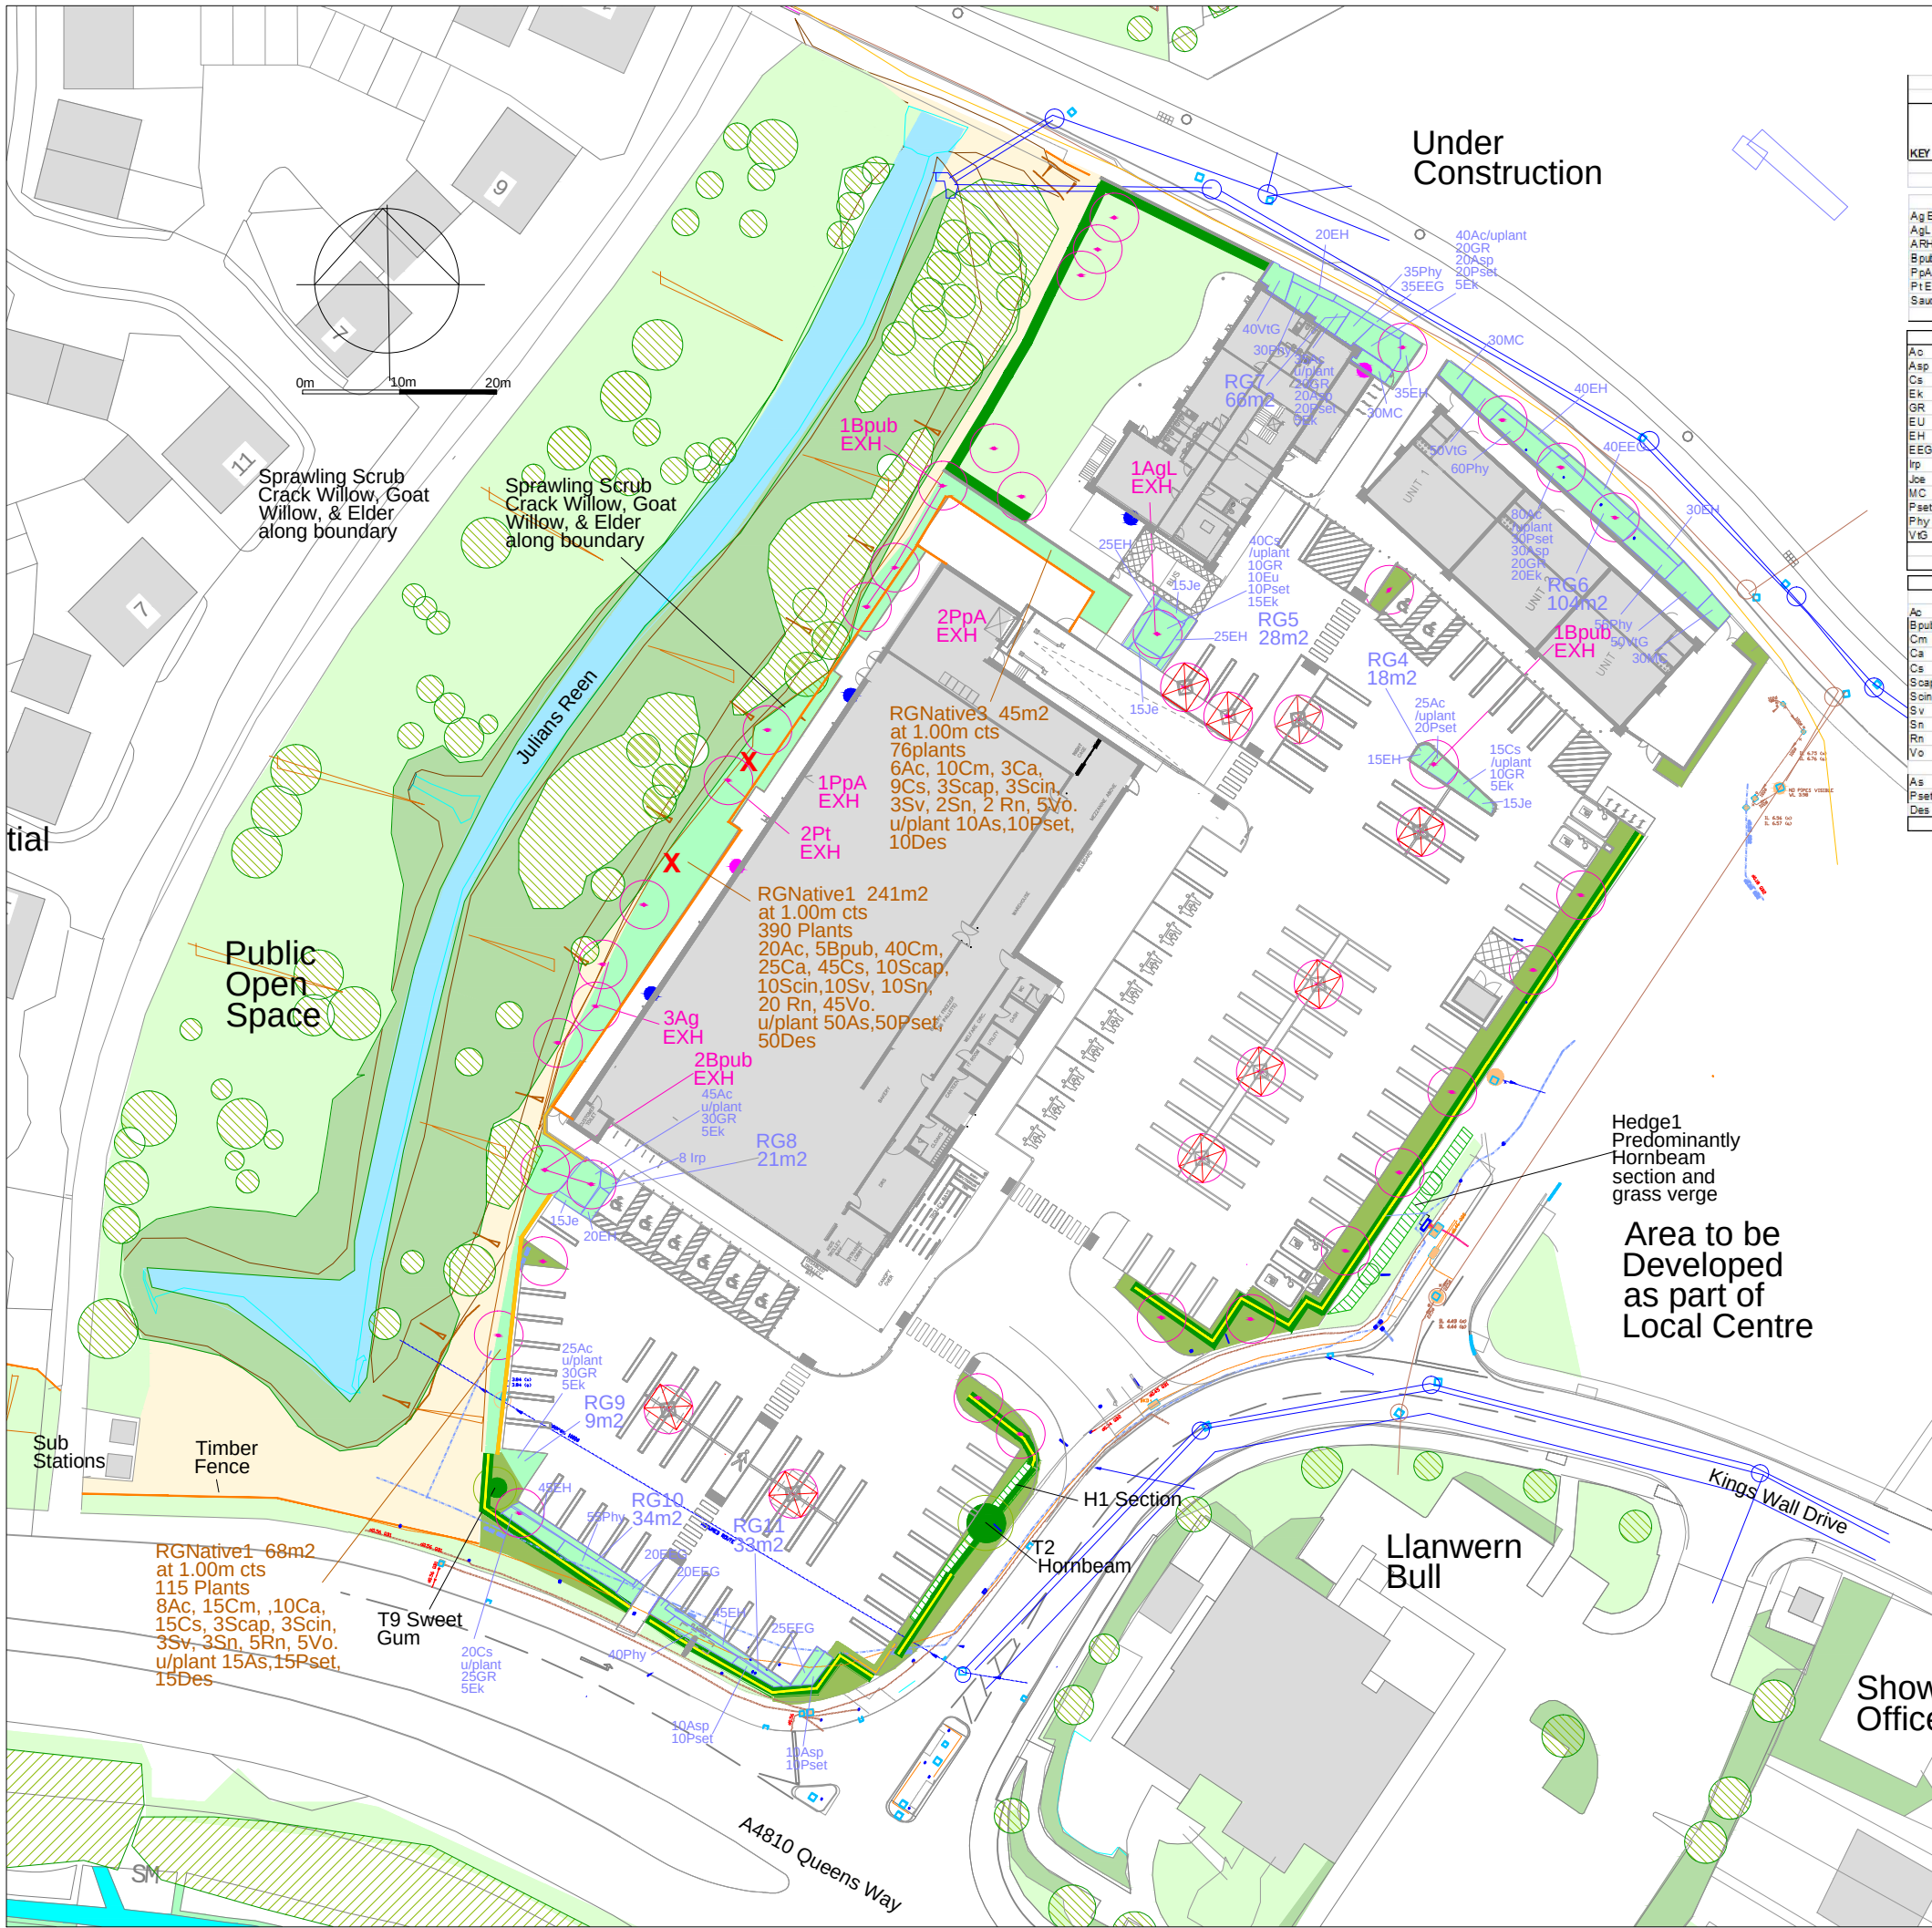

LIDL STORE : GLAN LLYN : NEWPORT				Rev21 February 2025	17-Jun-25	
TREE PLANTING				31-Mar-25	Rev3 April 2025	
KEY	SPECIES	Native	Pollinator	NAME	SIZE	QTY
All trees to be rootballed for autumn planting/winter planting only						
All Tree pits 1500 x 1500mm square as indicated						
RAIN GARDEN TREES						
Ag EXH	Alnus glutinosa	N		Alder	14-16cm girth Extra Heavy Standard	4 No
AgL EXH	Alnus glutinosa Laciniata			Form of Alder	14-16cm girth Extra Heavy Standard	1 No
ARH EXH	Amelanchier lamarckii Robin Hill		P	Juneberry	14-16cm girth Extra Heavy Standard	4 No
Bpub EXH	Betula pubescens	N		Downy Birch	14-16cm girth Extra Heavy Standard	5 No
PpA EXH	Prunus padus Albertii	N	P	Bird Cherry	14-16cm girth Extra Heavy Standard	3 No
Pt EXH	Populus tremula	N		Aspen	14-16cm girth Extra Heavy Standard	2 No
Sauc EXH	Sorbus aucuparia	N	P	Rowan	14-16cm girth Extra Heavy Standard	1 No
SUBTOTAL						20
RAIN GARDENS 4-11						
Ac	Amelanchier canadensis		P	Juneberry	60-90cm 3Lpot	313 m2
Asp	Asplenium scolopendrium	N		Harts tongue Fern	2Lpot	250 No
Cs	Cornus sanguinea	N	P	Dogwood	60-90cm 3Lpot	90 No
Ek	Erigeron karwinskianus		P	Flaxbane	2Lpot	75 No
GR	Geranium Rozanne		P	Geranium	2Lpot	65 No
EU	Eupatorium cannabinum	N	P	Hemp Agrimony	20-30cm 2Lpot	165 No
EH	Euonymus Harequin		P	Dwarf Euonymus	30-40cm 3Lpot	10 No
EEG	Euonymus Emerald Gaiety		P	Dwarf Euonymus	20-30cm 2Lpot	300 No
Irp	Iris Tropic Night	N	P	Iris	20-30cm 2Lpot	140 No
Joe	Juniperus effusus	N		Sedge	30-40cm 3Lpot	8 No
MC	Mahonia Caesess		P	Mahonia	30-40cm 3Lpot	60 No
Pset	Polystichum setiferum	N		Fern	45-60cm 3Lpot	90 No
Phy	Physocarpus Diabolo		P	Physocarpus	2Lpot	120 No
Vig	Viburnum tinus Gwenllian		P	Viburnum	45-60cm 3Lpot	275 No
TOTAL						140 No
						1788 No
RAIN GARDEN NATIVE 1-3						
				RG 1-3		
Ac	Acer campestre	N	P	Plant at 1.00m cts		
Bpub	Betula pubescens	N	P	Field Maple	60-90cm 1+1	354 m2
Cm	Crataegus monogyna	N	P	Woolly Birch	60-90cm 1+1	5 No
Ca	Corylus avellana	N	P	Hawthorn	60-90cm 1+1	65 No
Cs	Cornus sanguinea	N	P	Hazel	60-90cm 1+1	38 No
Soap	Salix capreae	N	P	Dogwood	60-90cm 1+1	69 No
Soin	Salix cinerea	N	P	Goat Willow	60-90cm 0/1	16 No
Sv	Salix viminalis	N	P	Grey Willow	60-90cm 0/1	16 No
Sn	Sambucus nigra	N	P	Crack Willow	60-90cm 0/1	16 No
Rn	Ribes nigrum	N	P	Elder	60-90cm 1+1	15 No
Vo	Viburnum opulus	N	P	Blackcurrant	30-45cm 3Lpot	27 No
				Guelder Rose	60-90cm 1+1	60 No
As	Asplenium scolopendrium	N		Harts Tongue Fern	2Lpot	75 No
Pset	Polystichum setiferum	N		E vergreen Fern	2Lpot	75 No
Des	Deschampsia cespitosa	N		Tufted Hair Grass	2Lpot	75 No
TOTAL						586 No

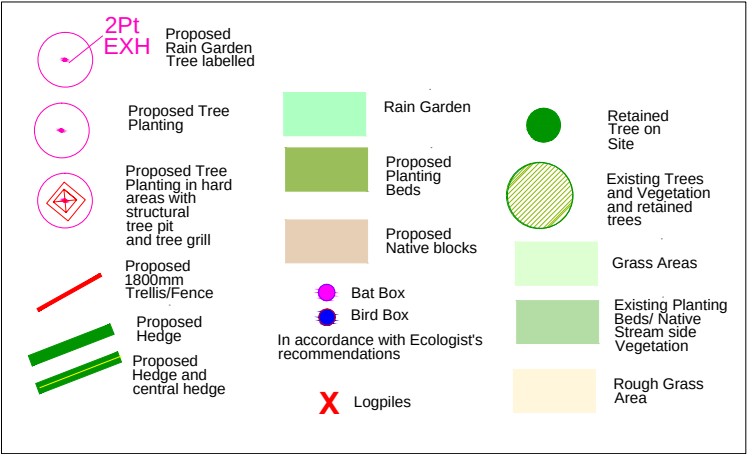

Corscadden Associates
77 Fairleigh Road
Cardiff. CF11 9JW
Tel 07966 423074
email ca@corscaddenassociates.com

Project
**GLAN LLYN
NEWPORT
NP19 4TZ**

Drawing Title
**LANDSCAPE RAIN GARDEN
TREES, NATIVE & PLANTING
BEDS**

Scale
1:400 at A2

Date
16 June 2025

Drawing No
CA-2024- GLY-11