



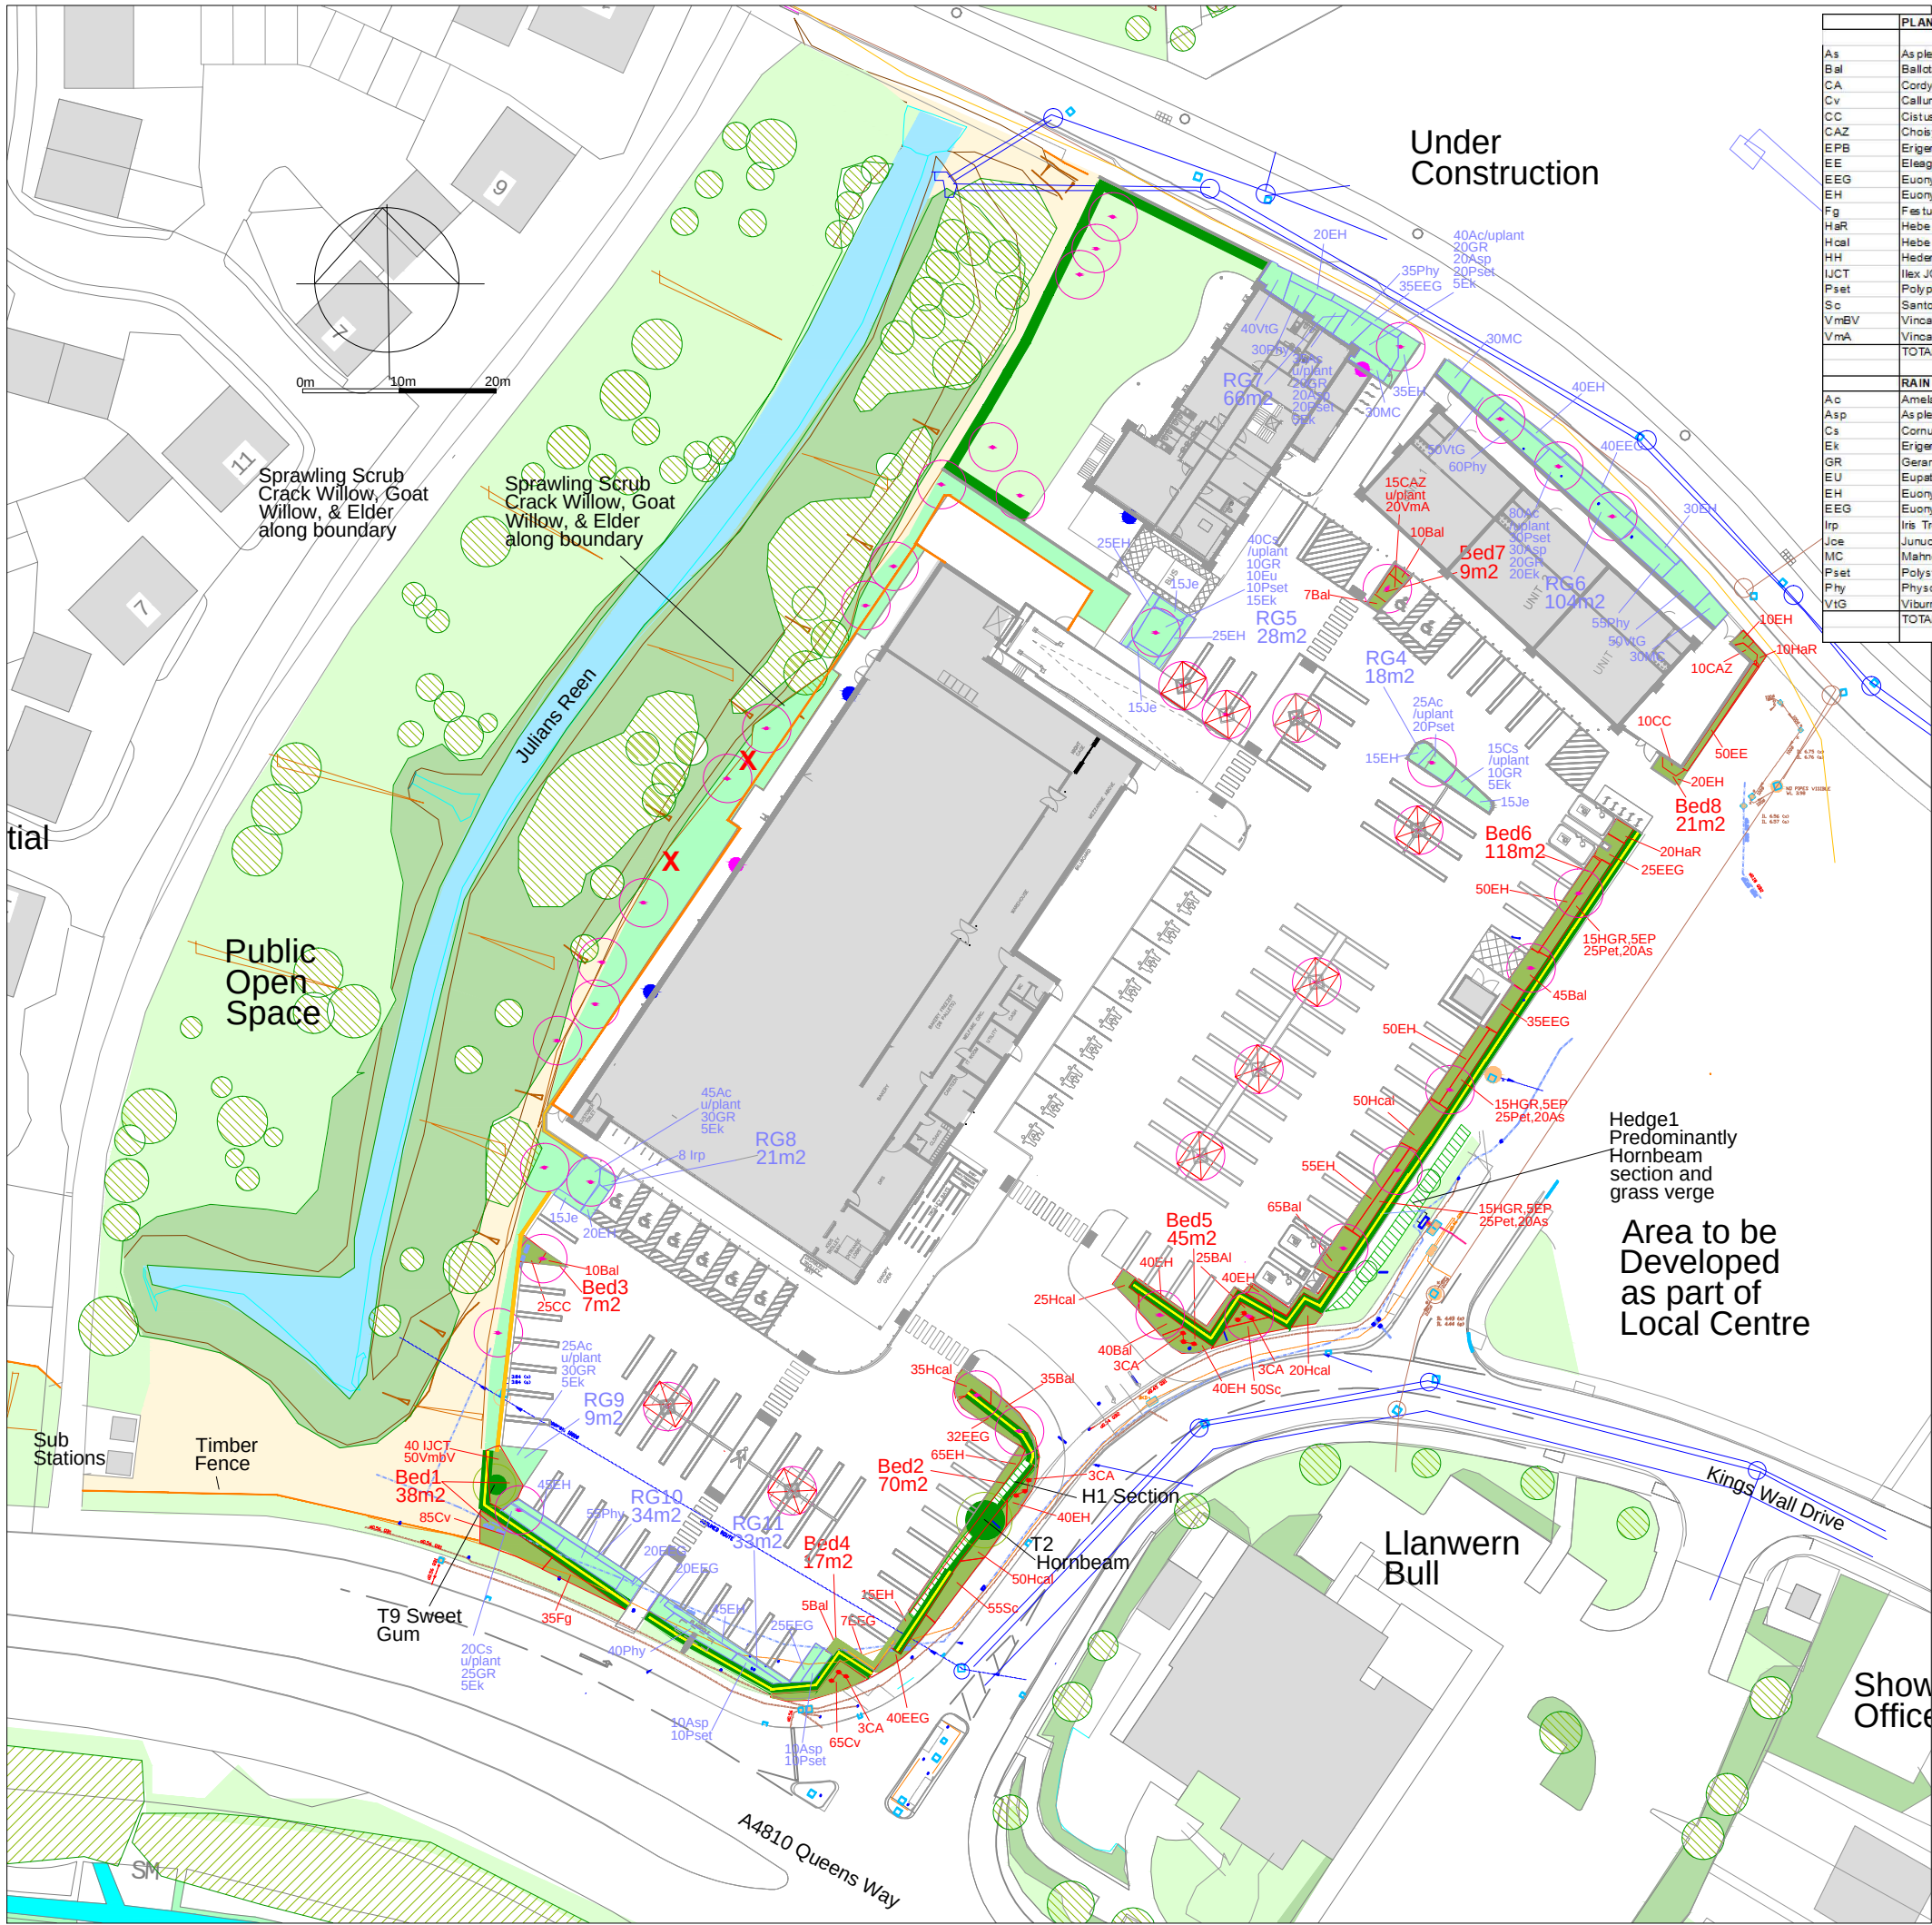

PLANTING BEDS 1-8						325 m2
As	Asplenium scolopendrium	N	P	Harts Tongue Fern	2Lpot	80 No
Bal	Ballota pseudodictamnus			False Dittany	20-30cm 2Lpot	242 No
CA	Cordylus sus tallis			Cordylus	90cm 10Lpot	12 No
Cv	Calluna vulgaris	N	P	Native Heather Pink	2Lpot	150 No
CC	Cistus corbariensis			Rock Rose	45-60cm 3Lpot	35 No
CAZ	Choisya Aztec Pearl			Mexican Orange	45-60cm 3Lpot	25 No
EPB	Erigeron Profusion		P	Mexican Fleabane	2Lpot	15 No
EE	Eleagnus ebbingei Silverlight		P	Eleagnus	45-60cm 3Lpot	50 No
EEG	Euonymus Emerald Gaiety			Dwarf Euonymus	20-30cm 2Lpot	139 No
EH	Euonymus Harlequin			Dwarf Euonymus	20-30cm 2Lpot	425 No
Fg	Festuca glauca Intense Blue			Blue Grass	2Lpot	35 No
HaR	Hebe albicans Red Edge		P	Hebe	20-30cm 2Lpot	30 No
Hoal	Hebe caledonia		P	Hebe	20-30cm 2Lpot	180 No
HH	Hedera Green Ripple	N	P	Form of Ivy	60-90cm 2Lpot	45 No
IJCT	Ilex JC Van Tol		P	Form of Holly	30-45cm 3Lpot	40 No
Pset	Polypodium setiferum	N		Evergreen Fern	2Lpot	75 No
Sc	Santolina chamaecyparissus			Lavender Cotton	30-45cm 3Lpot	105 No
VmEV	Vinca minor Bowles Variety			Periwinkle	20-30cm 2Lpot	50 No
VmA	Vinca minor Alba			Periwinkle	20-30cm 2Lpot	20 No
TOTAL						1713 No
RAIN GARDENS 4-11						313 m2
Ac	Amelanchier canadensis		P	Juneberry	60-90cm 3Lpot	250 No
Asp	Asplenium scolopendrium	N	P	Harts tongue fern	2Lpot	90 No
Cs	Cornus sanguinea	N	P	Dogwood	60-90cm 3Lpot	75 No
Ek	Erigeron karvinskianus		P	Fleabane	2Lpot	65 No
GR	Geranium Rozanne		P	Geranium	20-30cm 2Lpot	165 No
EU	Eupatorium cannabinum	N	P	Hemp Agrimony	30-40cm 3Lpot	10 No
EH	Euonymus Harlequin			Dwarf Euonymus	20-30cm 2Lpot	300 No
EEG	Euonymus Emerald Gaiety			Dwarf Euonymus	20-30cm 2Lpot	140 No
Irp	Iris Tropic Night	N	P	Iris	30-40cm 3Lpot	8 No
Joe	Juniperus effusus	N		Sedge	30-40cm 3Lpot	60 No
MC	Mahonia Caries		P	Mahonia	45-60cm 3Lpot	90 No
Pset	Polystichum setiferum	N		Fern	2Lpot	120 No
Phy	Physocarpus Diabolo			Physocarpus	45-60cm 3Lpot	275 No
VtG	Viburnum tinus Gwenllian		P	Viburnum	45-60cm 3Lpot	140 No
TOTAL						1788 No

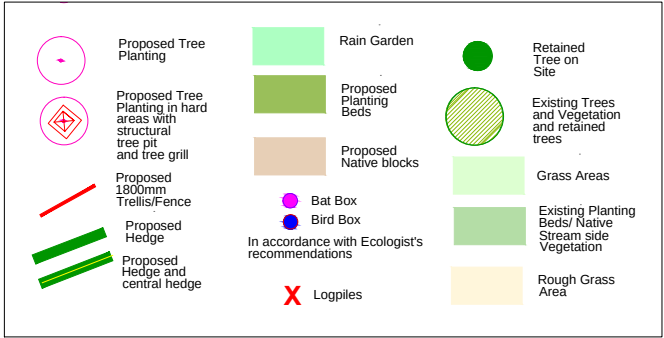

CA-2024- GLY-05 Rev A
30 August 2024
Fence modified
for climbers

CA-2024- GLY-05 Rev B
9 December 2024
Revised Layout

CA-2024- GLY-05 Rev C
17 February 2025
Revised Layout

CA-2024- GLY-05 Rev D
3 April 2025
Revised Layout

CA-2024- GLY-05 Rev E
15 May 2025
Rain Garden added

CA-2024- GLY-05 Rev F
17 June 2025
Rain Gardens extended

Corscadden Associates
77 Fairleigh Road
Cardiff. CF11 9JW
Tel 07966 423074
email ca@corscaddenassociates.com

Project
**GLAN LLYN
NEWPORT
NP19 4TZ**

Drawing Title
**LANDSCAPE PLANTING
BED & RAIN GARDENS BEDS**

Scale
1:400 at A2

Date
19 August 2024

Drawing No
173 CA-2024- GLY-05 Rev F