


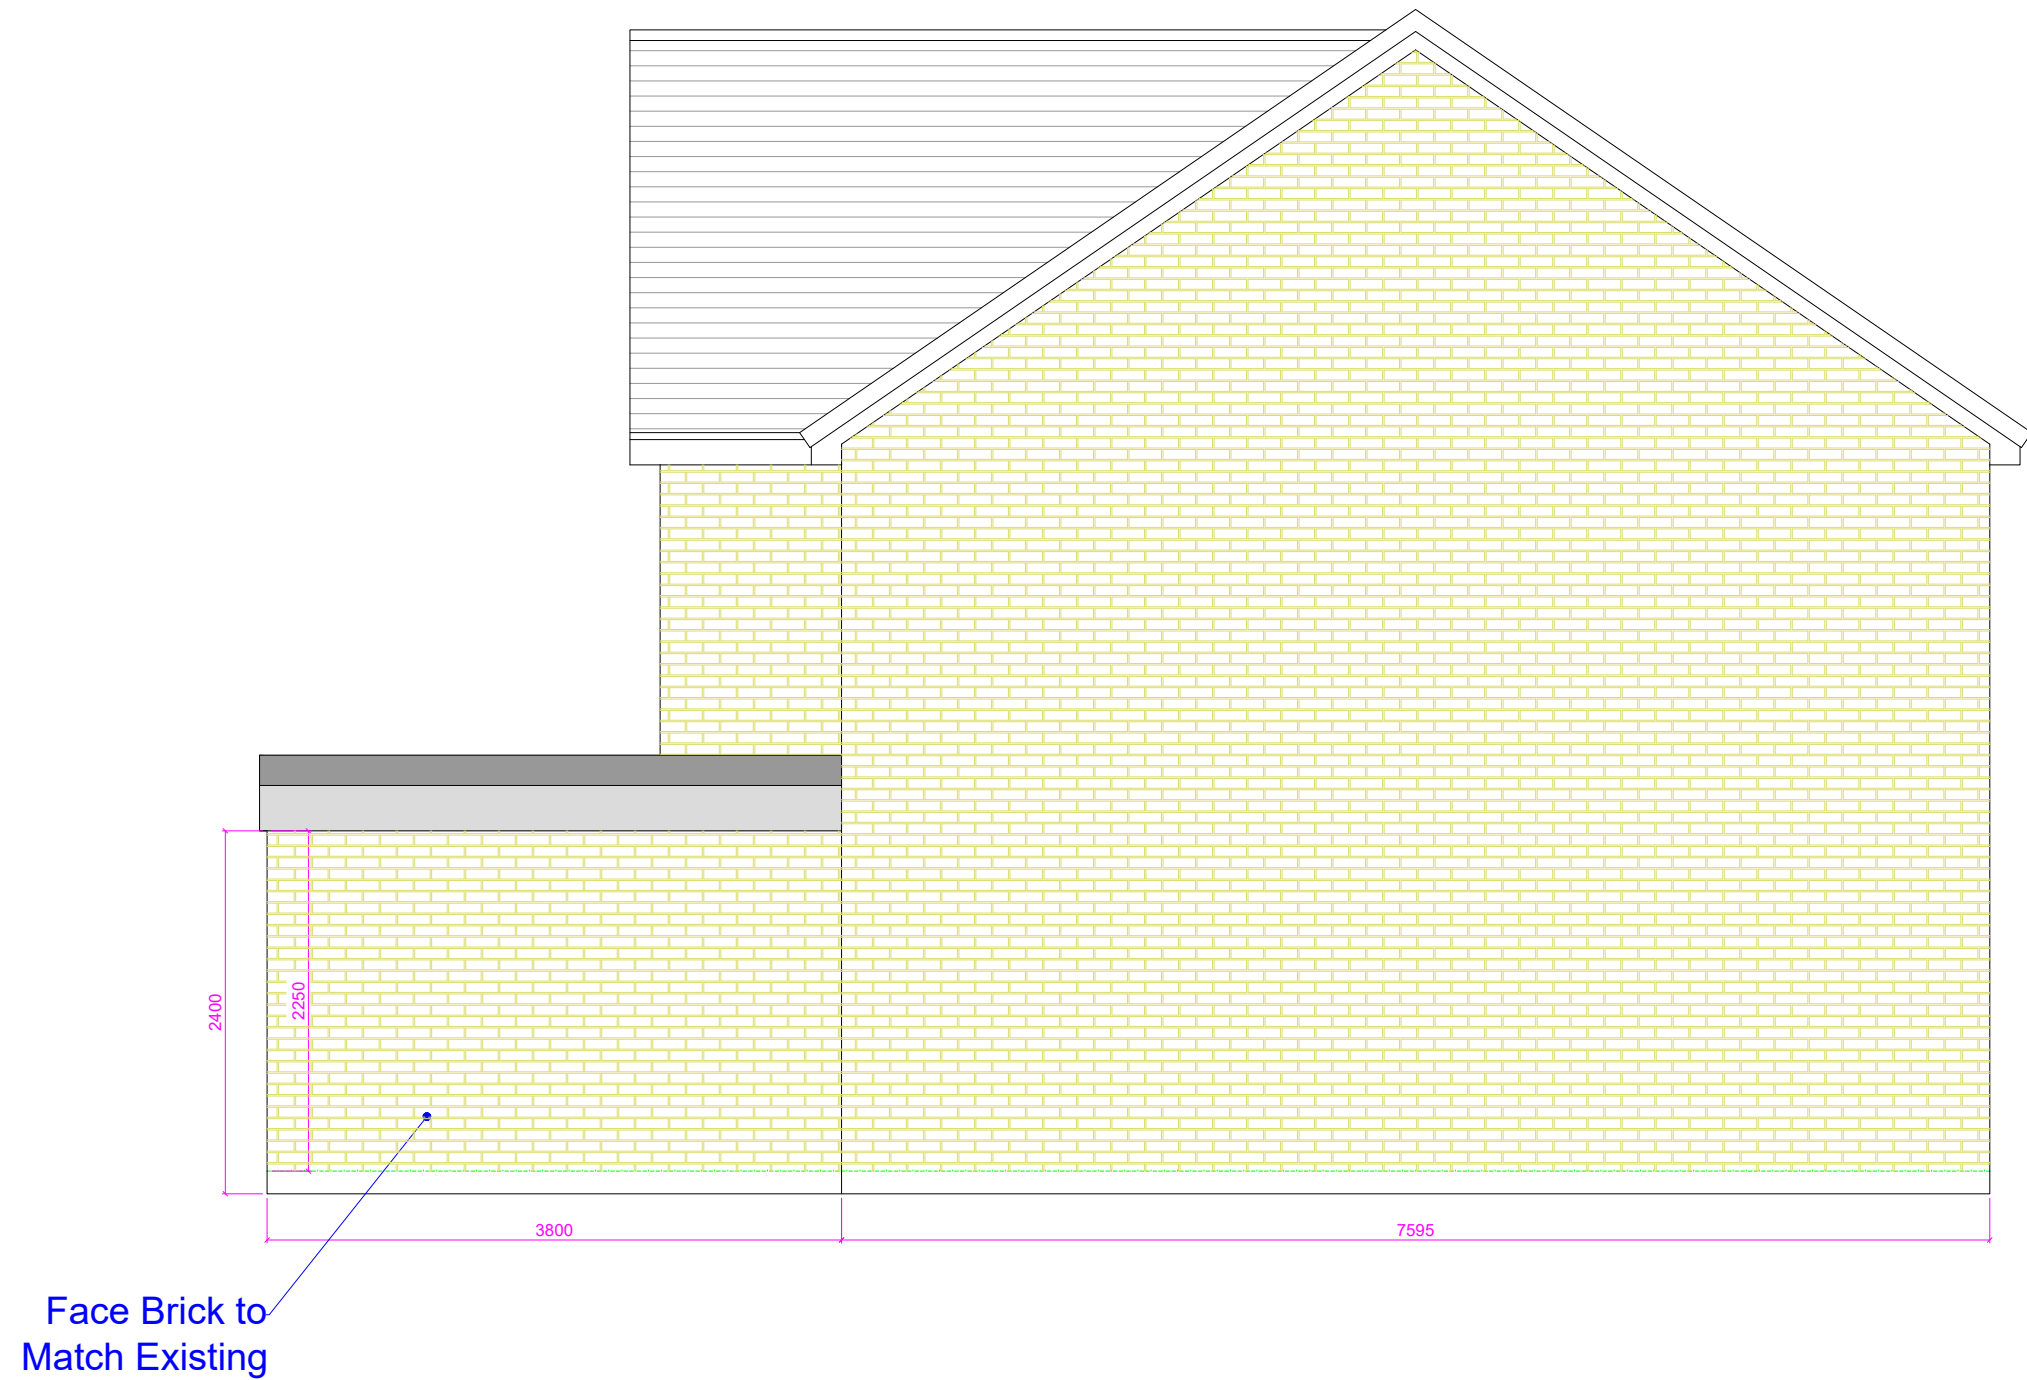

THESE DRAWINGS ARE FOR PLANNING PERMISSION PURPOSES ONLY
DO NOT SCALE AND ALWAYS CHECK DIMENSIONS ON SITE

3 Bethesda Rise Rogerstone, Newport, NP10 9SY			
PROPOSED		ELEVATION - SW Facing	
CYTECH DESIGN		Revision 1	SCALE
DRAWN BY: Royston Smith		07970790992 enquiries@cytechdesign.co.uk www.cytechdesign.co.uk	1 : 50
		9th September 2025	