




R:\Landscape\6124 - St Modwen Park Newport Ph 6B\Tech\ACAD\Current\5124-RPS-XX-EX-DR-L-9020_P01_Tree Pit Detail_Units 15-18.dwg

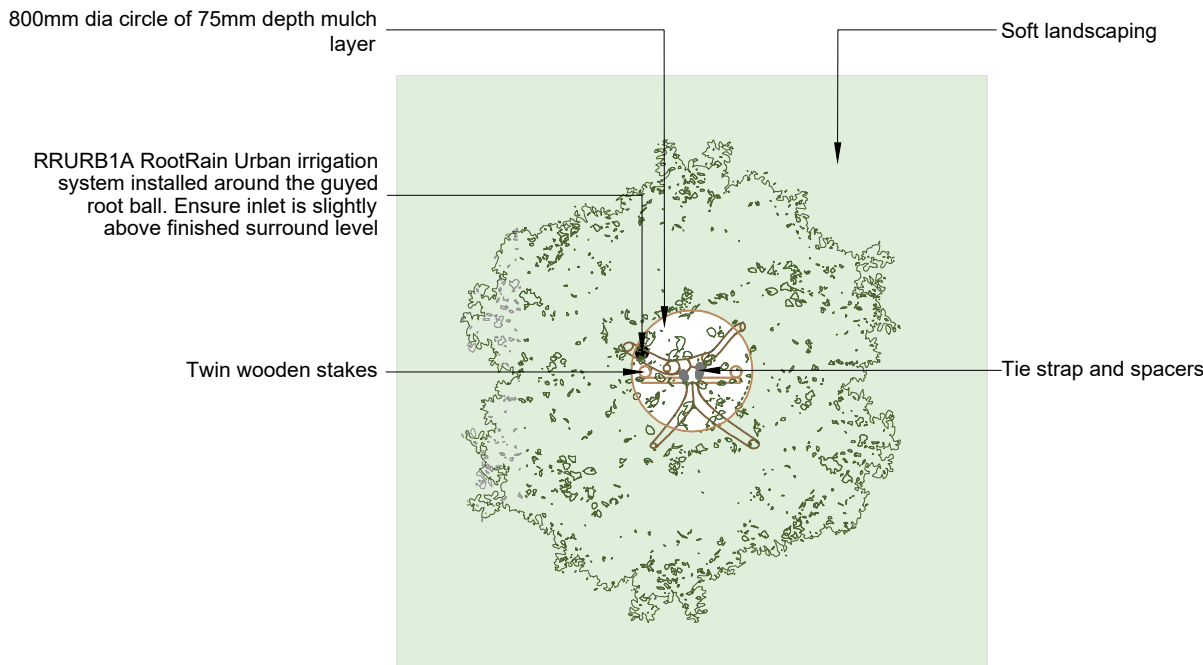


Typical tree pit detail for extra heavy/standard tree in soft landscaping - plan view

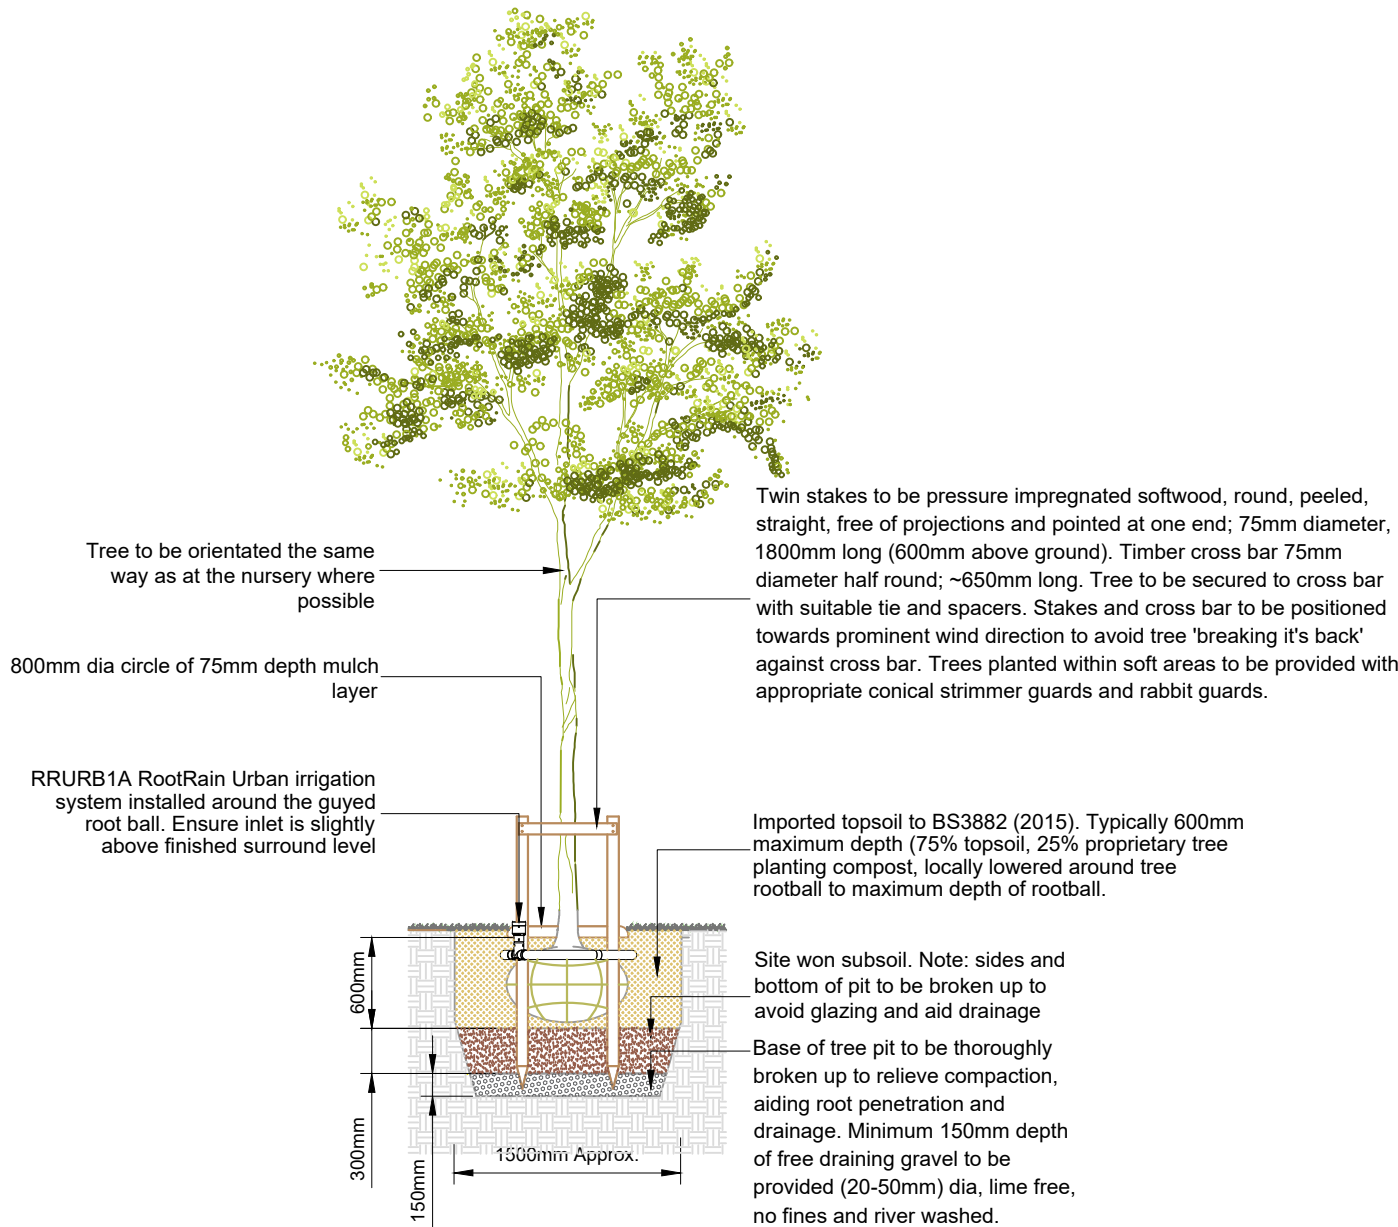

Typical tree pit detail for Ex Heavy/Standard tree in soft landscaping

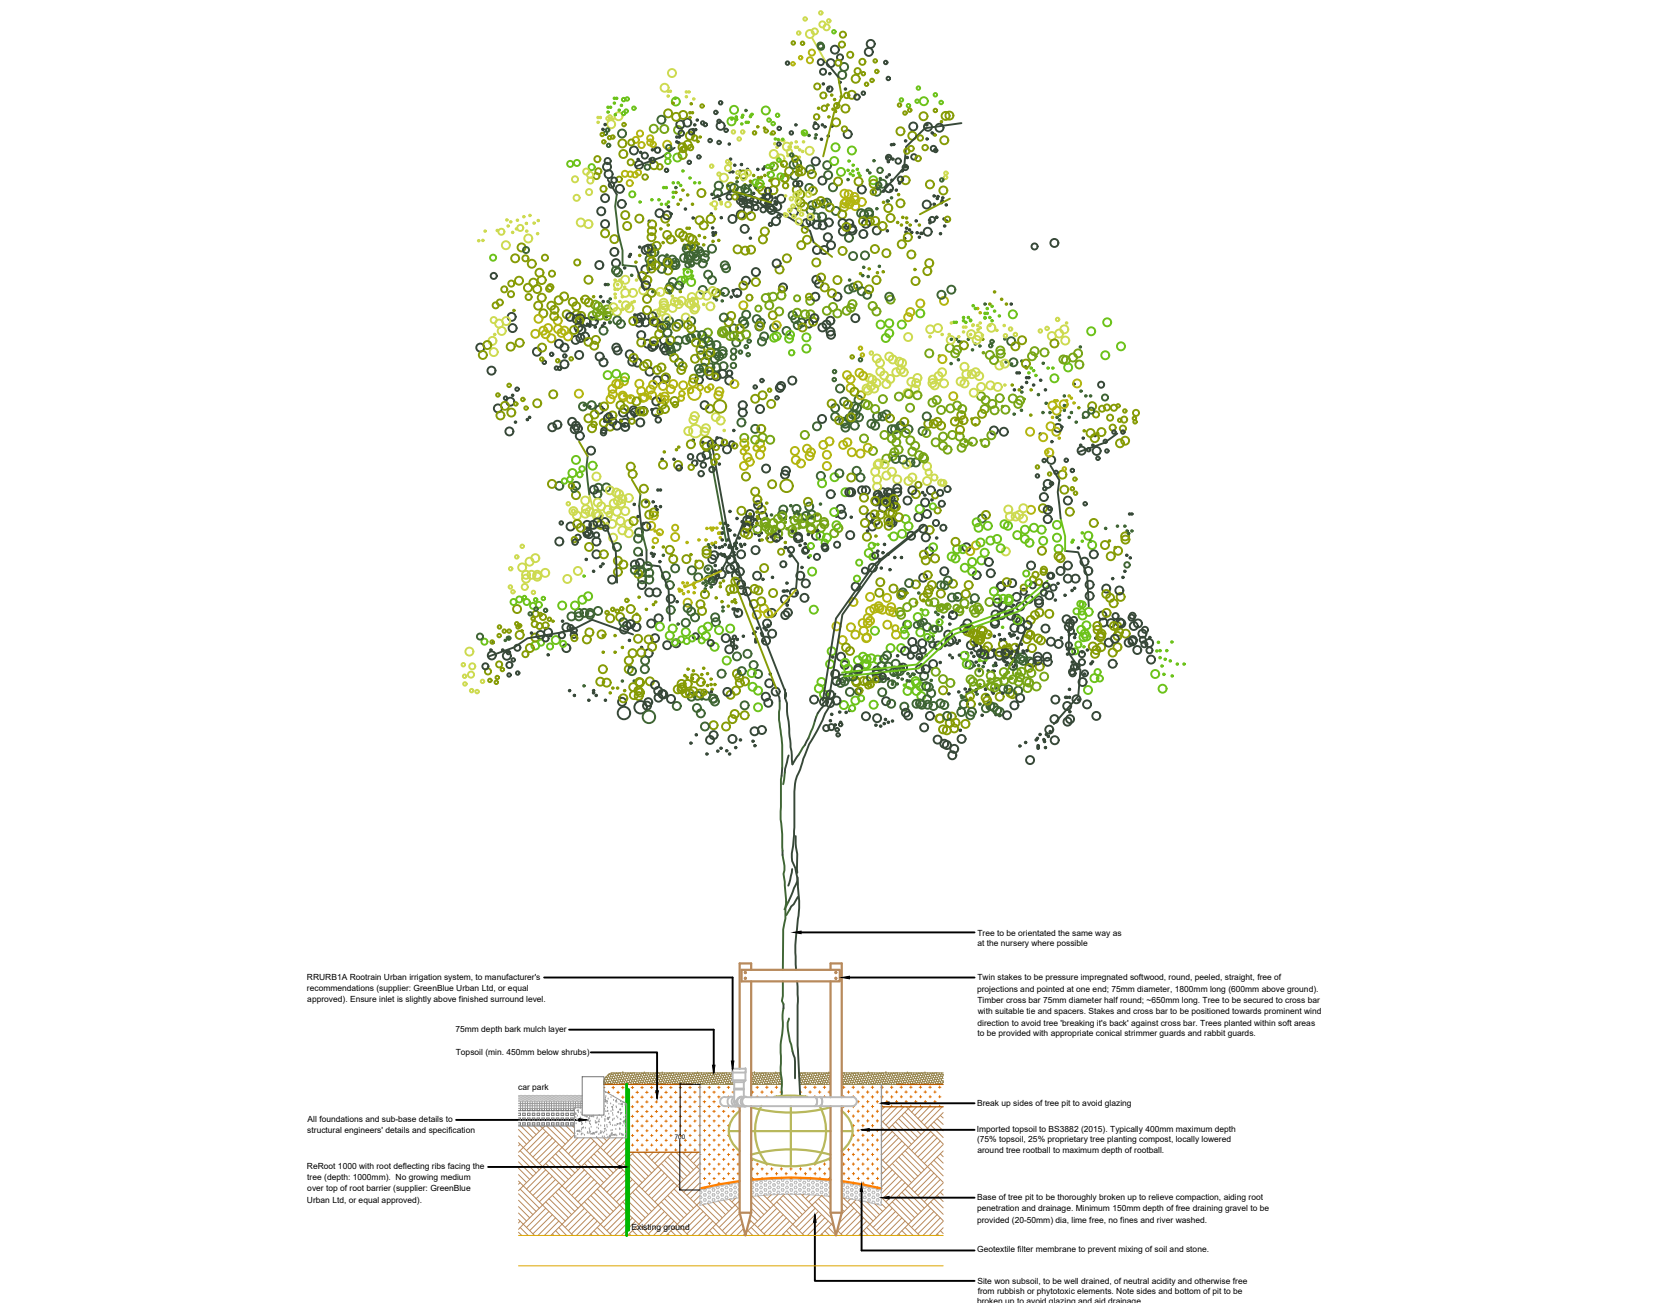

Typical tree pit detail for trees within soft perimeter of car park

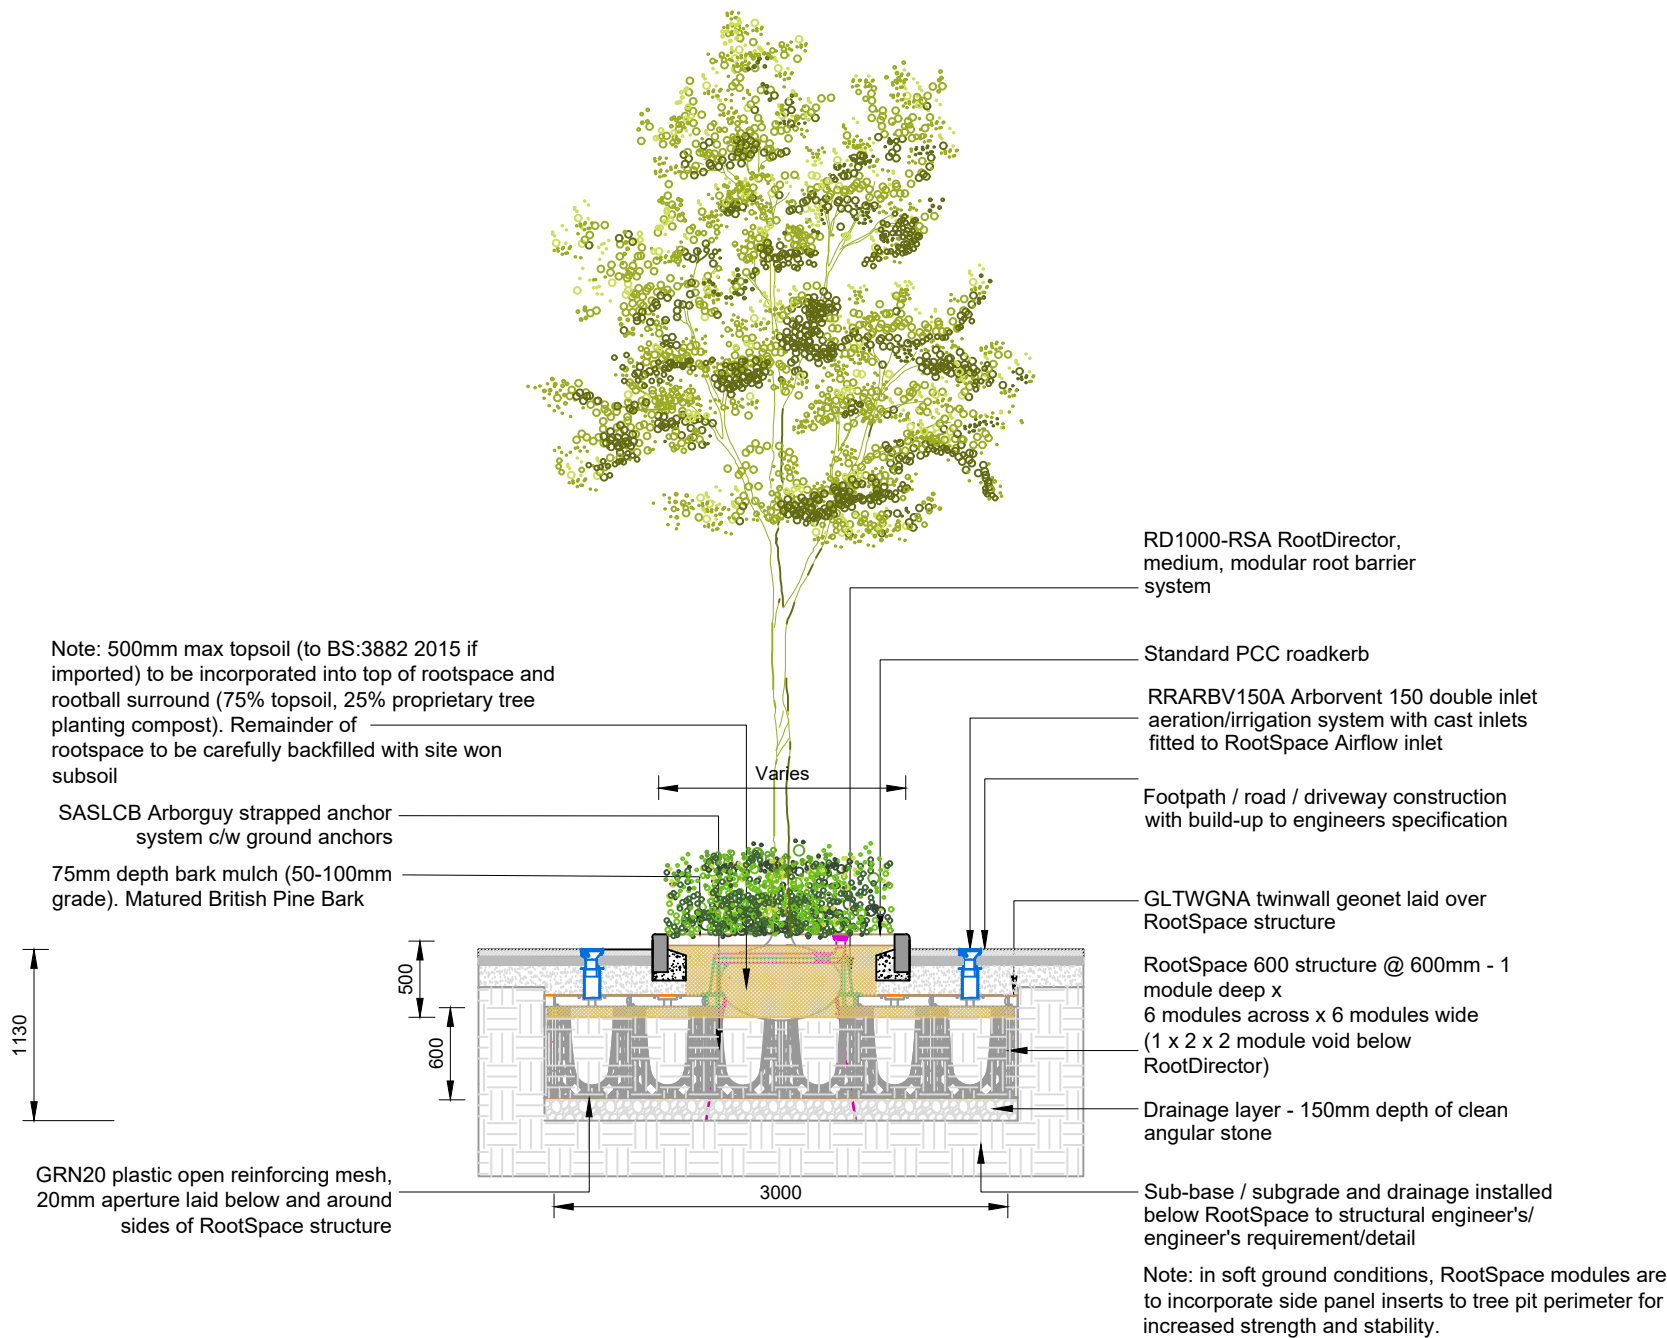


Typical tree pit detail for trees within island beds in car park

© 2024 RPS Group

Notes

- This drawing has been prepared in accordance with the scope of RPS's appointment with its client and is subject to the terms and conditions of that appointment. RPS accepts no liability for any use of this document other than by its client and only for the purposes for which it was prepared and provided.
- If received electronically it is the recipients responsibility to print to correct scale. Only written dimensions should be used.
- This drawing should be read in conjunction with all other relevant drawings and specifications.
- Where applicable Ordnance Survey (c) Crown Copyright 2024
All rights reserved. Licence number 0100031673

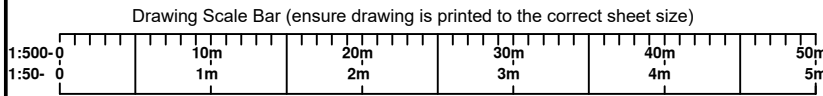

Safety, Health & Environment Information

In addition to the hazards / risks normally associated with the types of work detailed on this drawing take note below. It is assumed that all works on this drawing will be carried out by a competent contractor, working, where appropriate, to an appropriate method statement.

Construction risks	Maintenance/Cleaning risks	Demolition/Adaption risks

P01	First Issue	MM	DB	25.06.25	
Rev	Description	By	Ckd	Date	



4th Floor, 1 Newhall Street
Birmingham, B3 3NH
United Kingdom
T: +44 121 622 8520 E: rpswlv@rpsgroup.com



Project Indurant Park, Newport
Phase 6B

Title Detailed Soft Landscape
Tree Pit Detail

Status Planning Scale 1:50 @A2 Date Created June 2025

Task Team Manager DB Information Author MM Task Information Manager DB

Document Number 5124-RPS-XX-XX-DR-L-9020

Project Code - Originator - Zone - Level - Type - Role - Drawing Number

RPS Project Number 794-PLN-LAN-5124 Suitability S3 Revision P01

rpsgroup.com