

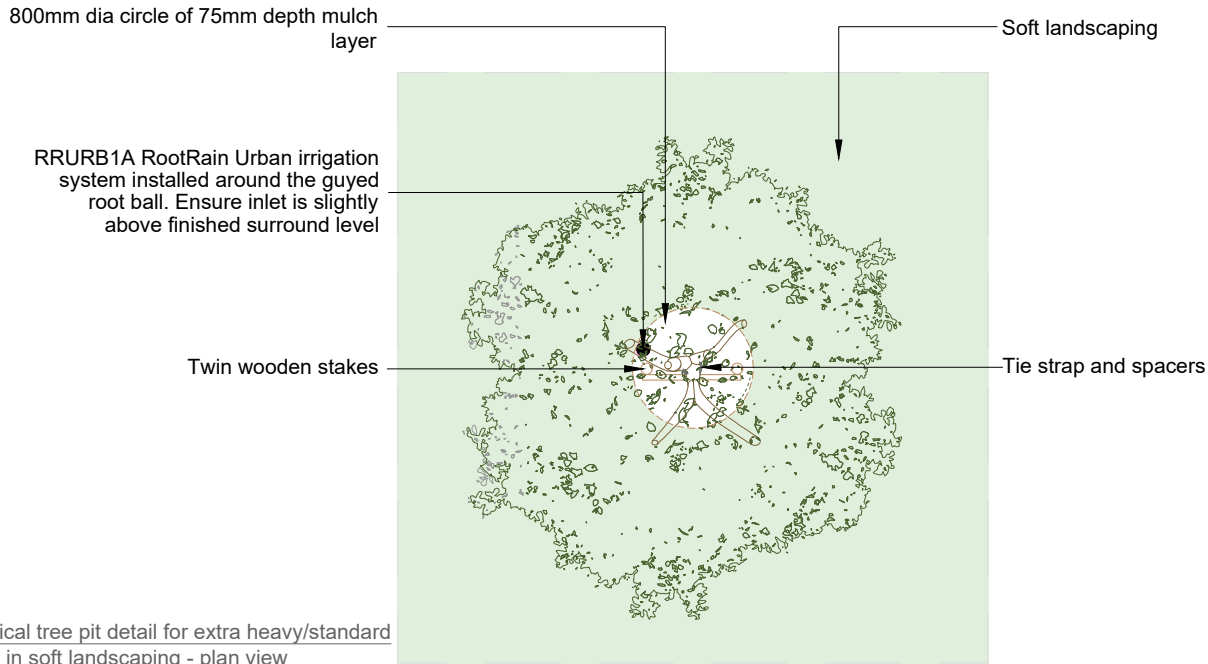
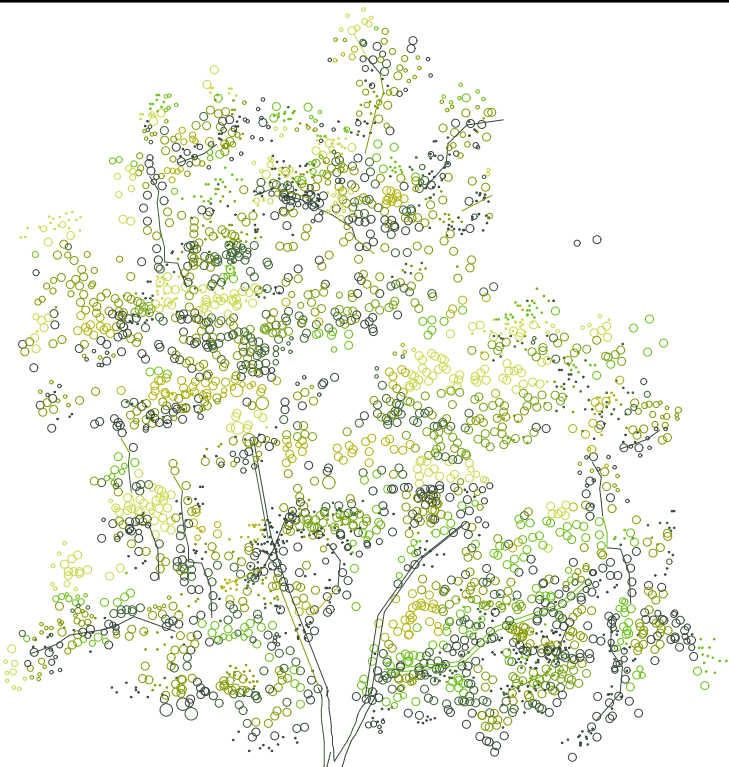


R:\Landscape\5124 - St Modwen Park Newport Ph 6B\Tech\AC\AD\Current\5124 Units 19-21 Tree Pit Details P01.dwg

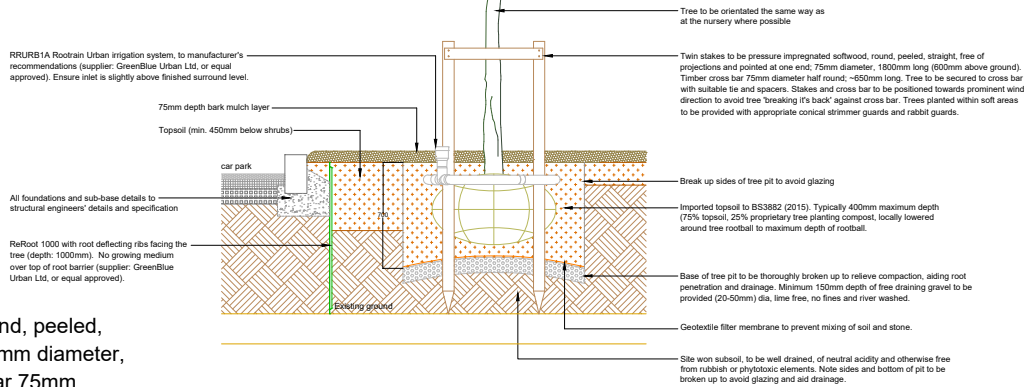


Typical tree pit detail for Ex Heavy/Standard tree in soft landscaping

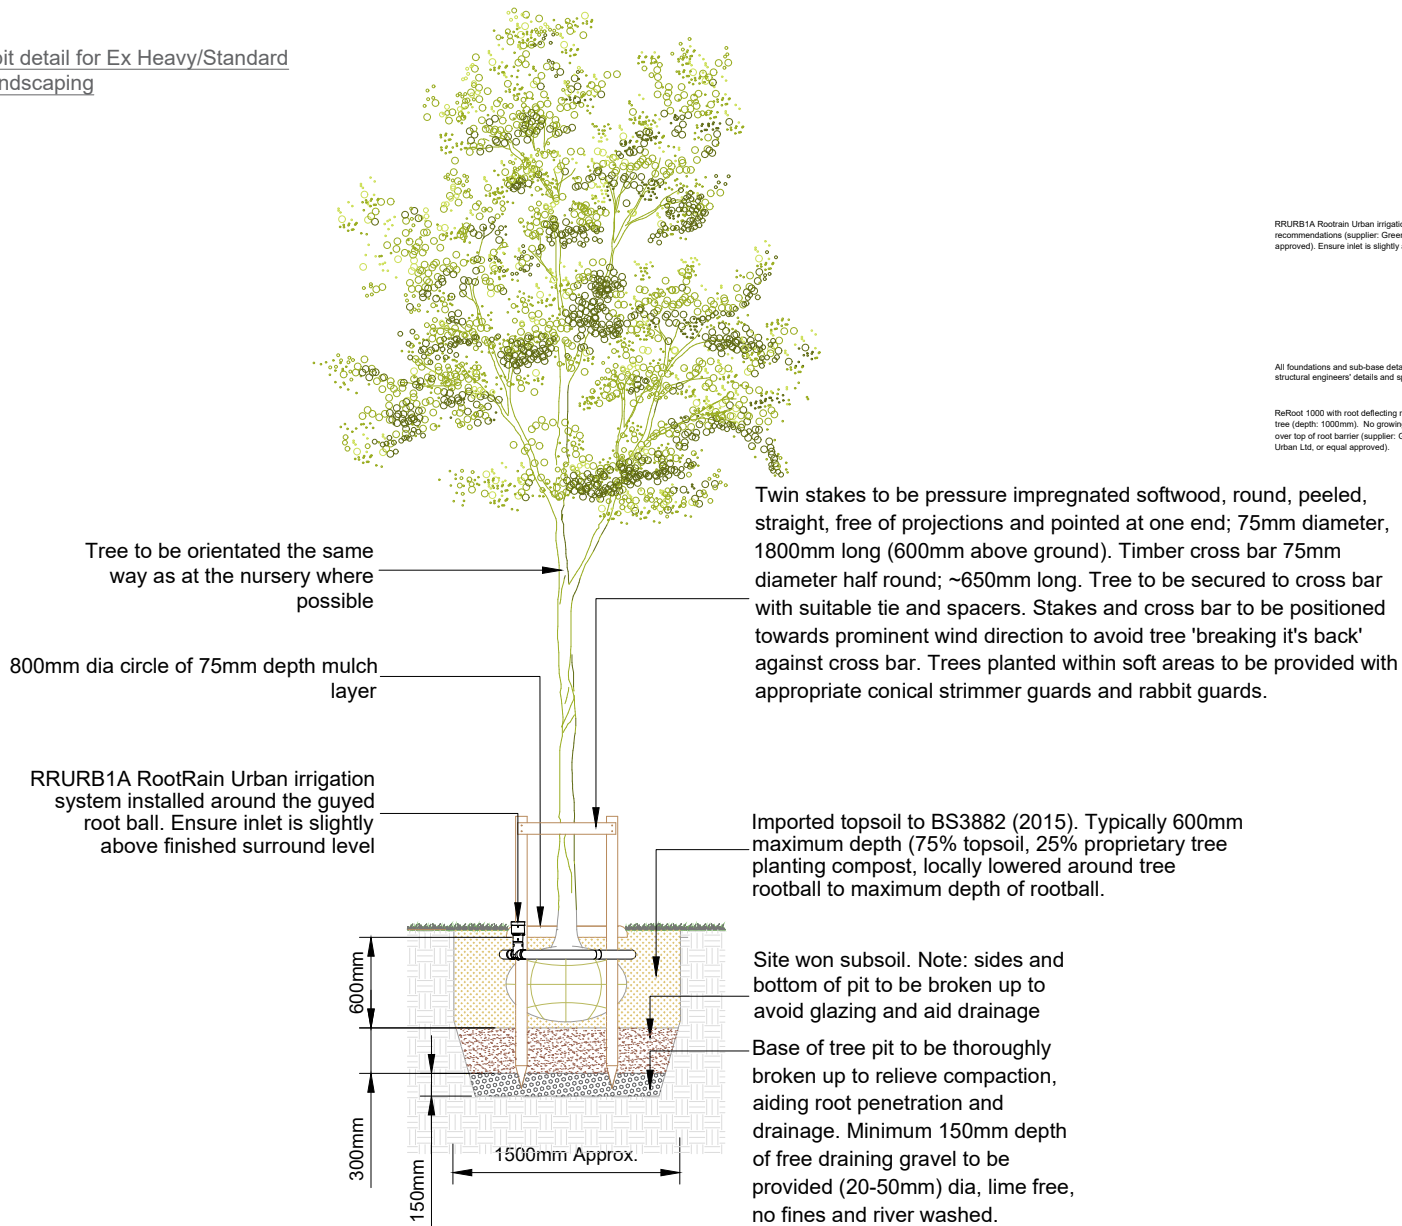

© 2025 RPS Group

Notes


1. This drawing has been prepared in accordance with the scope of RPS's appointment with its client and is subject to the terms and conditions of that appointment. RPS accepts no liability for any use of this document other than by its client and only for the purposes for which it was prepared and provided.
2. If received electronically it is the recipients responsibility to print to correct scale. Only written dimensions should be used.
3. This drawing should be read in conjunction with all other relevant drawings and specifications.

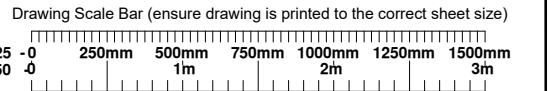

Safety, Health & Environment Information

In addition to the hazards / risks normally associated with the types of work detailed on this drawing take note below. It is assumed that all works on this drawing will be carried out by a competent contractor, working, where appropriate, to an appropriate method statement.

Construction risks	Maintenance/Cleaning risks	Demolition/Adaption risks

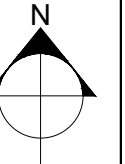

P01	First Issue	MM	DB	25.06.25
Rev	Description	By	Ckd	Date



4th Floor, 1 Newhall Street
Birmingham, B3 3NH
United Kingdom
T: +44 121 622 8520 E: rpswlv@rpsgroup.com



Project Indurent Park, Newport
Units 19-21

Title Detailed Soft Landscape Plan
Tree Pit Detail

Status	Scale	Date Created
Planning	1:50 @A3	June 2025
Task Team Manager	Information Author	Task Information Manager
DB	MM	DB

Document Number
5124-RPS-XX-XX-DR-L-9021

Project Code - Originator - Zone - Level - Type - Role - Drawing Number

RPS Project Number	Suitability	Revision
794-PLN-LAN-5124	S3	P01

rpsgroup.com