
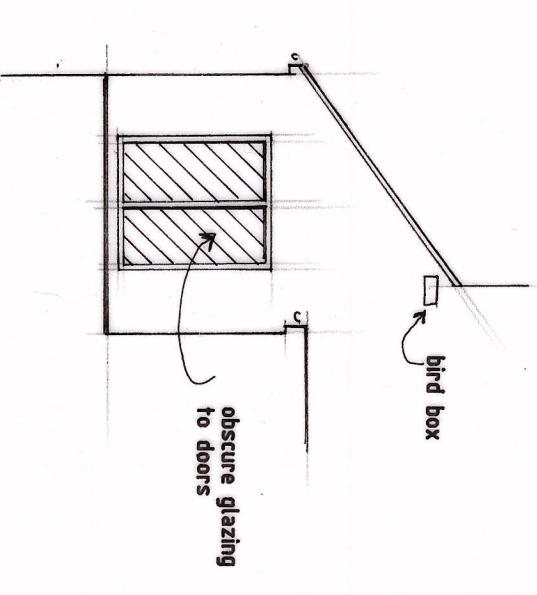
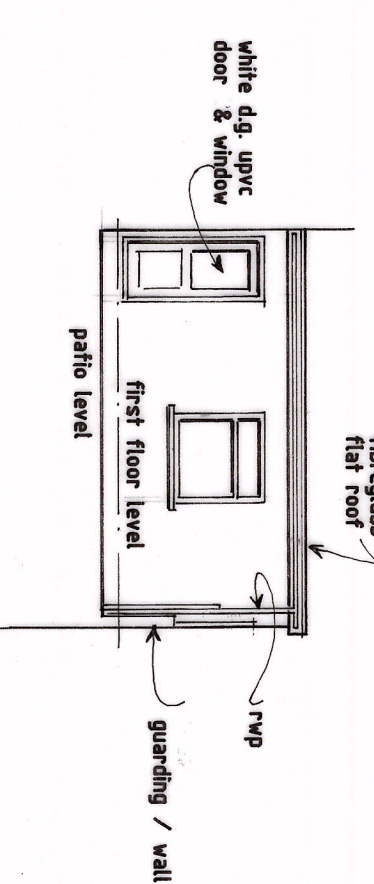
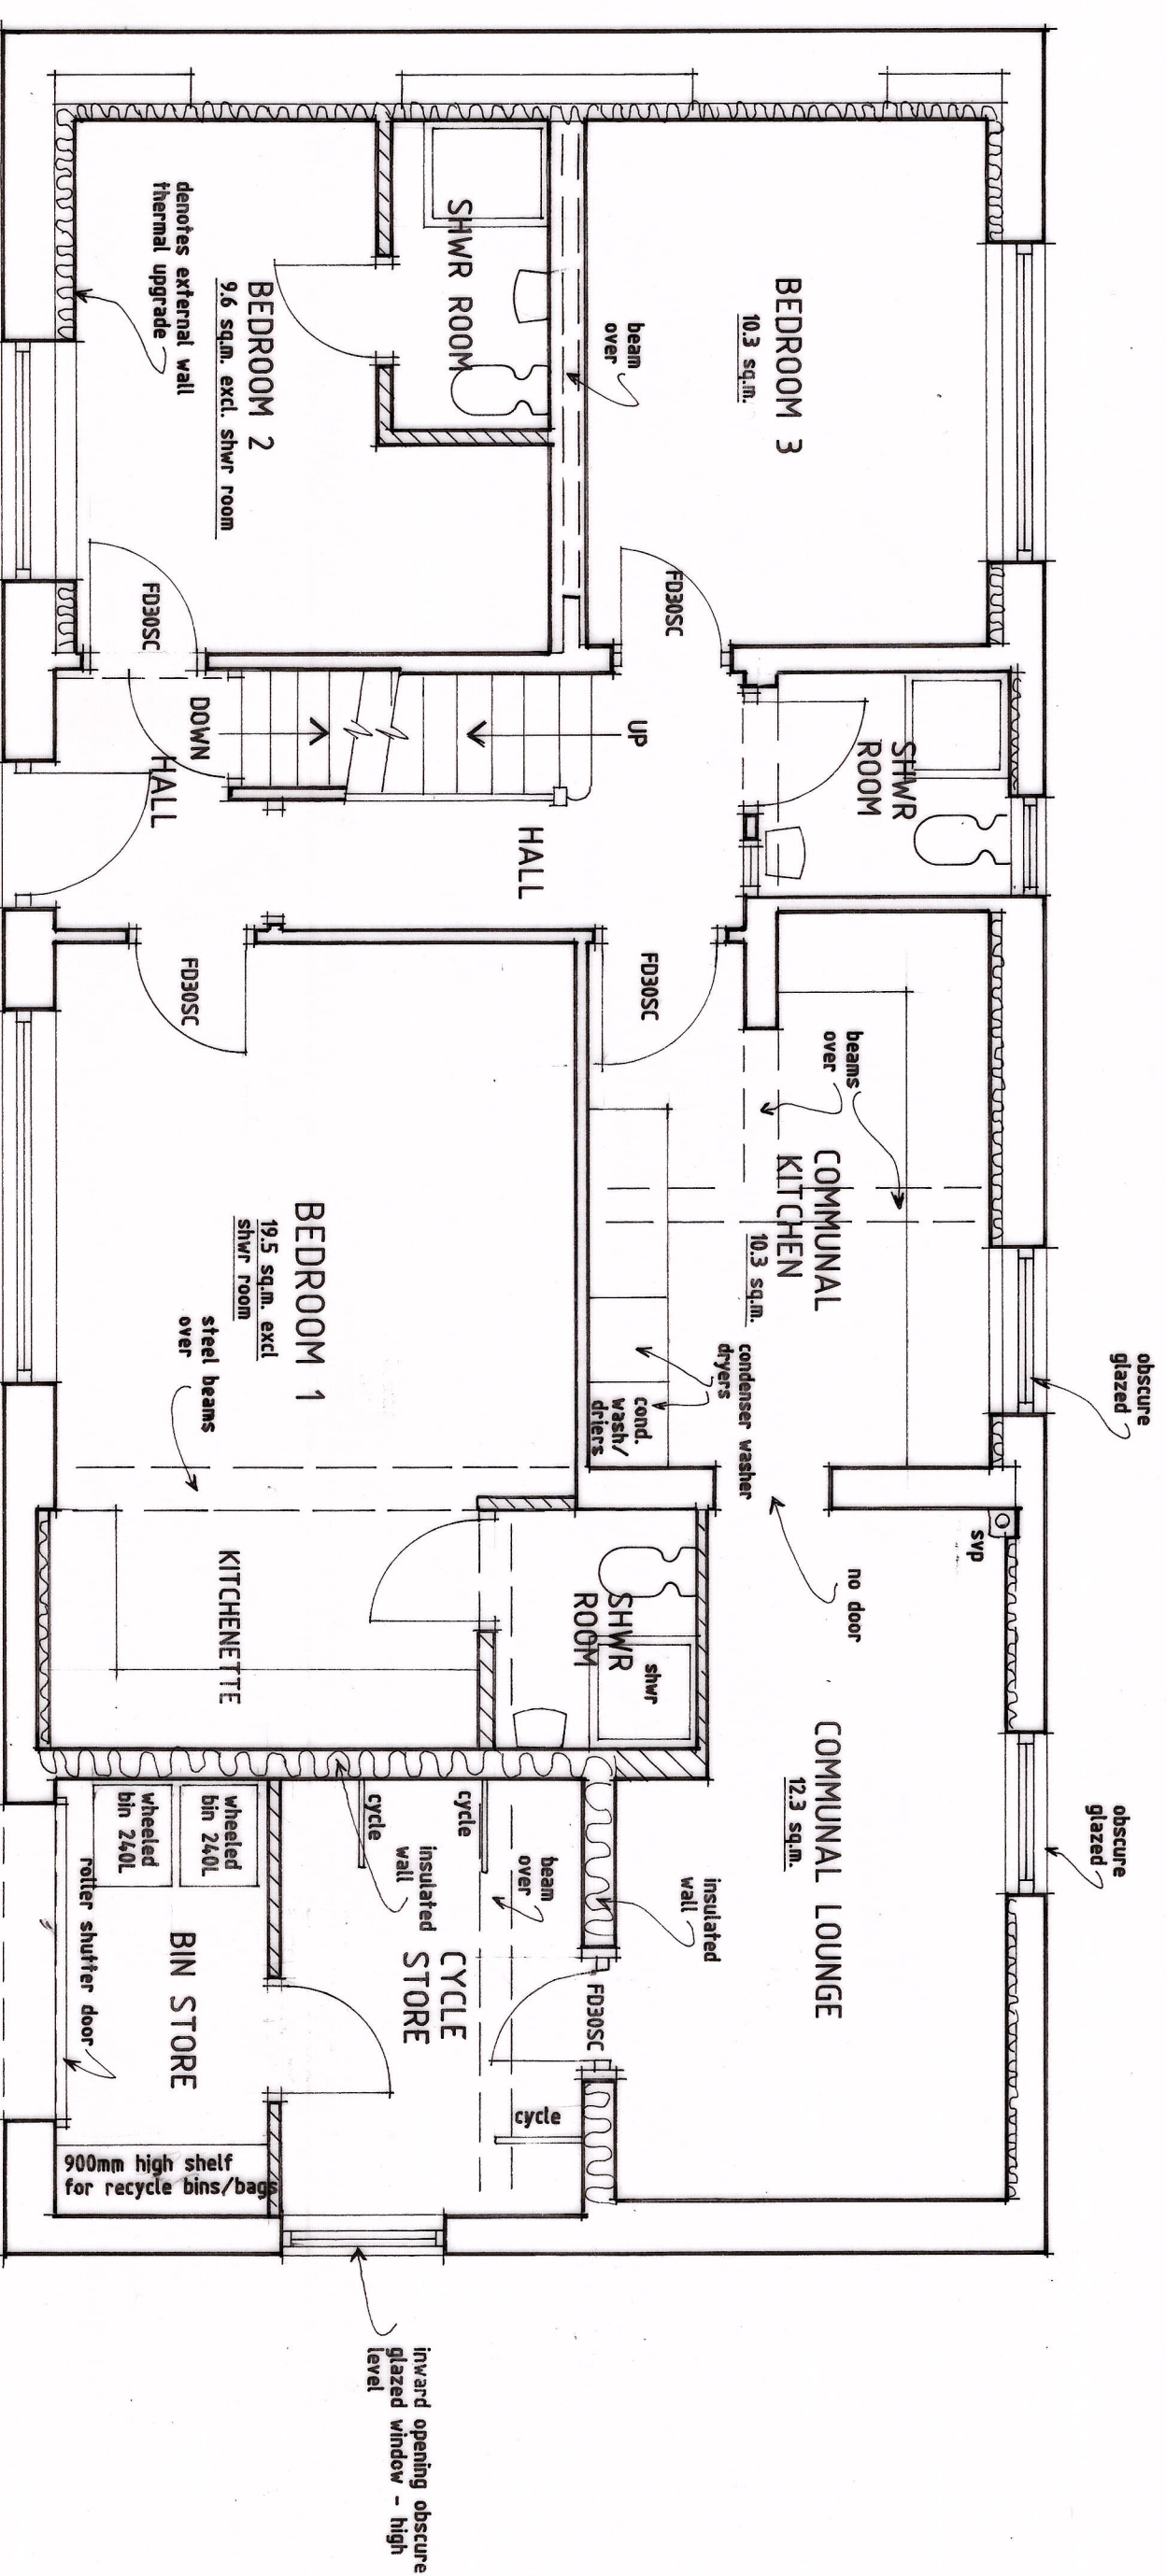
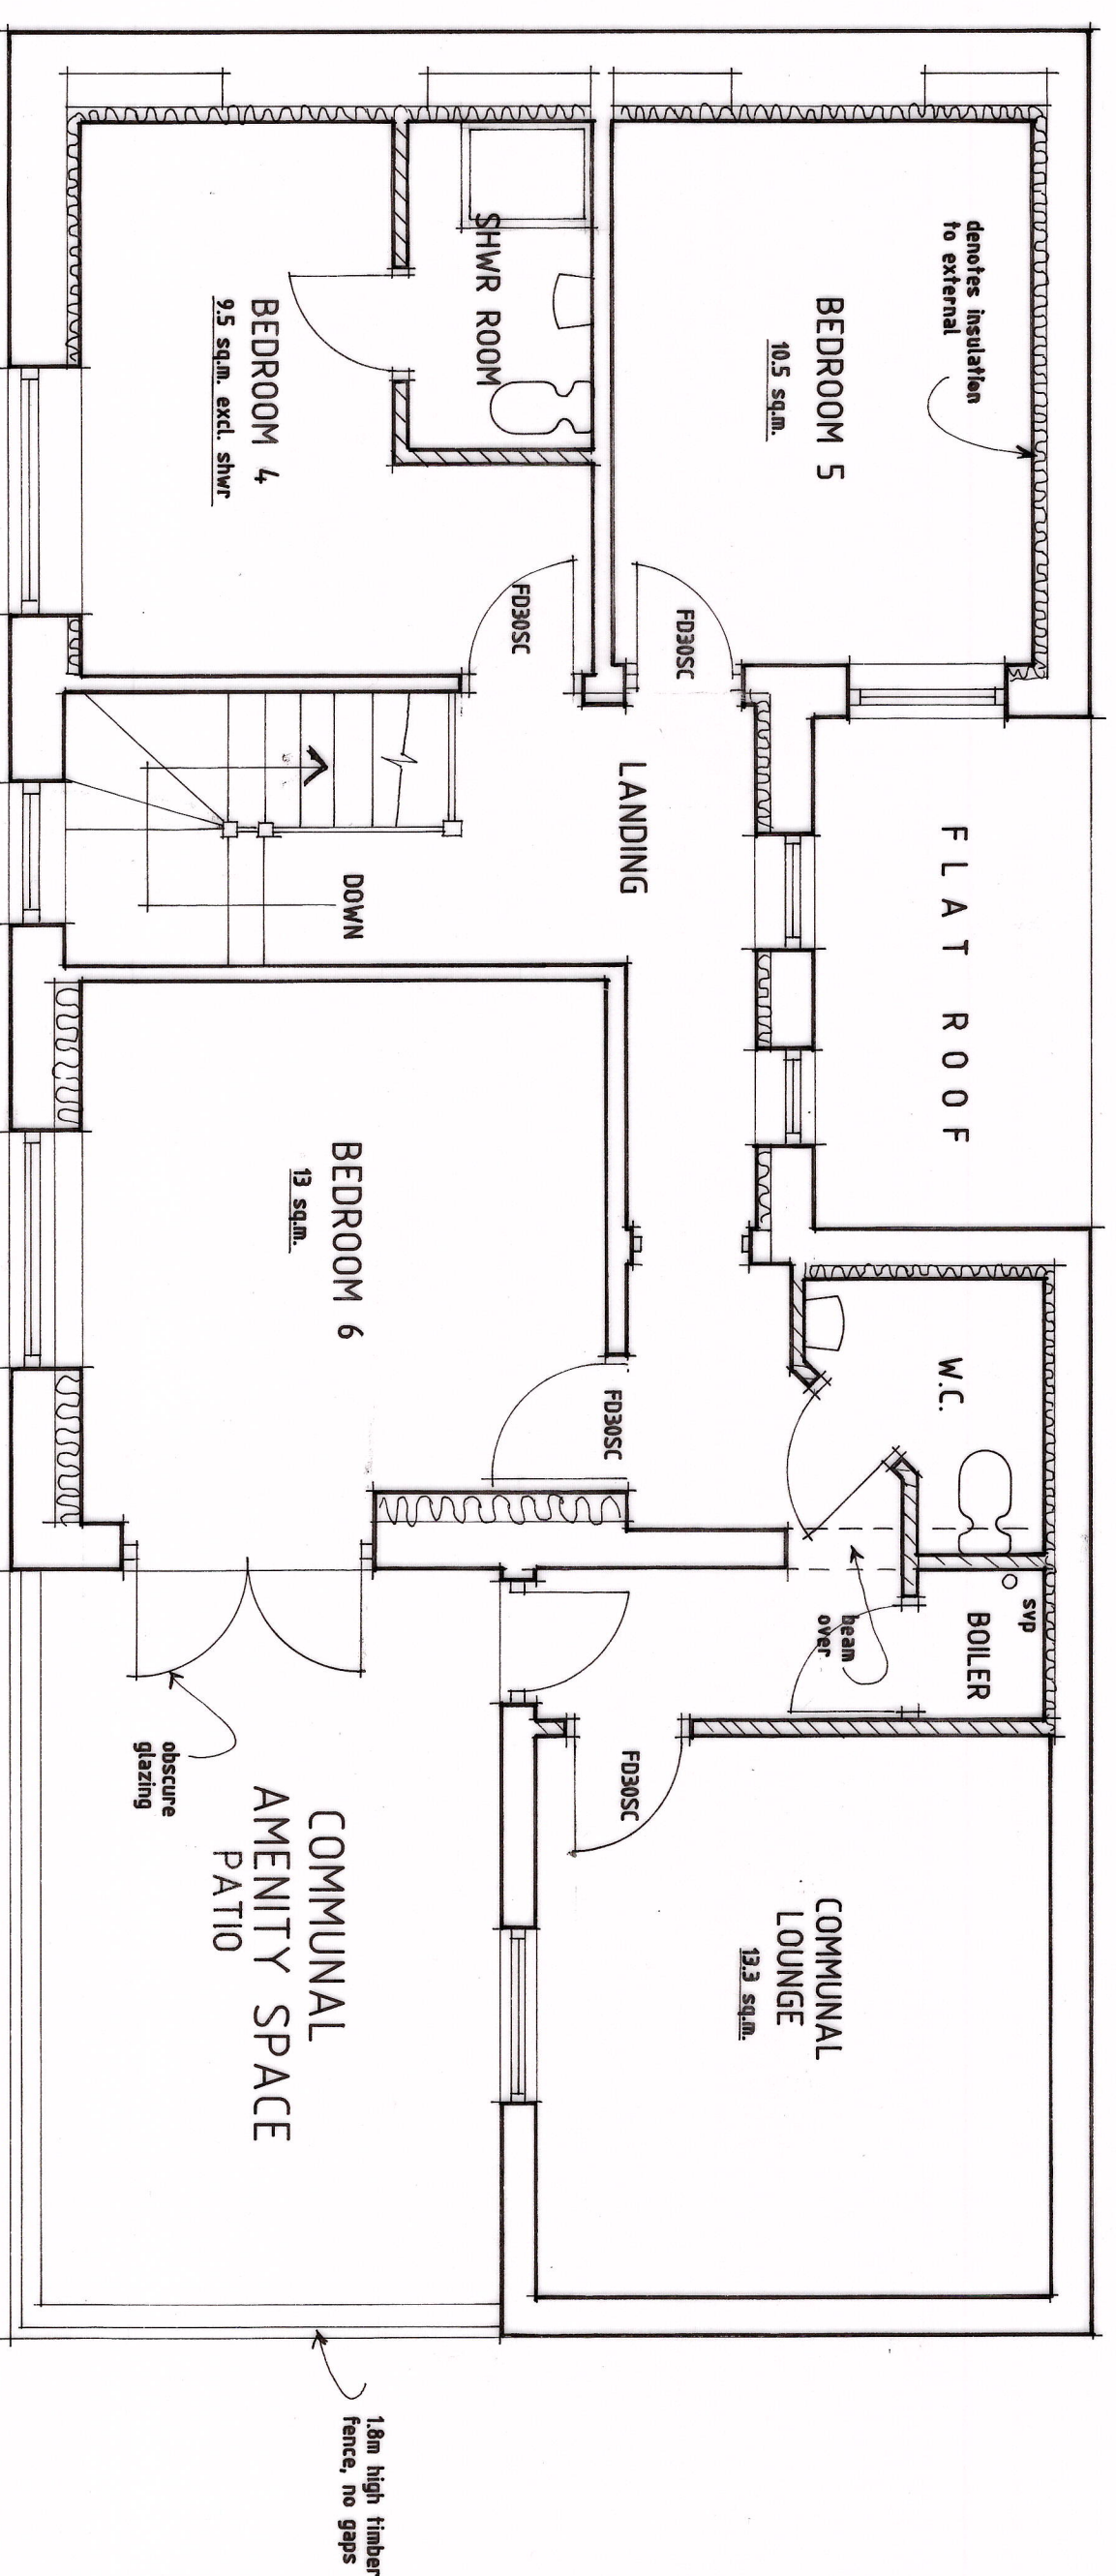
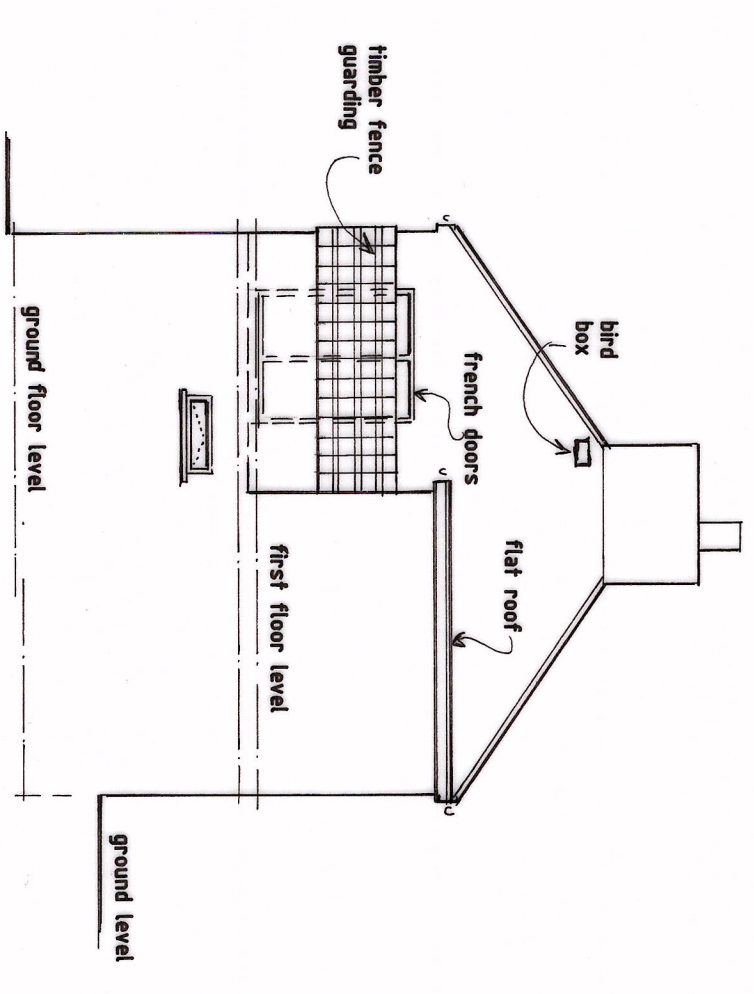
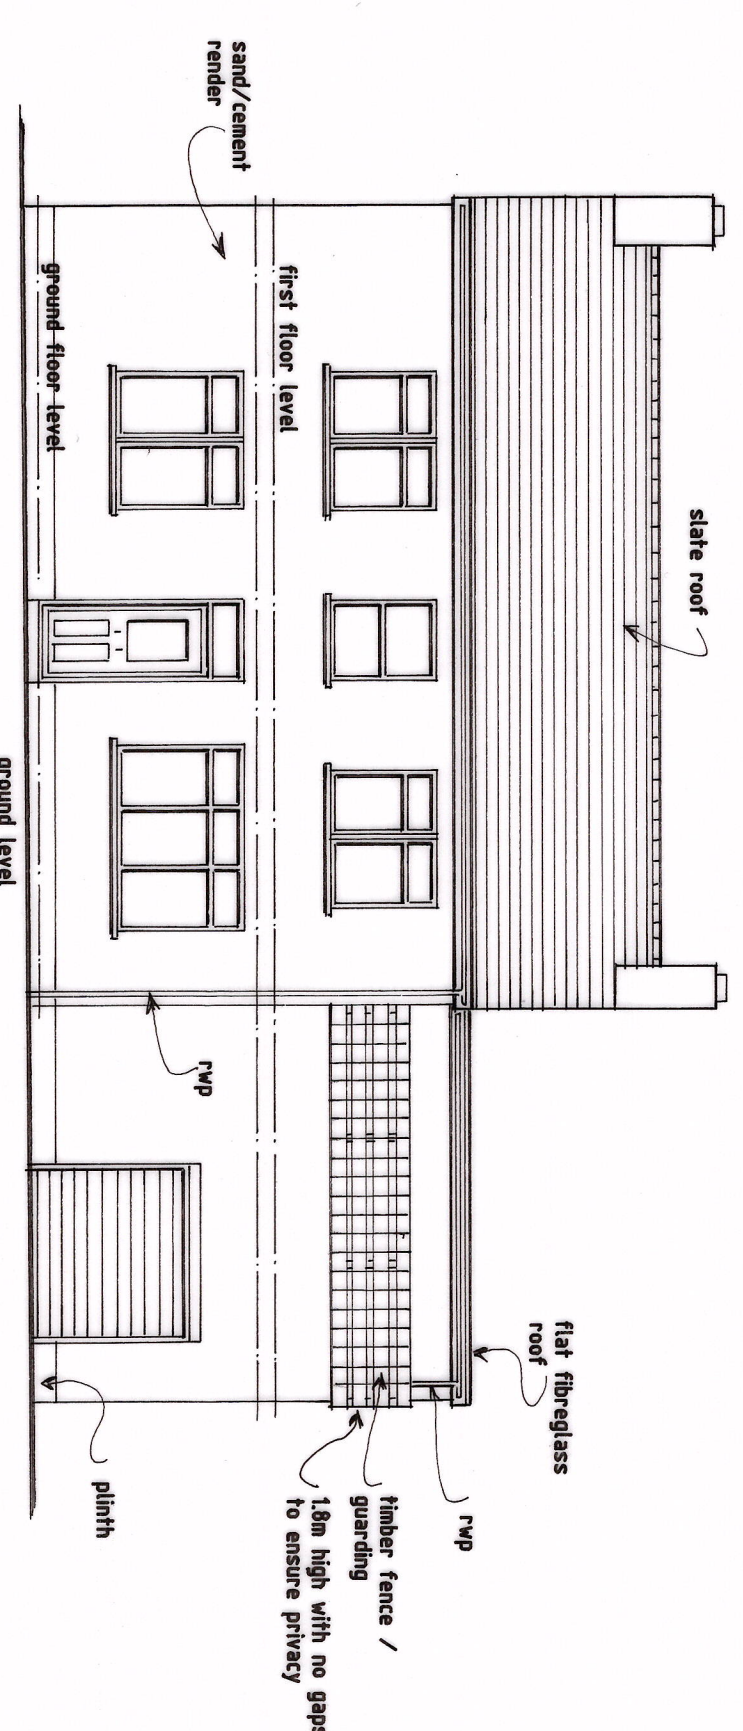


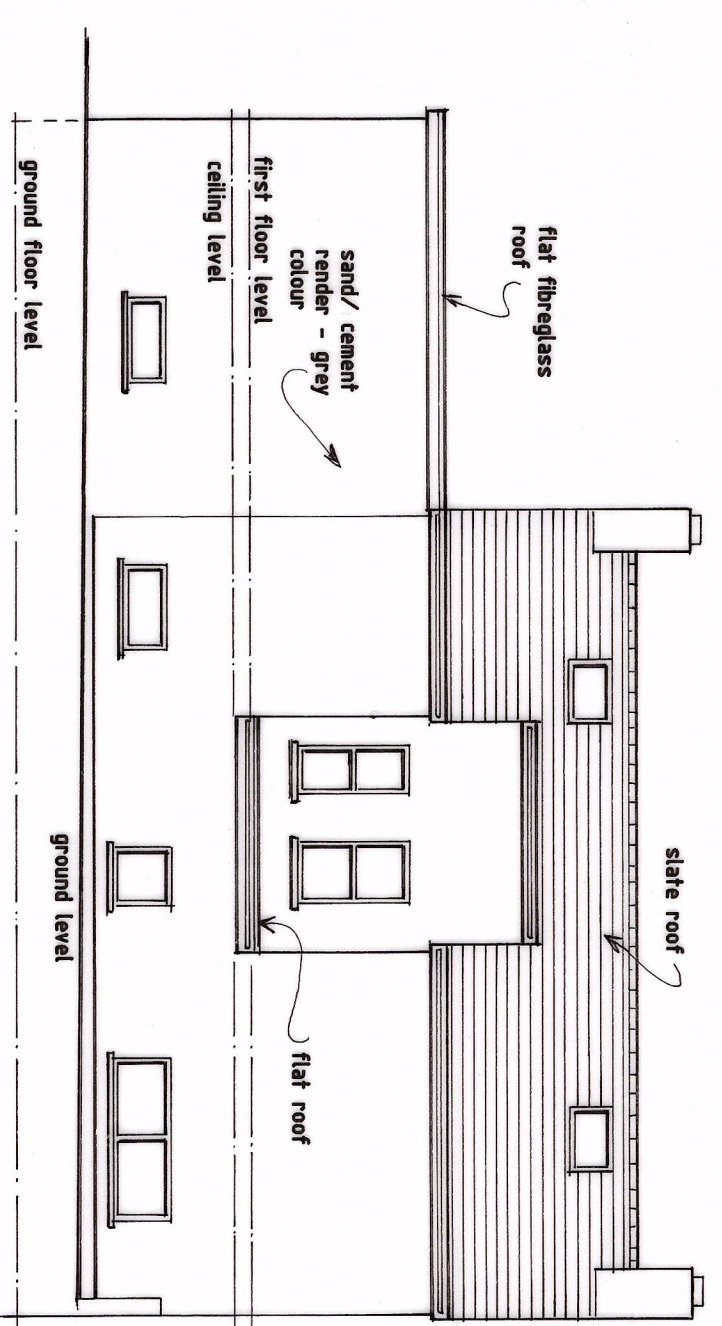

SCALE - 1:100

0 1 2 3 4 5 6 7

SCALE - 1:50

0 1 2 3 4

SCALE - 1:50

Revisions		
Ref	Date	Description
A	03/26	LAYOUT AMENDED

K.W. DORRINGTON H&AT MCABE
ARCHITECTURAL ASSOCIATES
Tel: (01633) 857566

PROPOSED CHANGE OF USE TO
HOUSE IN MULTIPLE OCCUPATION AT -
22, CROWN STREET, NEWPORT,
SOUTH WALES. NP19 8FU.

PROPOSED

date: NOVEMBER 2025

Scale: PLANS-1:50 & ELEVATIONS-1:100 AT A1

drawing number:

KD2044/2_A