



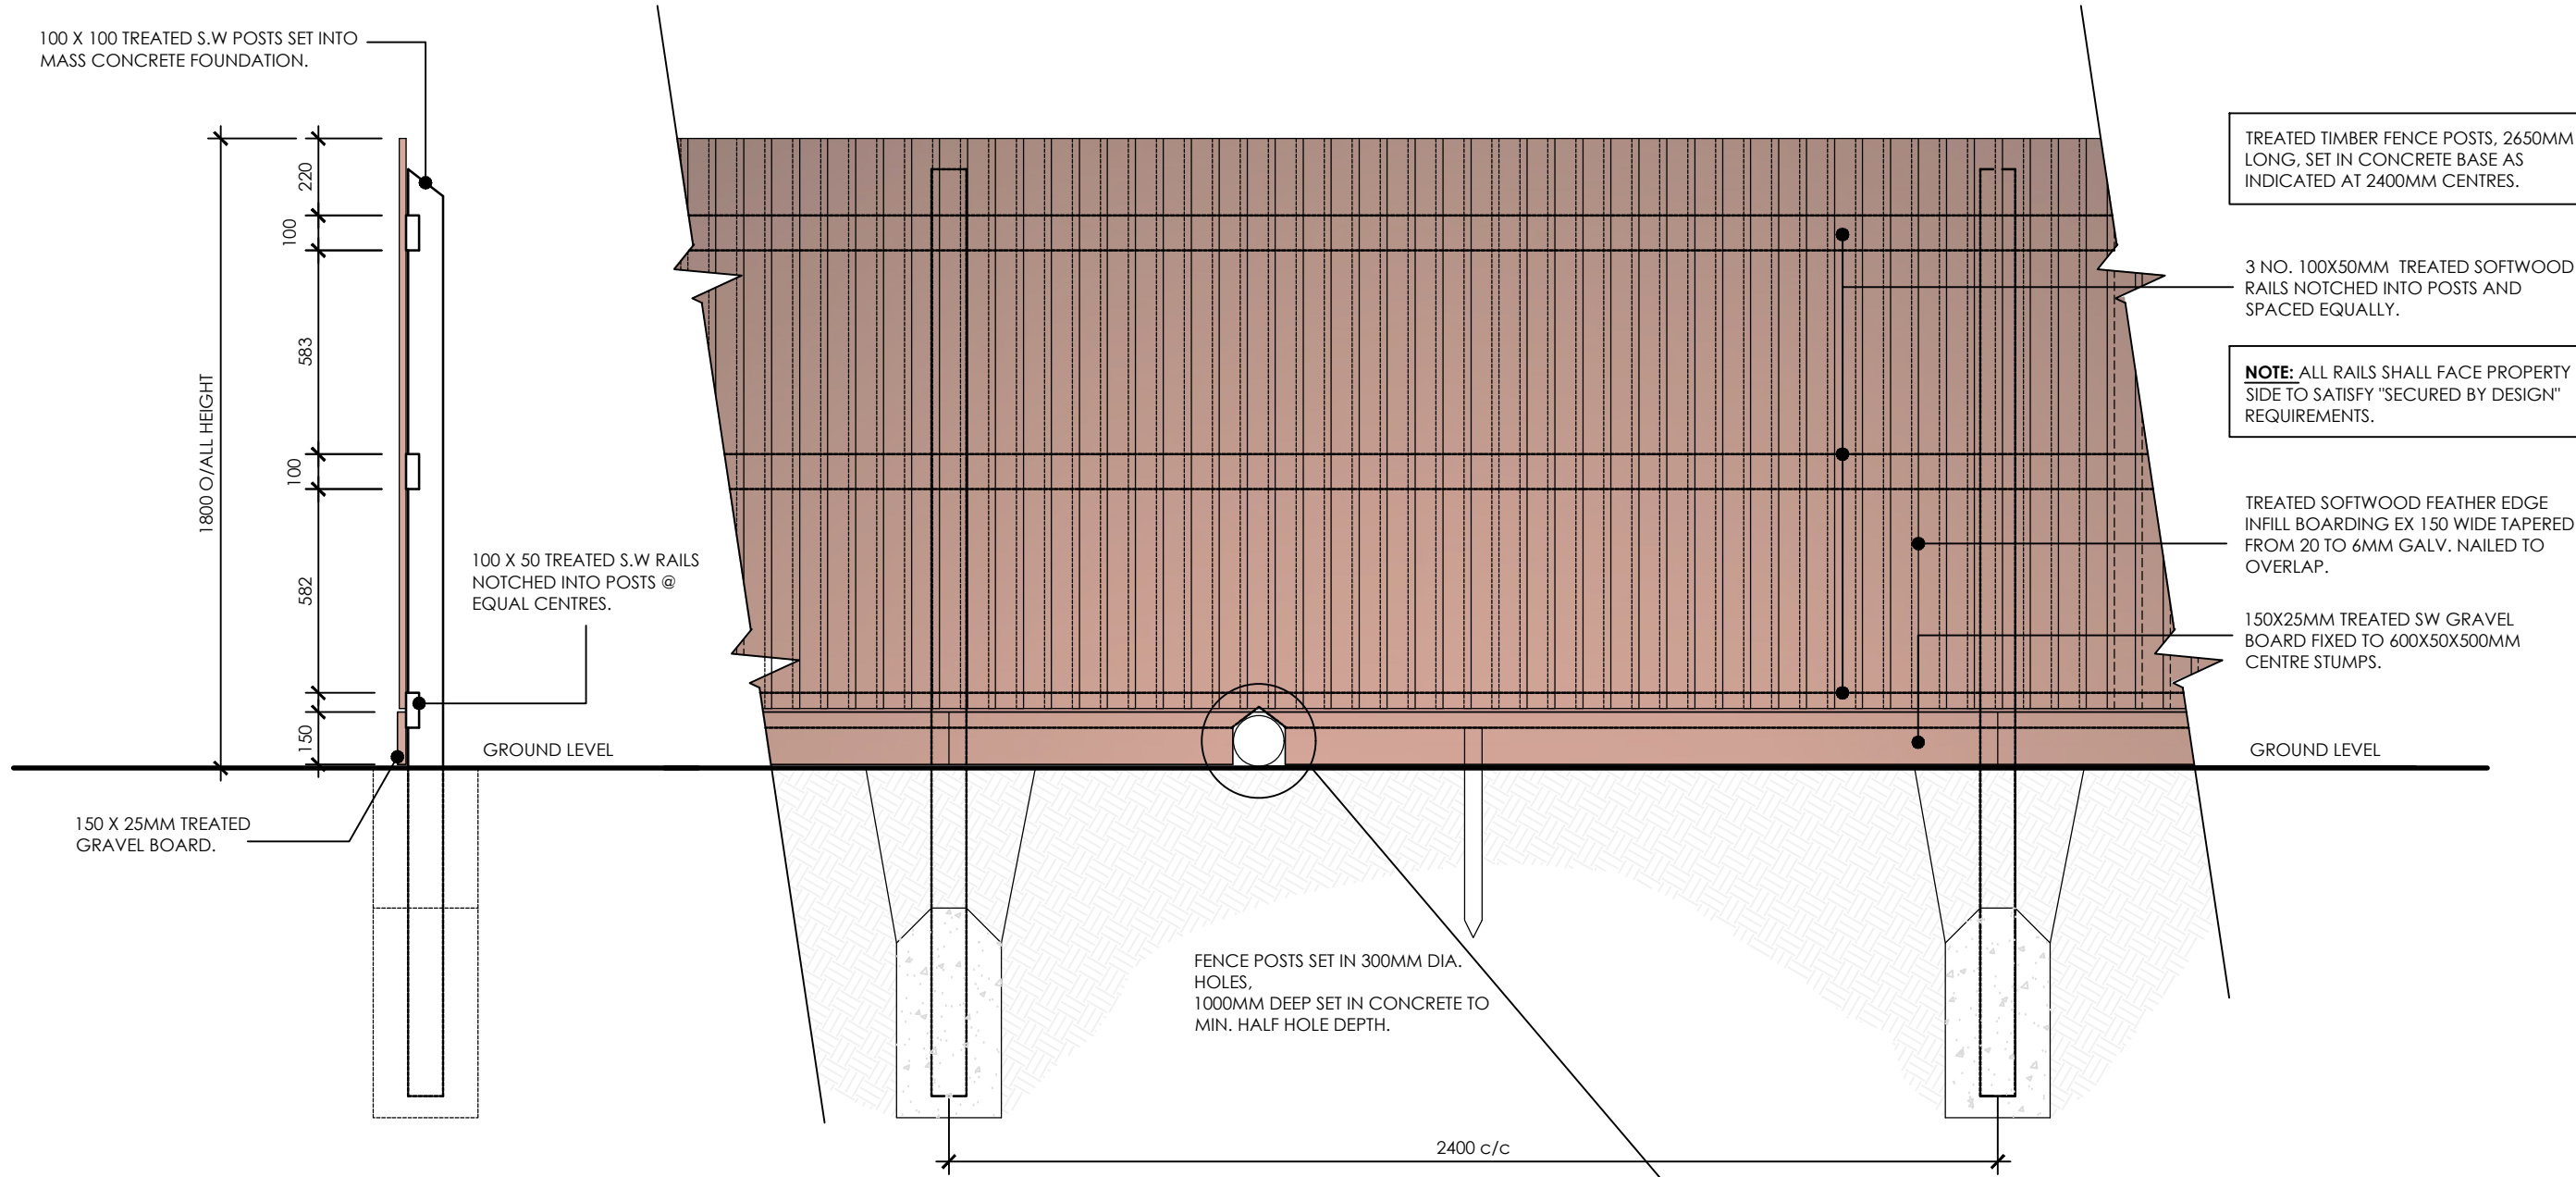


TYPE A: CLOSE BOARDED TIMBER FENCE _ 1800MM HIGH

PLAN KEY REFERENCE

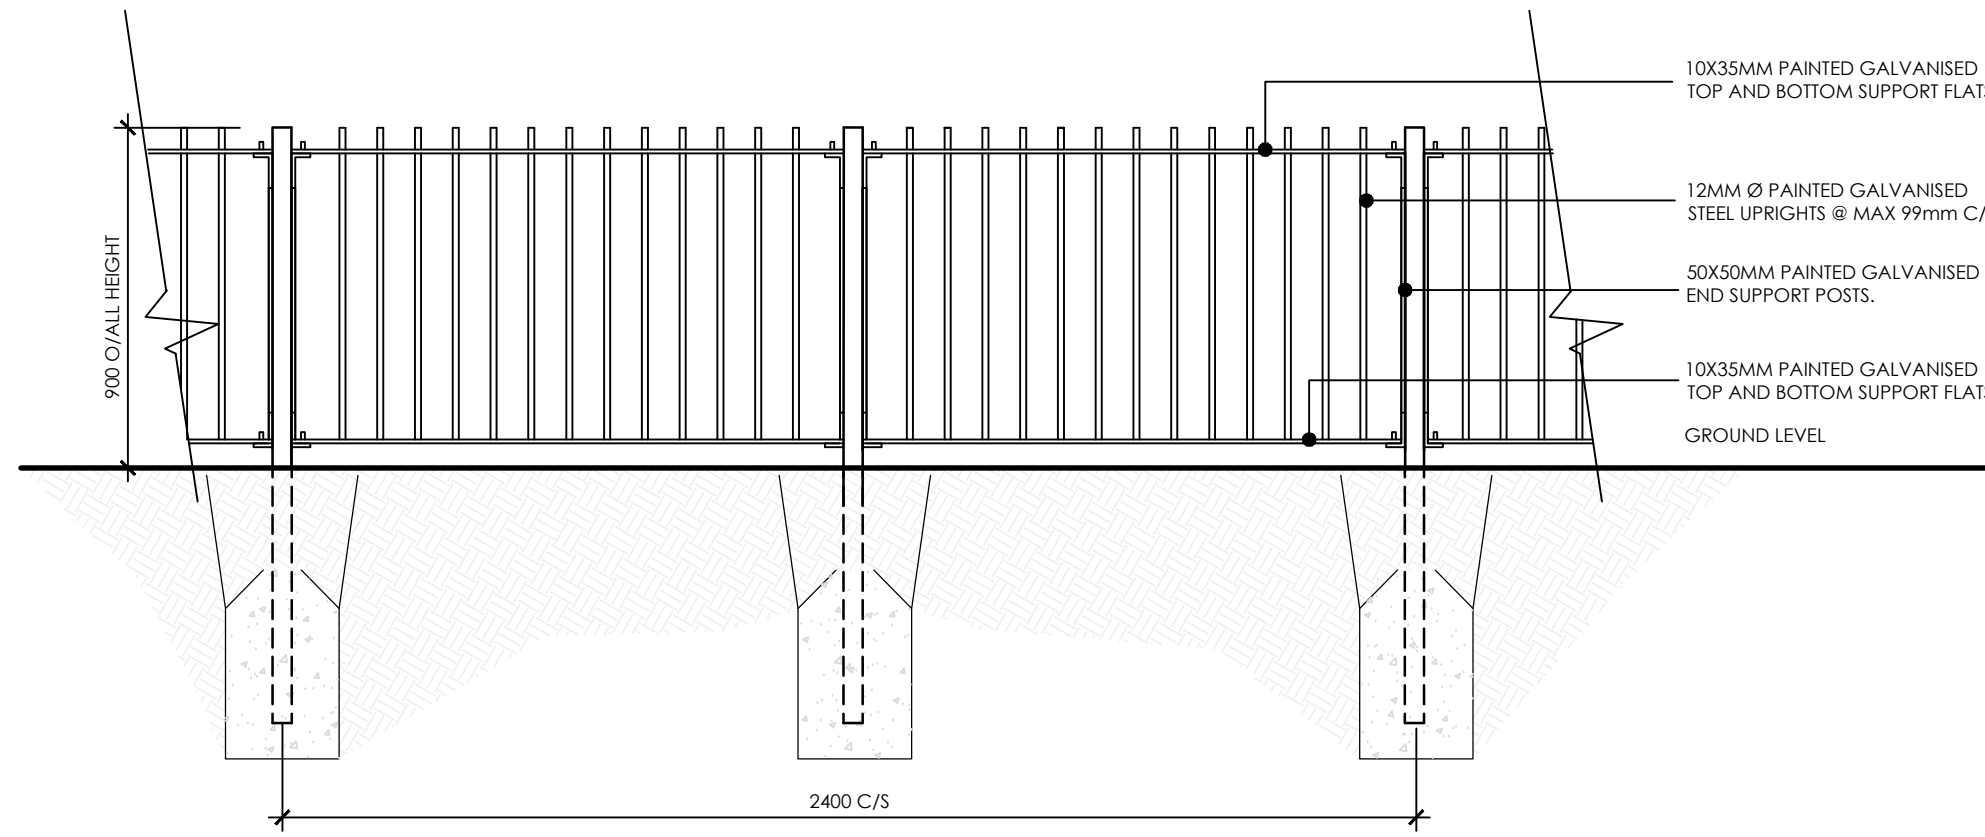

TYPE C: 900mm HIGH RAILINGS [Colour Black]

PLAN KEY REFERENCE


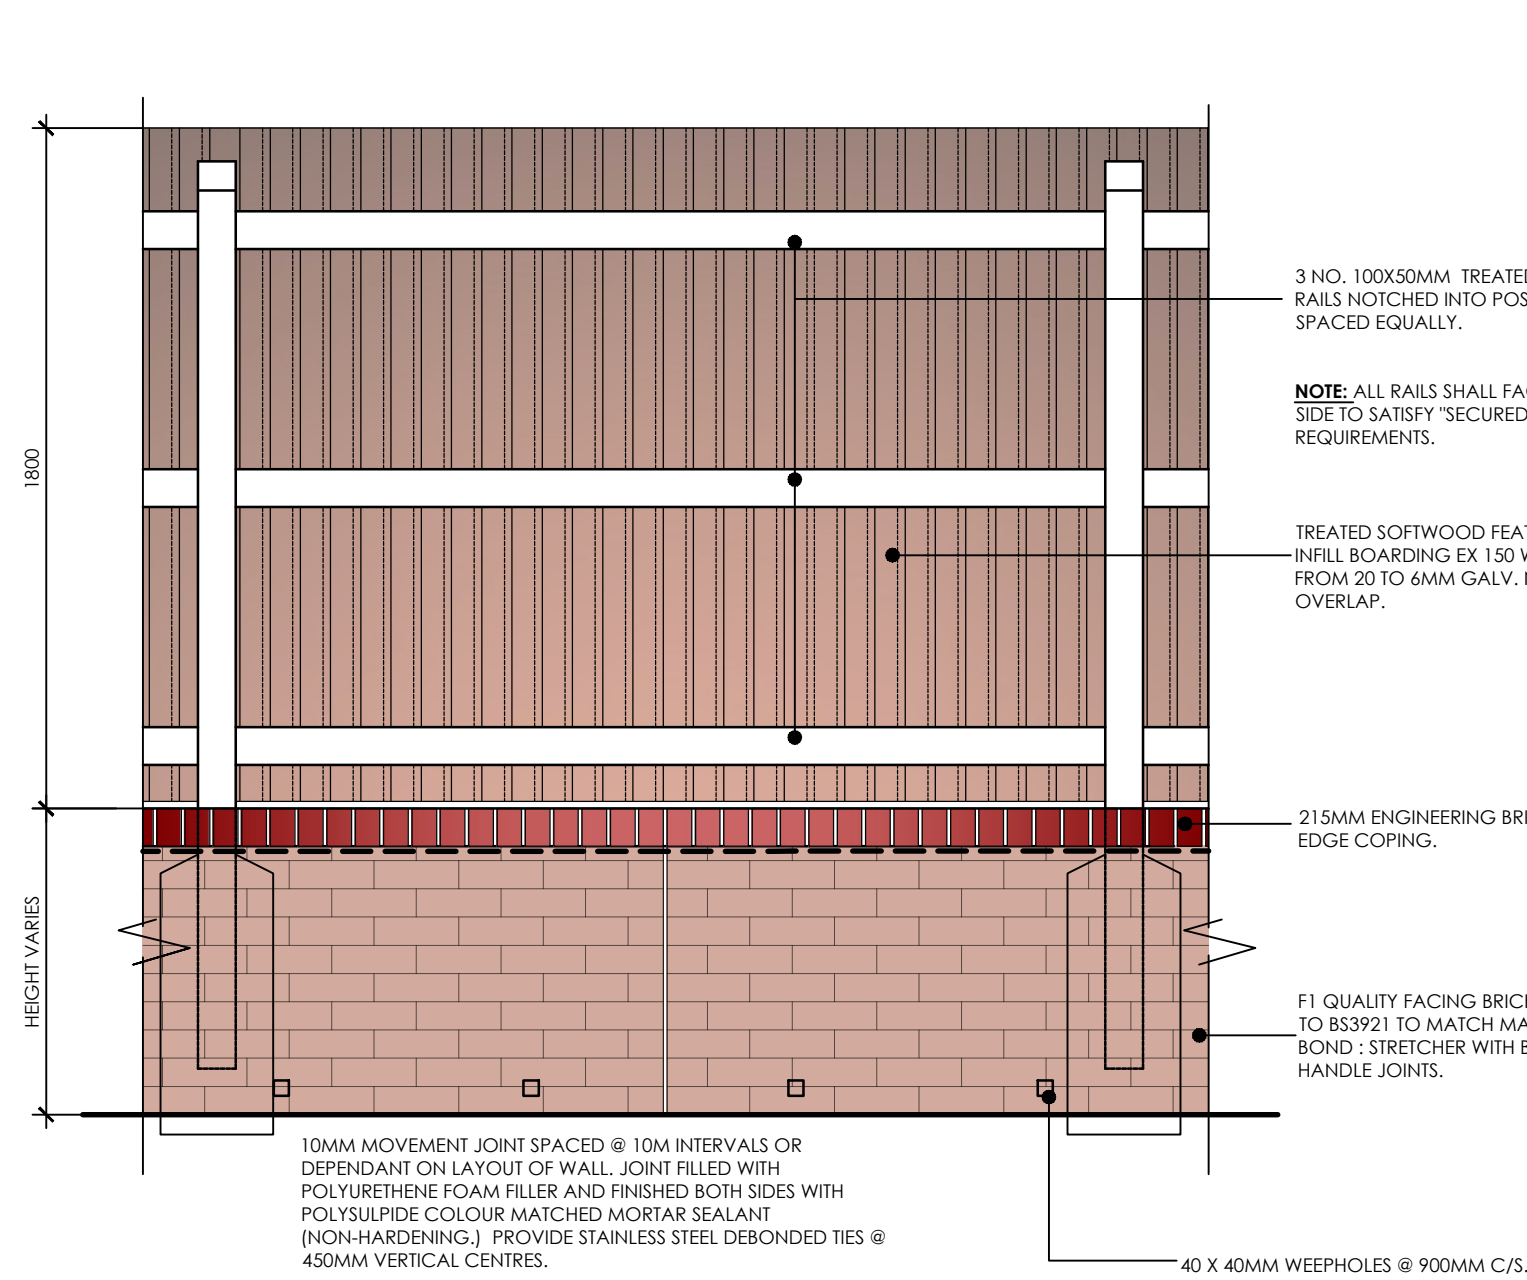


TYPE E: CLOSE BOARDED FENCE OVER FACING BRICKWORK RETAINING WALL - 1800MM HIGH

PLAN KEY REFERENCE




BOUNDARY TREATMENTS

Scale: 1:20

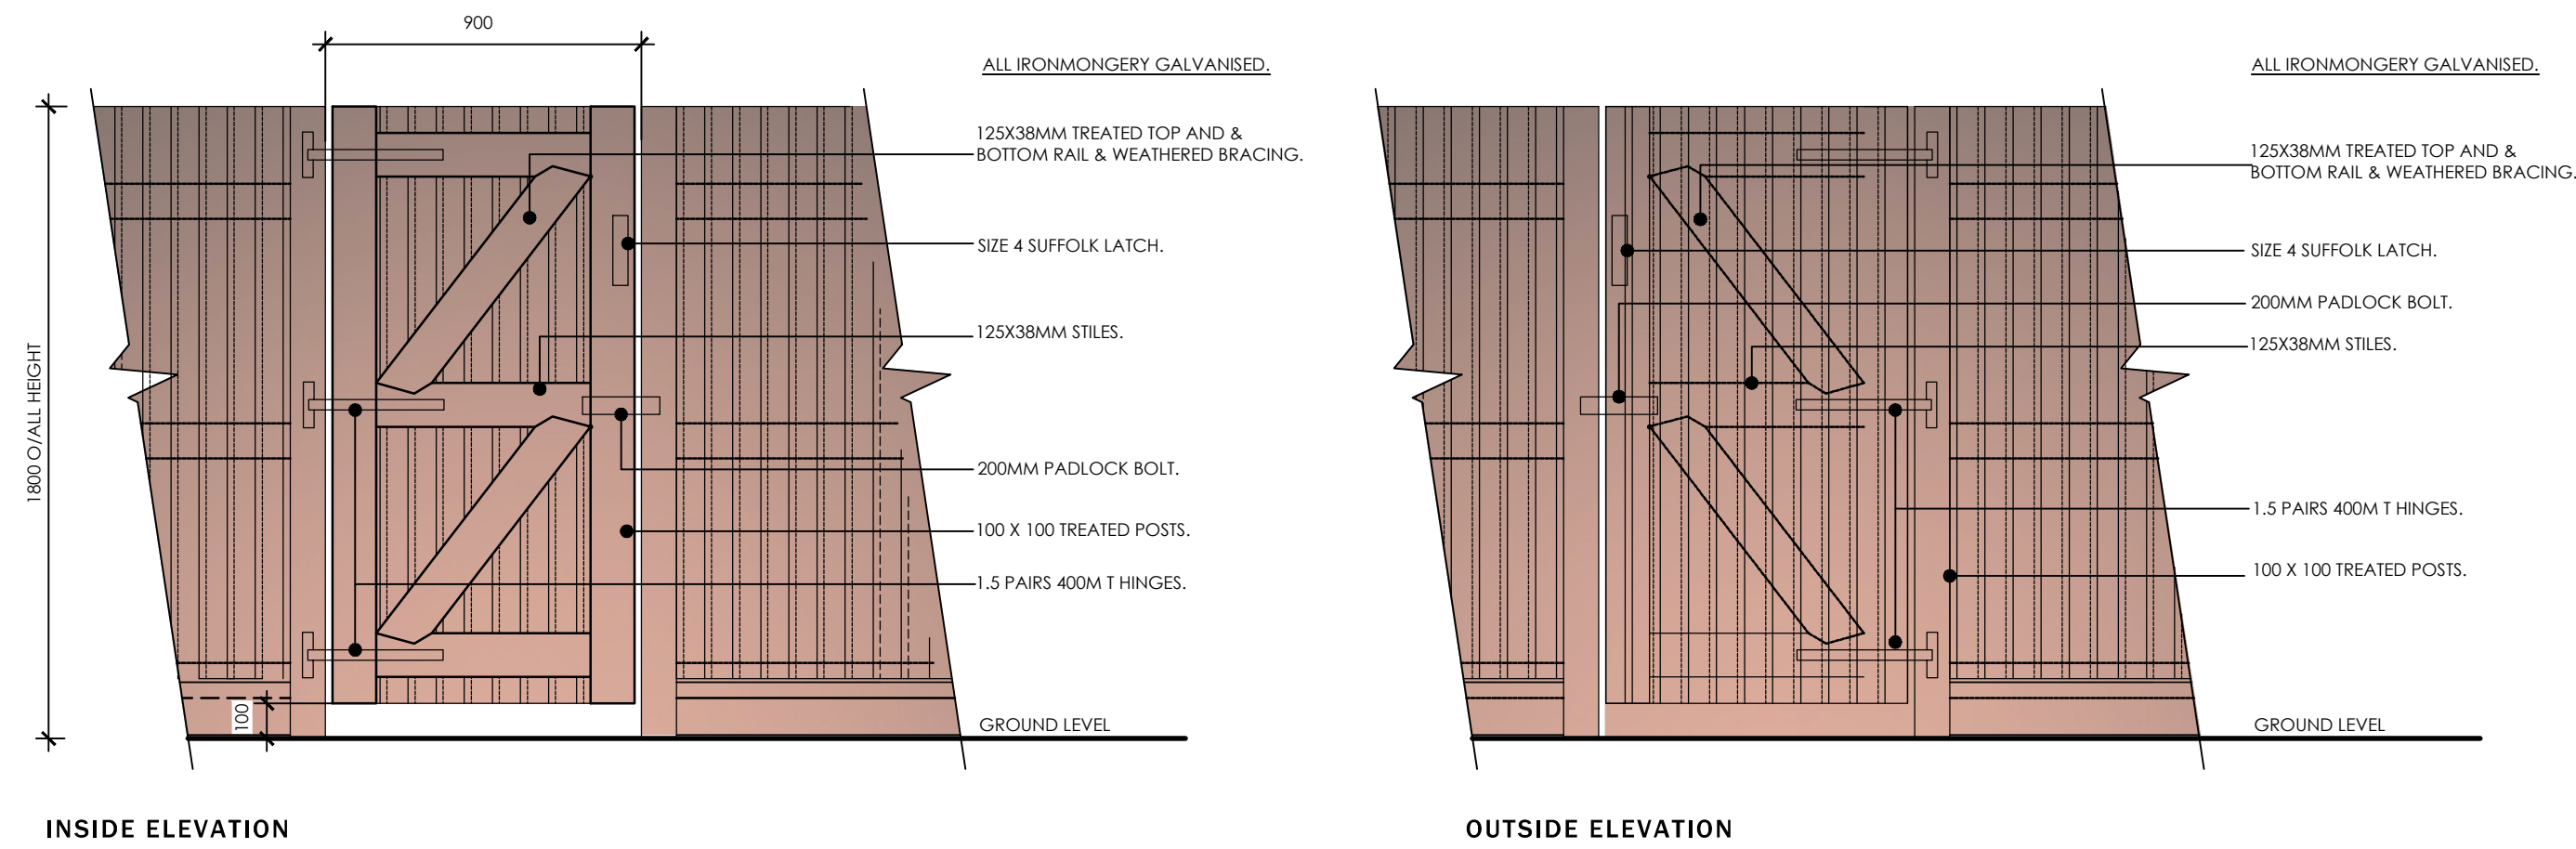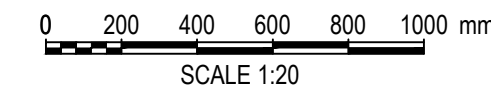


INSIDE ELEVATION

SINGLE GATE IN CLOSE BOARDED TIMBER FENCE

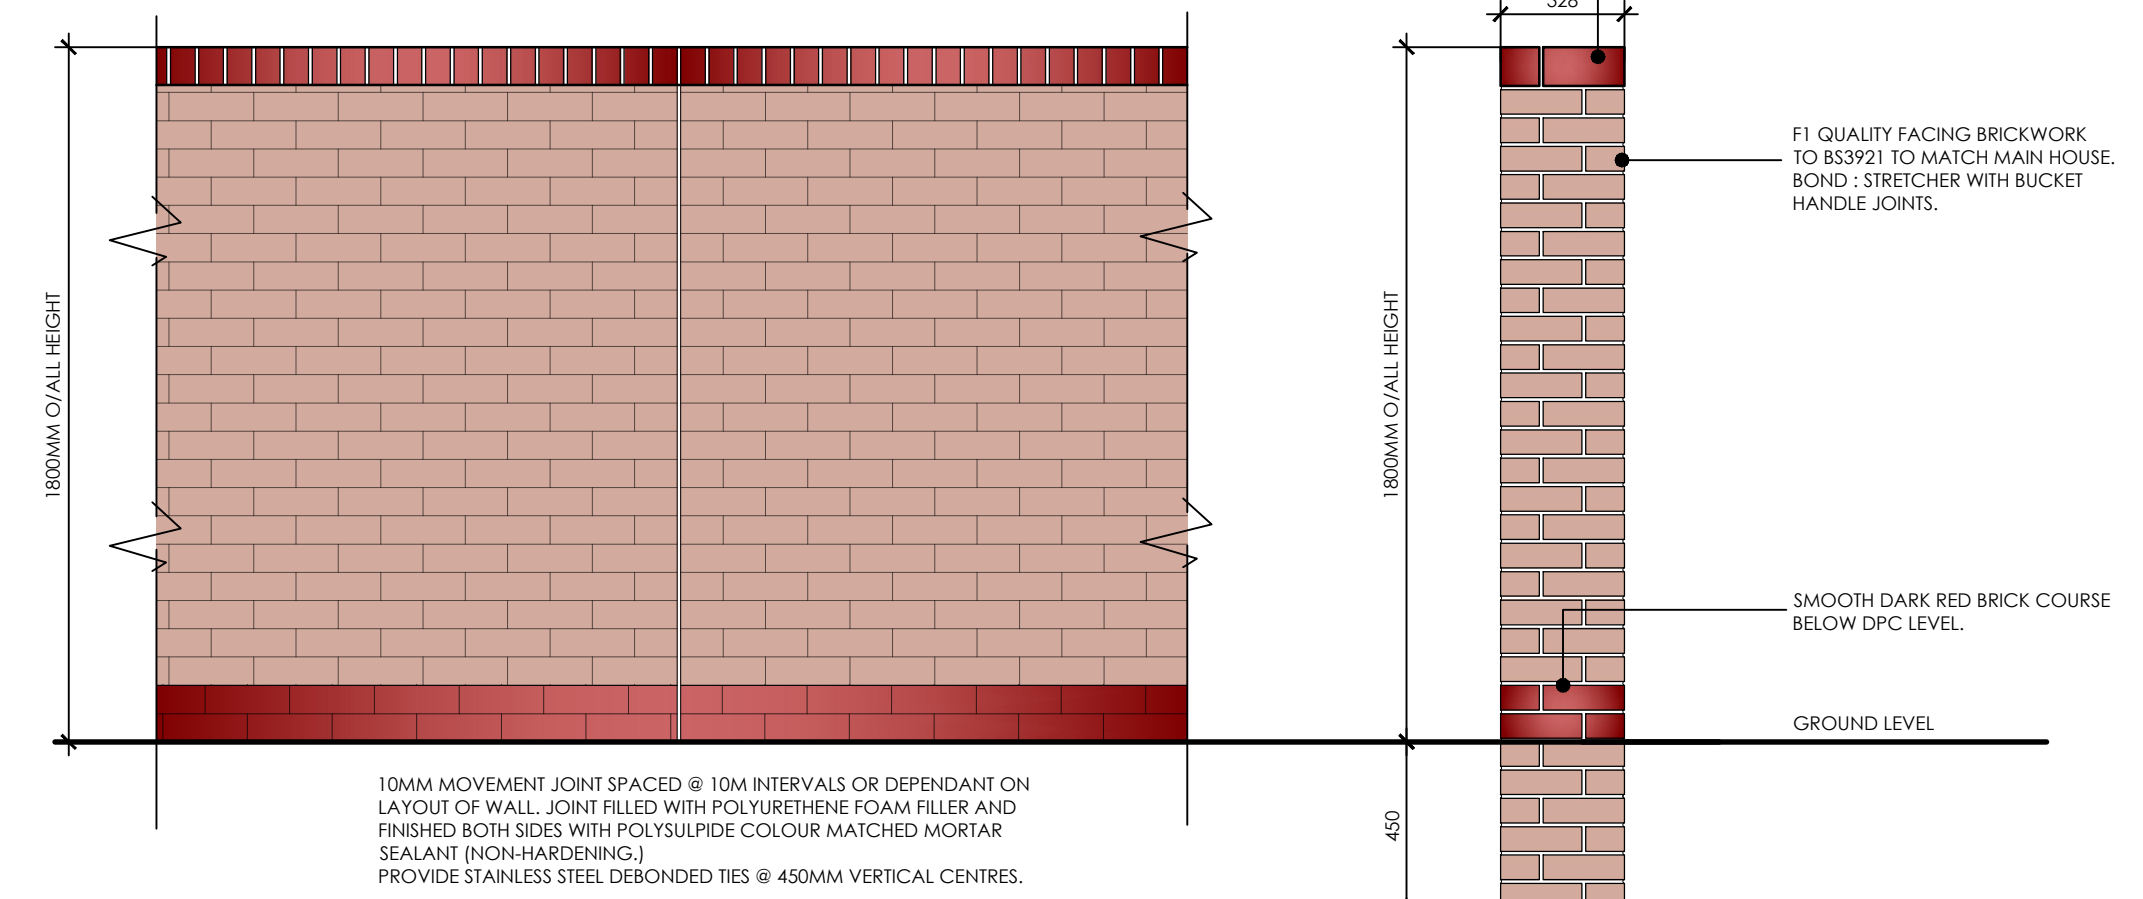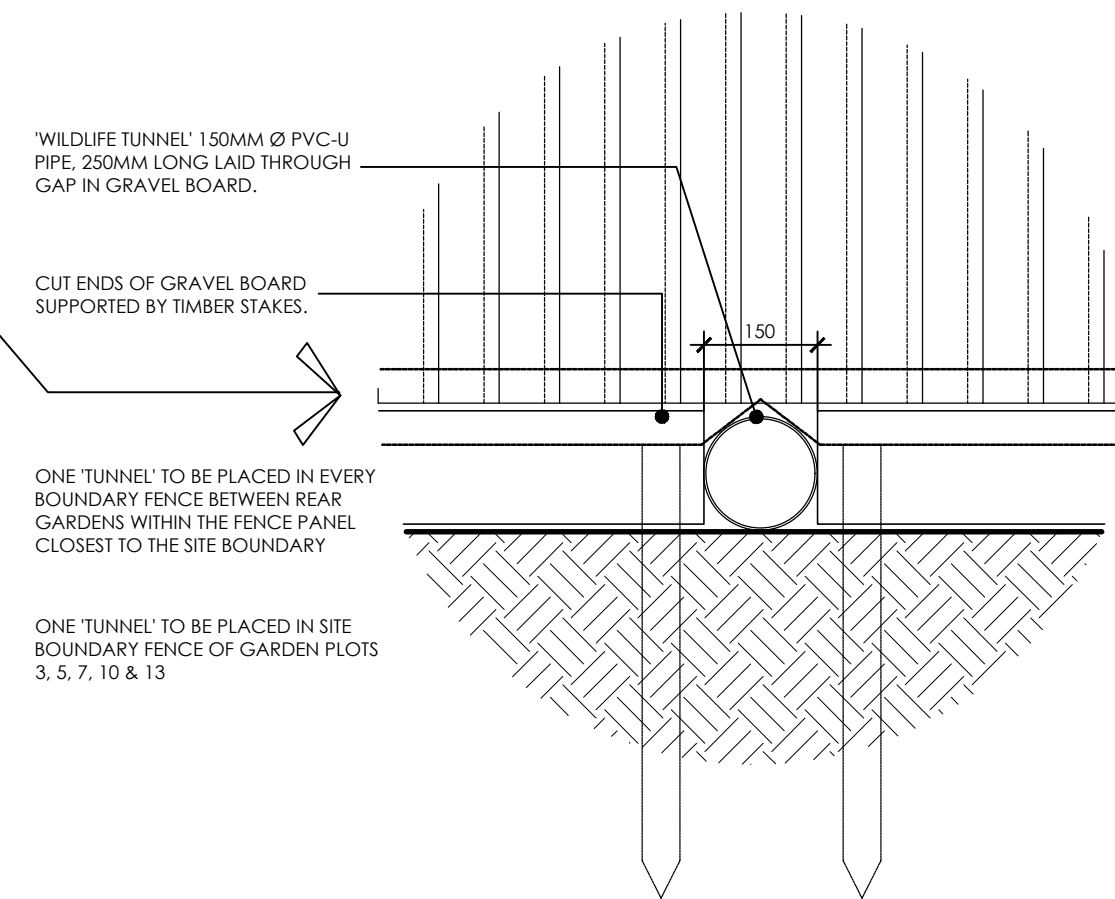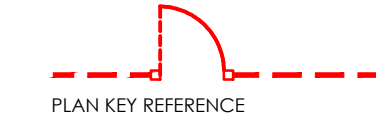

TYPE D: 1800MM HIGH FACING BRICKWORK BOUNDARY WALL WITH BRICK FEATURE BAND COURSE

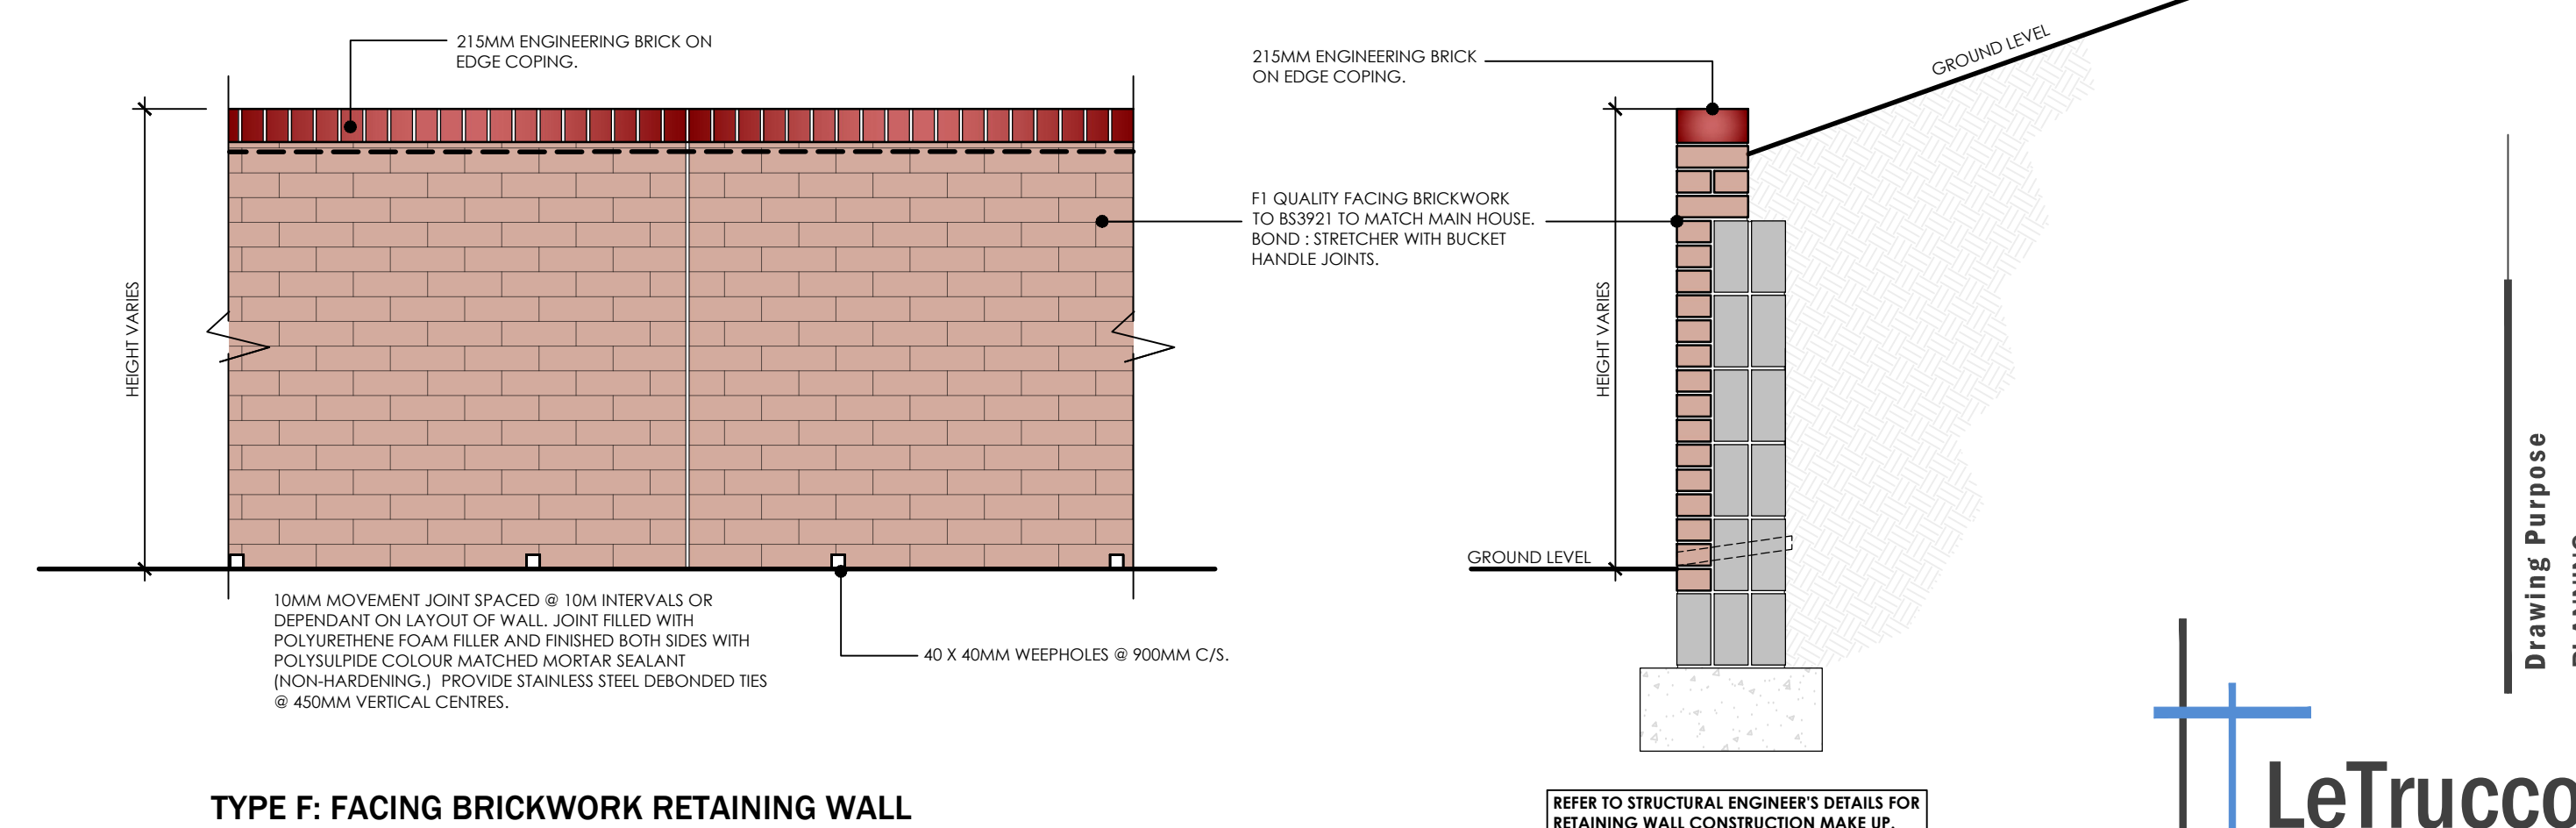

TYPE F: FACING BRICKWORK RETAINING WALL



Do not scale from this drawing. The users of this drawing shall check all dimensions & details for errors and omissions to suit their own design.

This drawing is copyright. It must not be reproduced or used in any form without the prior permission of LeTrucco Design.

Revisions

REV	DESCRIPTION	DATE
P1	Planning Submission	March '24

Revision	Scale	Date	Checked
P1	1:20 @ A1	March '24	kpc

Drawing No	Client	Job Title
LT2402.04.05	Monmouthshire HA	Mons Bank, Newport

Drawing Title	Boundary Details
---------------	------------------

Drawing Purpose
PLANNING