


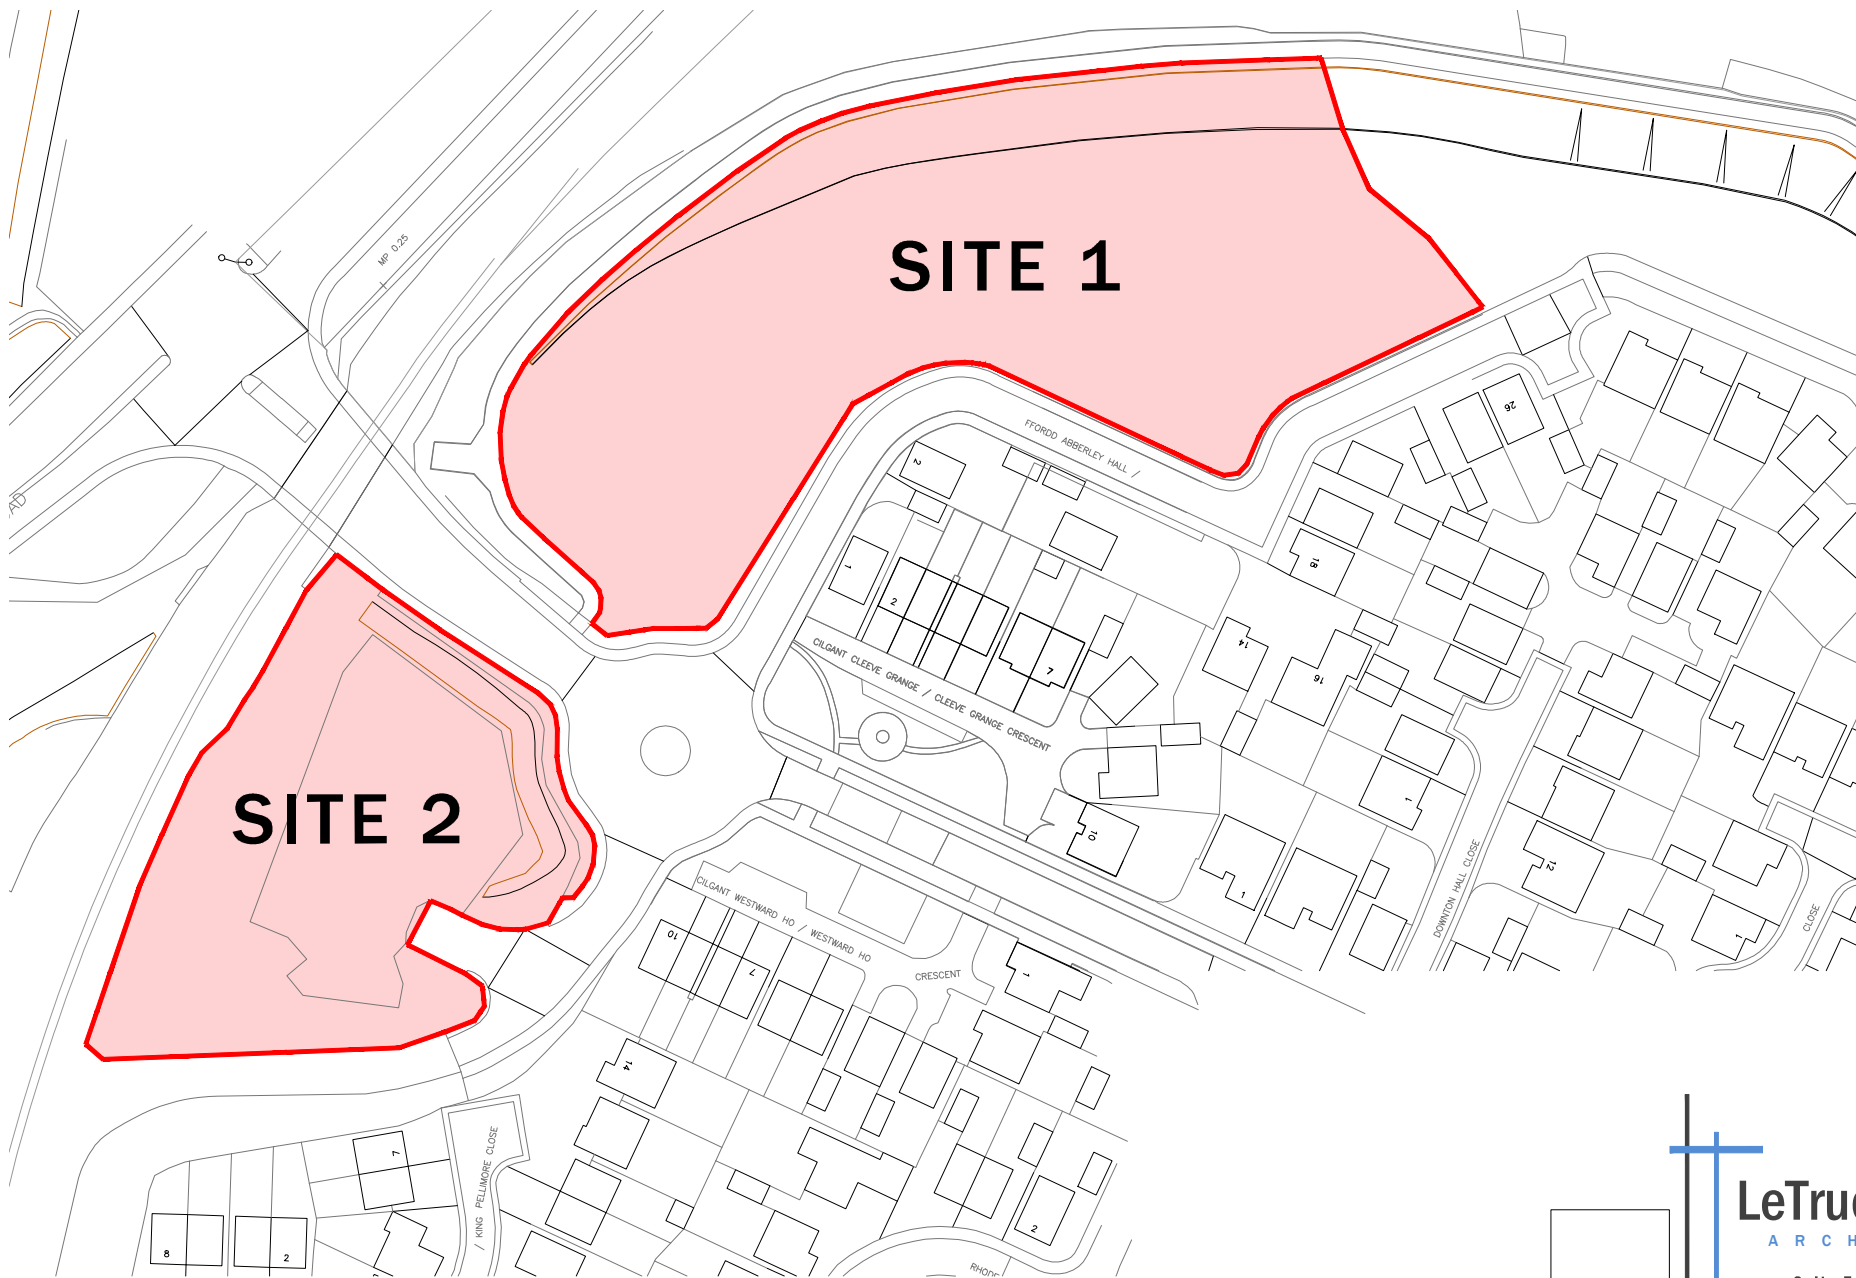

0 12.5 25 37.5 50 62.5 m
SCALE 1:1250

SITE LOCATION 1:1250



LeTrucco design
ARCHITECTURE

Suite 7, 35 Stow Park Circle
Newport, NP20 4HF

Tel: 07710390800 / 07710390801
info@letruccodesign.co.uk www.letruccodesign.co.uk

Drawing Purpose
PLANNING

Client	Drawing No	Scale	Revision	Revisions
Monmouthshire HA	LT2402.00.01	1:1250 @ A4	P1	REV.P1
Job Title	Drawing Title	Date	Checked	March 24
Mon Bank, Newport	Site Location Plan	March '24	kpc	Planning Submission

Do not scale from this drawing. All dimensions & report all errors and omissions to LeTrucco Design.
This drawing is copyright. It must not be copied, used or disclosed to third parties without prior permission of LeTrucco Design.