


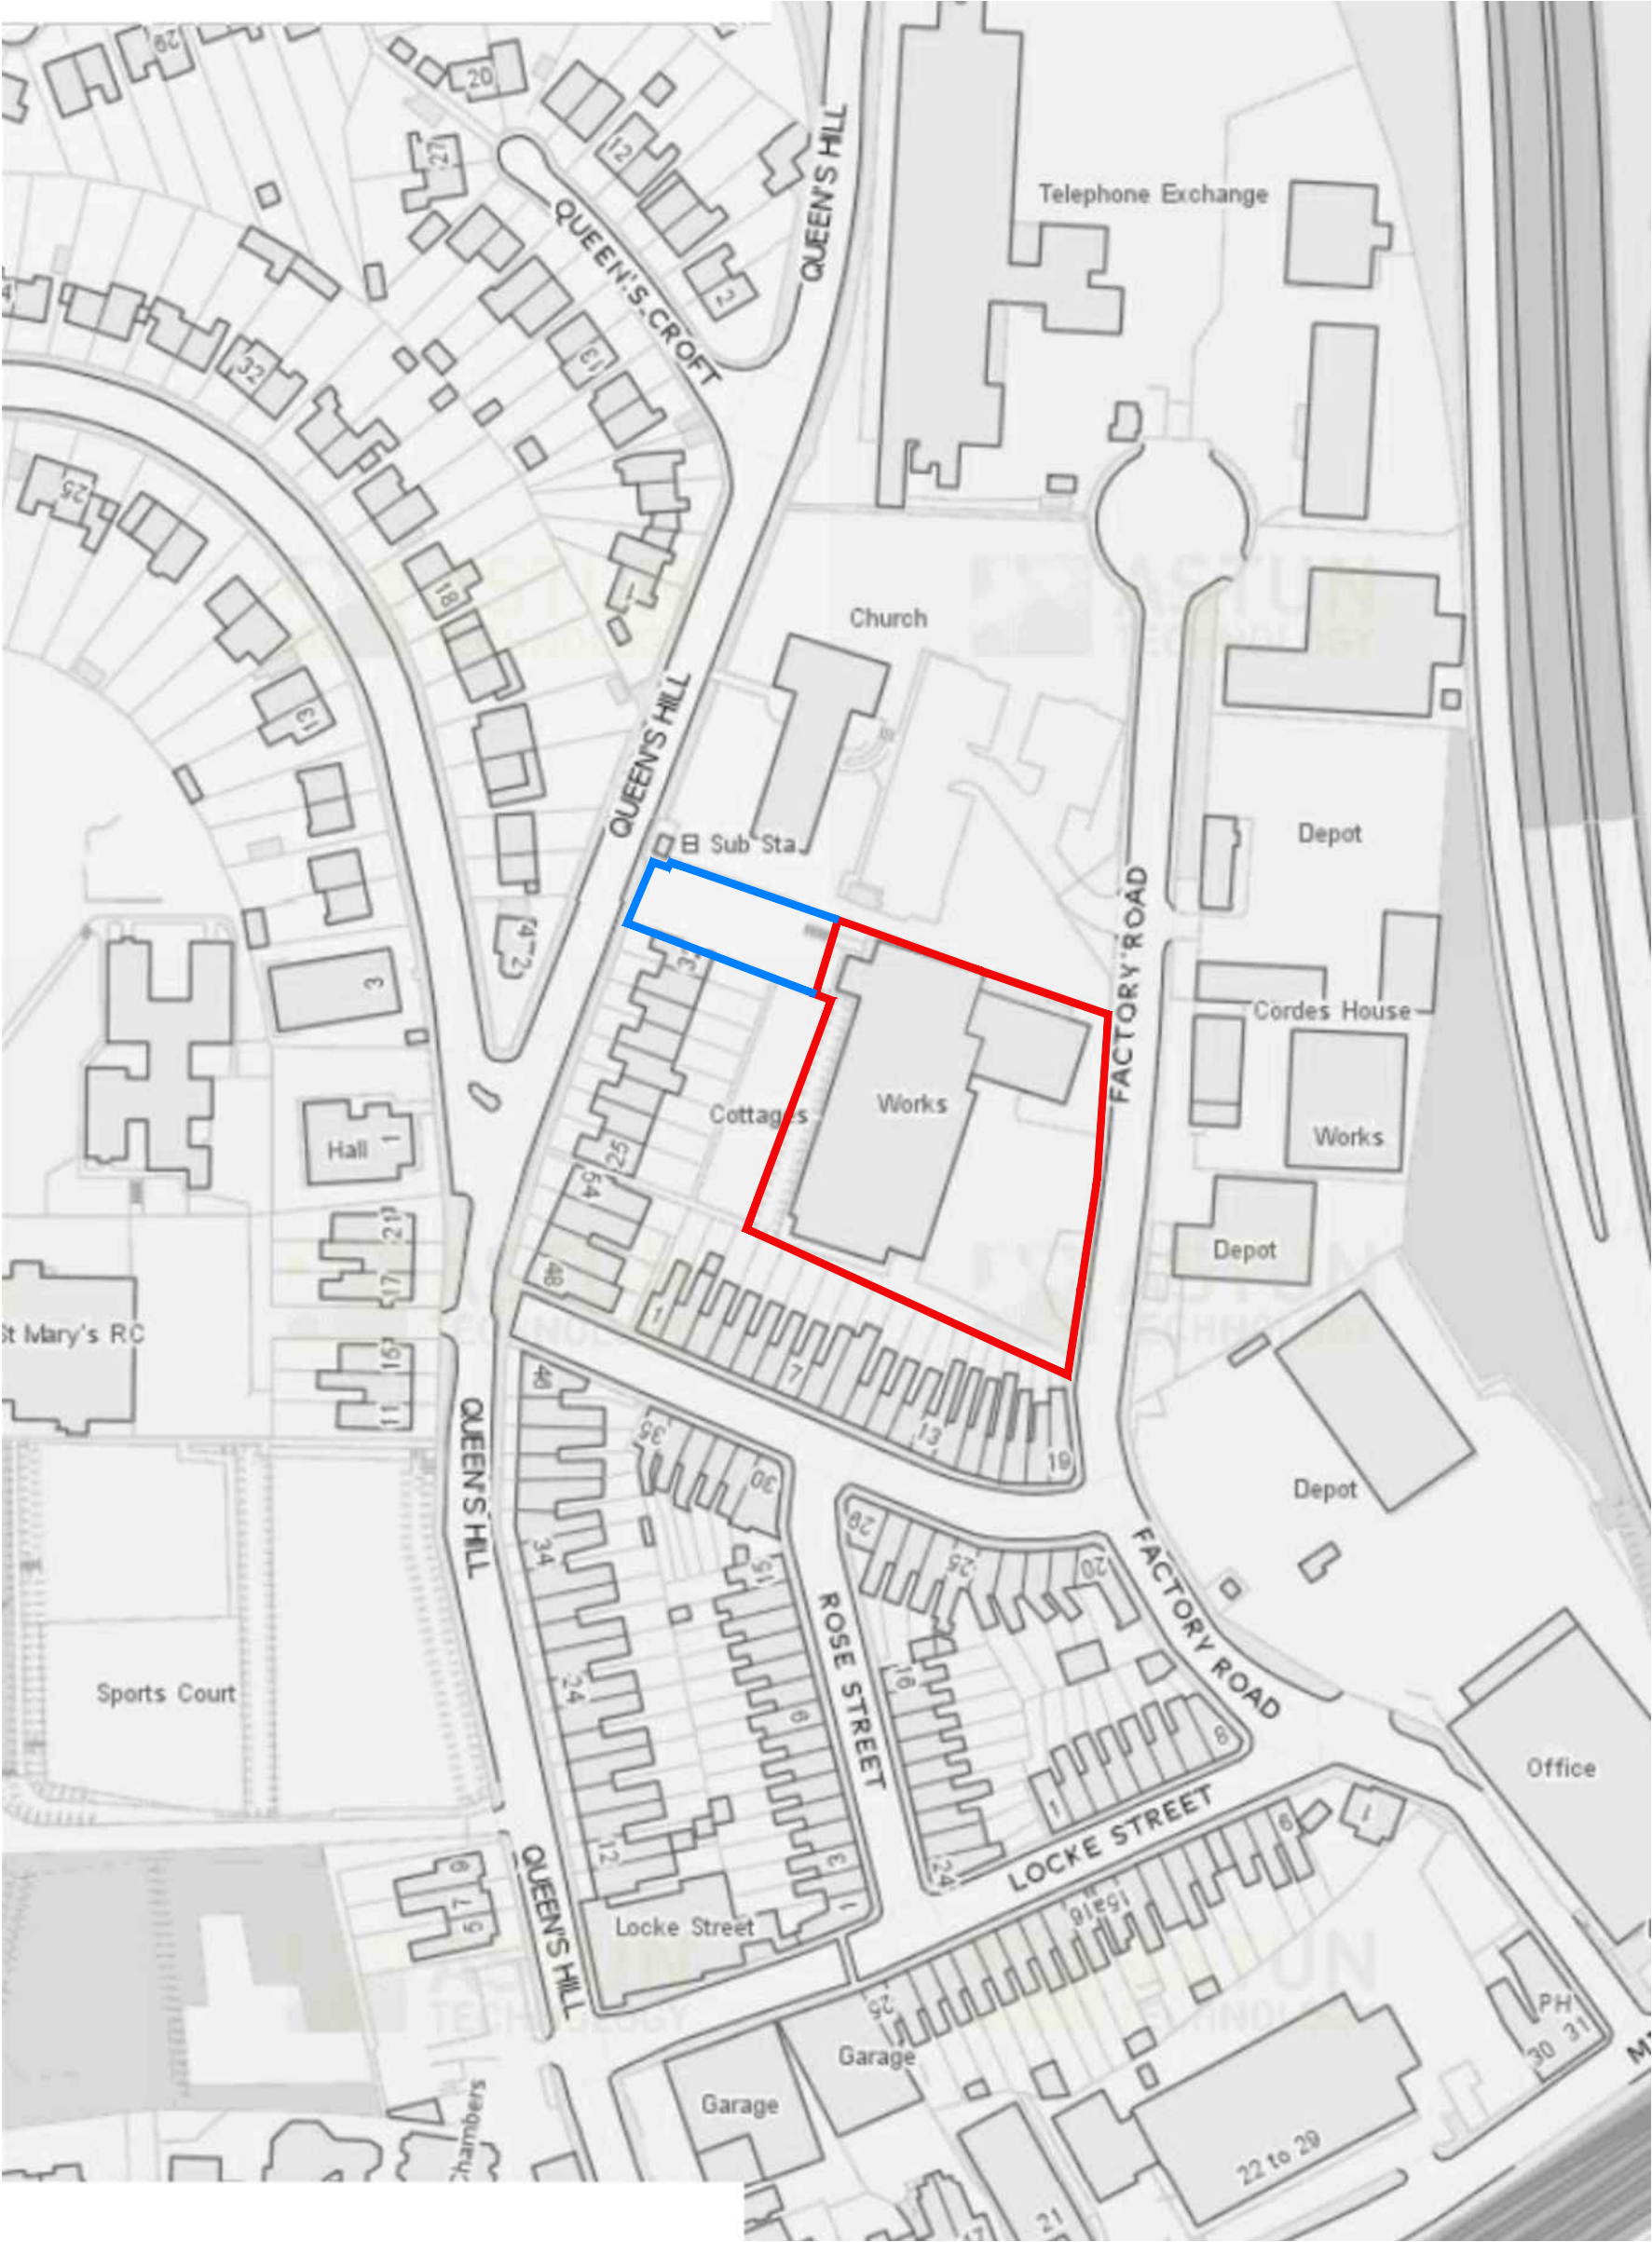

Application Boundary

Ownership Boundary

Notes:

- * Do not scale from drawing
- * Not for Construction
- * Notional Sketch Only

Revisions:

REV.	DESCRIPTION	DATE
CLIENT		
Interstrand		
JOB TITLE		
Factory Road, Newport		
DRAWING TITLE		
Site Location Plan		
Sketch Layout		
SCALE @ A3	DATE	DRAWN BY
1:1250	March '22	SC
JOB NO.	DRAWING NO.	REVISION
2262	PL 00 SITE LOCATION PLAN	



10 Gold Tops
Newport
NP20 4PH

t. 01633 844970
e. info@hammond-ltd.co.uk

www.hammond-ltd.co.uk

© Hammond Architectural Limited 2018
Figured dimensions must be taken in preference to scaled dimensions and any discrepancies are to be referred to Hammond Architectural Ltd. Contractors, subcontractors and suppliers must verify all dimensions on site before commencing any work or making any workshop drawings.

