


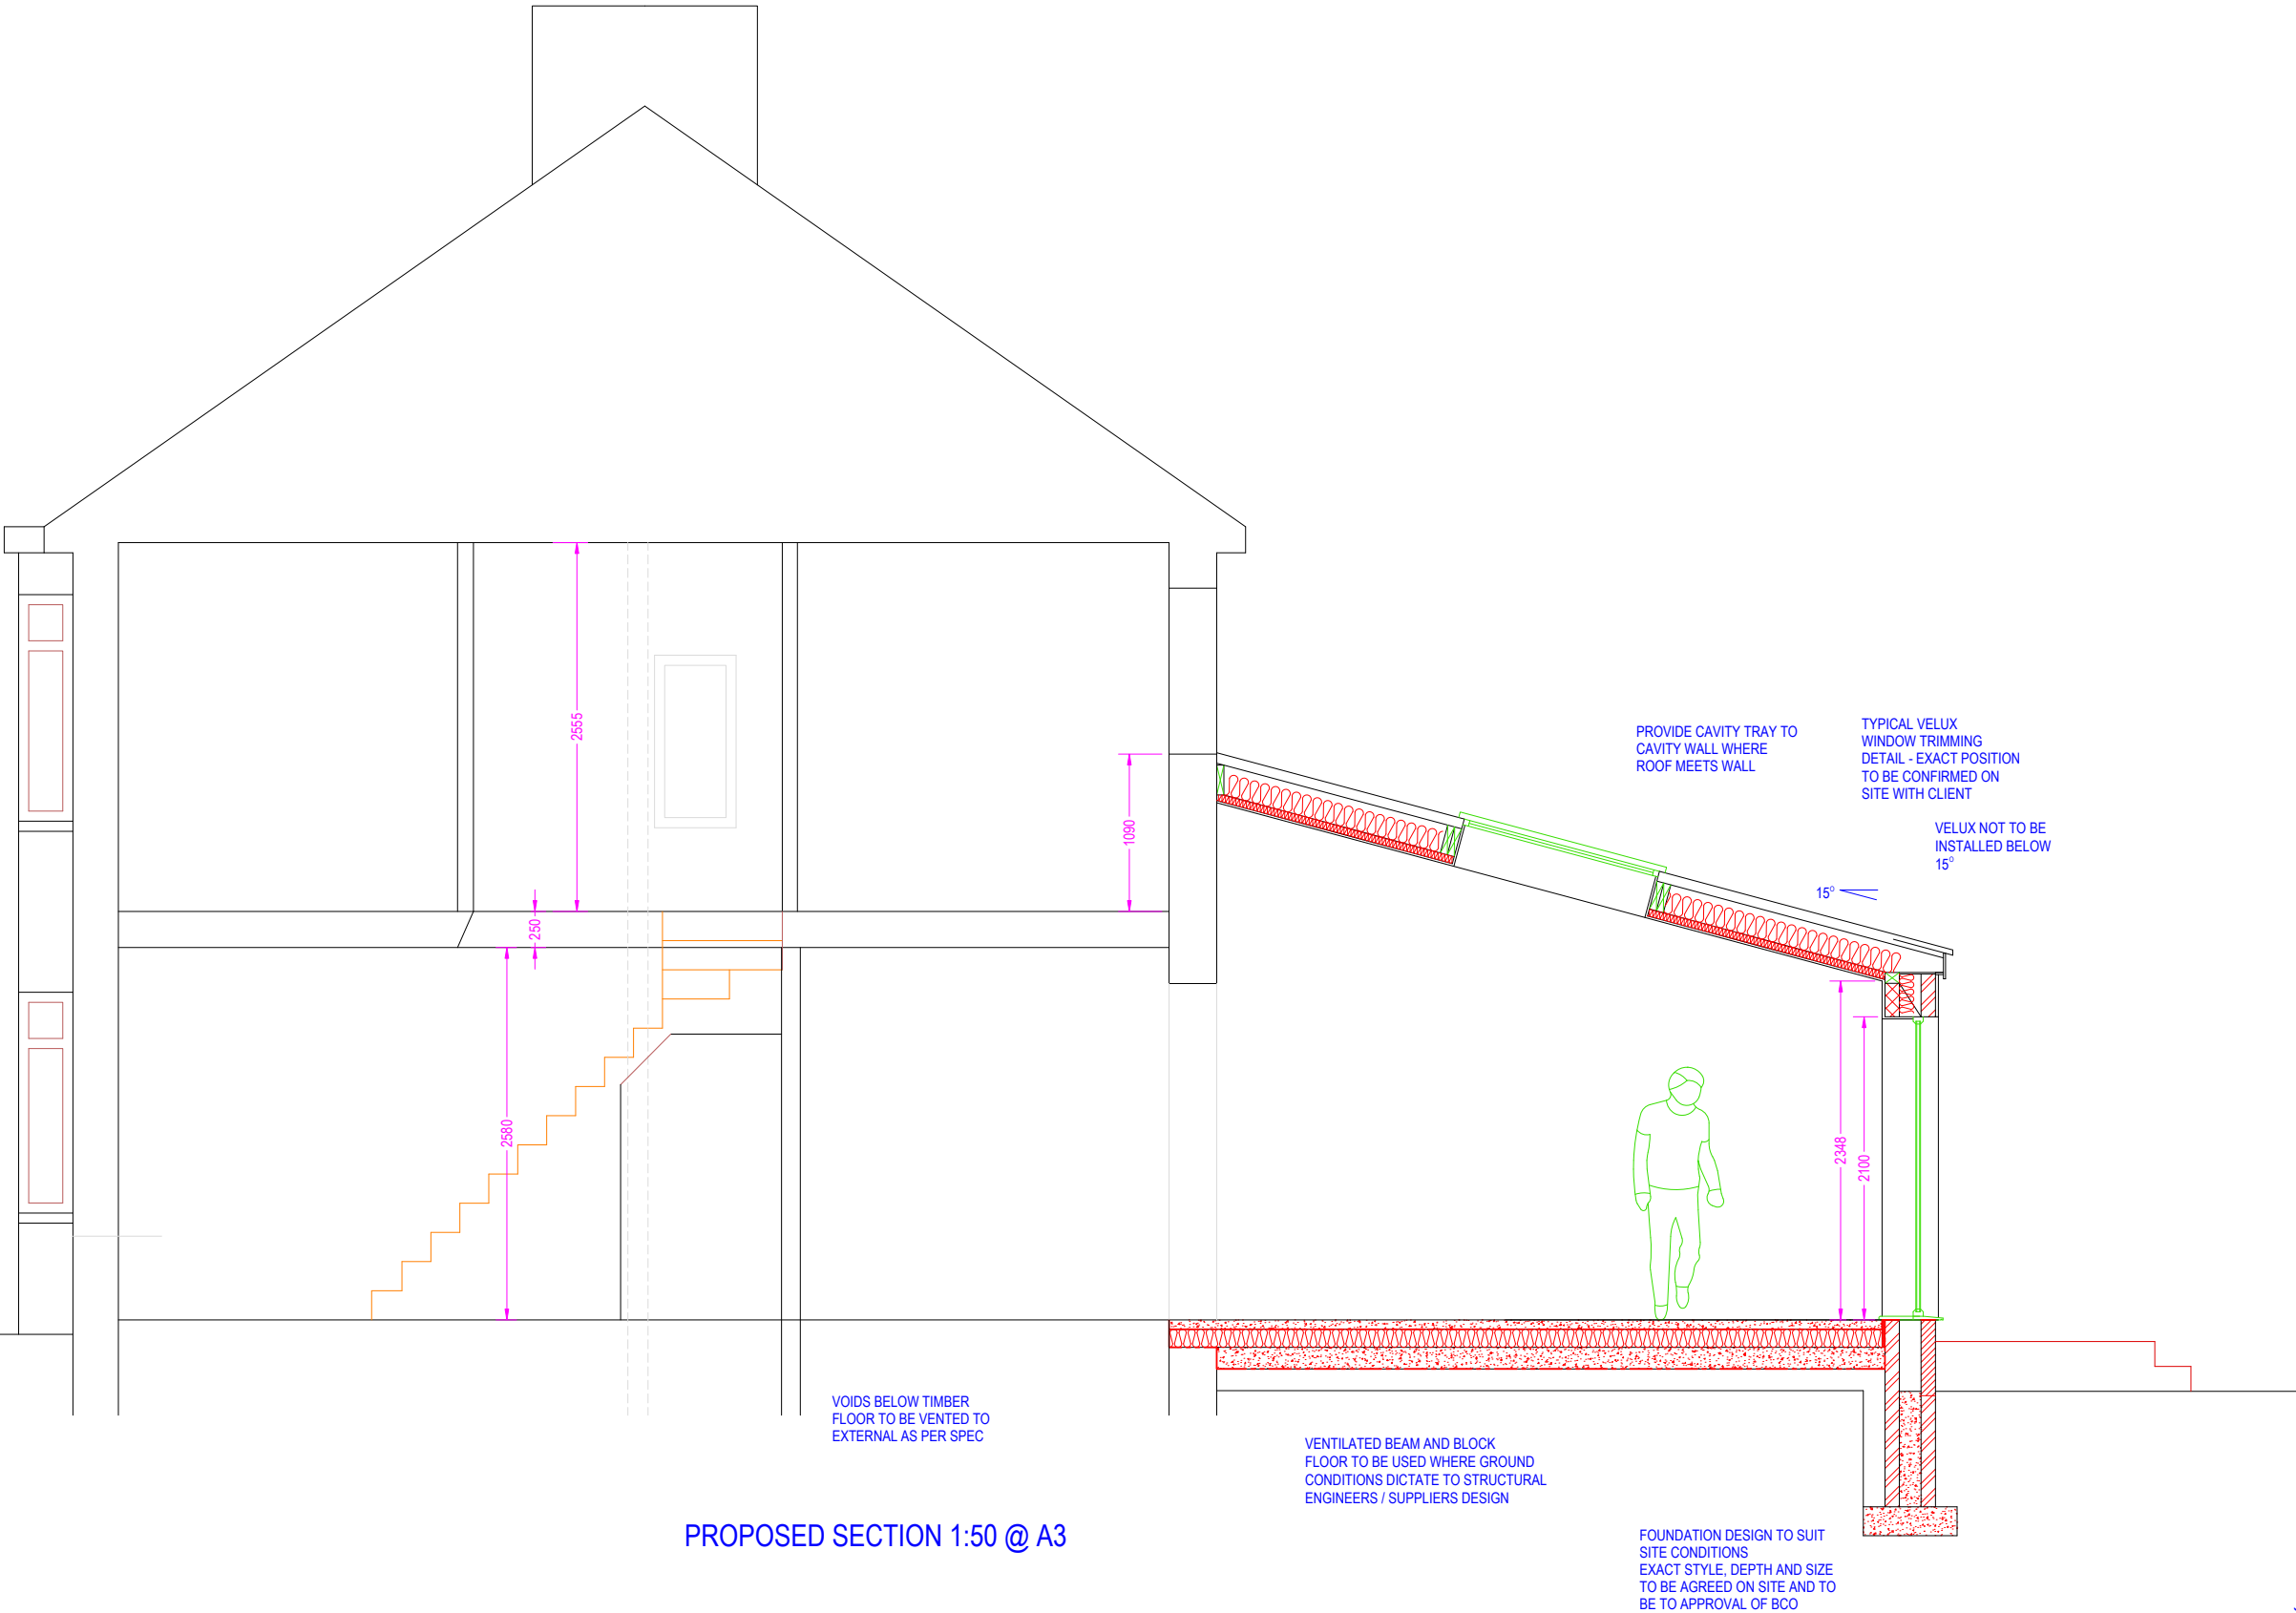

IF IN DOUBT - ASK
COPYRIGHT CITYSCAPE ARCHITECTURE LTD
ALL DIMENSIONS, LEVELS AND ANGLES TO BE CHECKED ON SITE BY CONTRACTOR
ALL BOUNDARIES ARE ASSUMED AND WE ACCEPT NO LIABILITY FOR BOUNDARY INACCURACY
YOU ARE REMINDED OF YOUR RESPONSIBILITIES UNDER THE 'PARTY WALL ETC. ACT' 1996 WHERE APPLICABLE
RESPONSIBILITY IS NOT ACCEPTED FOR ERRORS MADE BY OTHERS IN SCALING FROM THIS DRAWING
ALL DRAIN RUNS EXISTING AND PROPOSED ARE TO BE VERIFIED ON SITE DUE TO RESTRICTED ACCESS - ENSURE ALL CONNECTIONS MADE TO CORRECT SYSTEMS

CITYSCAPE ARCHITECTURE		T: 0117 900 0124	CLIENT: POOLE	SCHEME:	REVISION:
		W: www.abcpplans.co.uk	SITE:	SINGLE STOREY EXTENSION TO FRONT, SIDE AND REAR	
		E: mail@abcpplans.co.uk	22 HIGH CROSS ROAD, NEWPORT, NP10 9AD	TO BE READ IN CONJUNCTION WITH: Z-882-S001	
				DRAWING NUMBER: Z-882-D008	DATE: 3RD APRIL 2025