


RESPONSIBILITY IS NOT ACCEPTED FOR OTHERS SCALING DIRECTLY FROM THIS DRAWING. DO NOT SCALE FROM THIS DRAWING, USE WRITTEN DIMENSIONS ONLY.

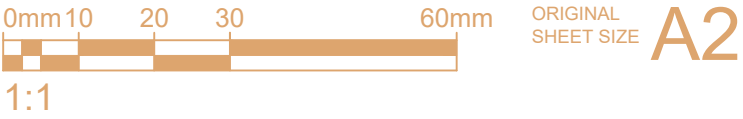

KEY PLAN



THIS DRAWING IS PRODUCED FOR USE IN THIS PROJECT ONLY AND MAY NOT BE USED FOR ANY OTHER PURPOSE. NPS PROPERTY CONSULTANTS LTD ACCEPT NO LIABILITY FOR THE USE OF THIS DRAWING OTHER THAN THE PURPOSE FOR WHICH IT WAS INTENDED IN CONNECTION WITH THIS PROJECT AS RECORDED IN THE 'PURPOSE FOR ISSUE' AND 'FILE STATUS CODE'.

THIS DRAWING MAY NOT BE REPRODUCED IN ANY FORM WITHOUT PRIOR WRITTEN AGREEMENT OF NPS PROPERTY CONSULTANTS LTD.

© CROWN COPYRIGHT AND DATABASE RIGHTS 2025 ORDNANCE SURVEY LICENCE NUMBER: -

Notes:

FIRST ISSUE						
P0						
REV	DRAWN	DATE	CHECKED	DATE	APPROVED	DATE



Newport Norse

1st Floor, Caradog House, Cleppa Park, Newport, Wales, NP10 8UG, **Tel:** 01633 240405; **web:**www.norsegroup.co.uk

CLIENT

NEWPORT CITY COUNCIL

PROJECT


NEWPORT HIGH SCHOOL BETTWS

TITLE

SAFEGUARDING FENCING TO MAIN ENTRANCE

SCALES	DISCIPLINE	PROJECT NUMBER
nts	ARCHITECT	00-0-0000

DRAWING NUMBER		REV CODE
NPS-DR-A-(**)- 000		P 1
STATUS CODE	PURPOSE OF ISSUE	DRAWN BY
S0	PLANNING APPROVAL	

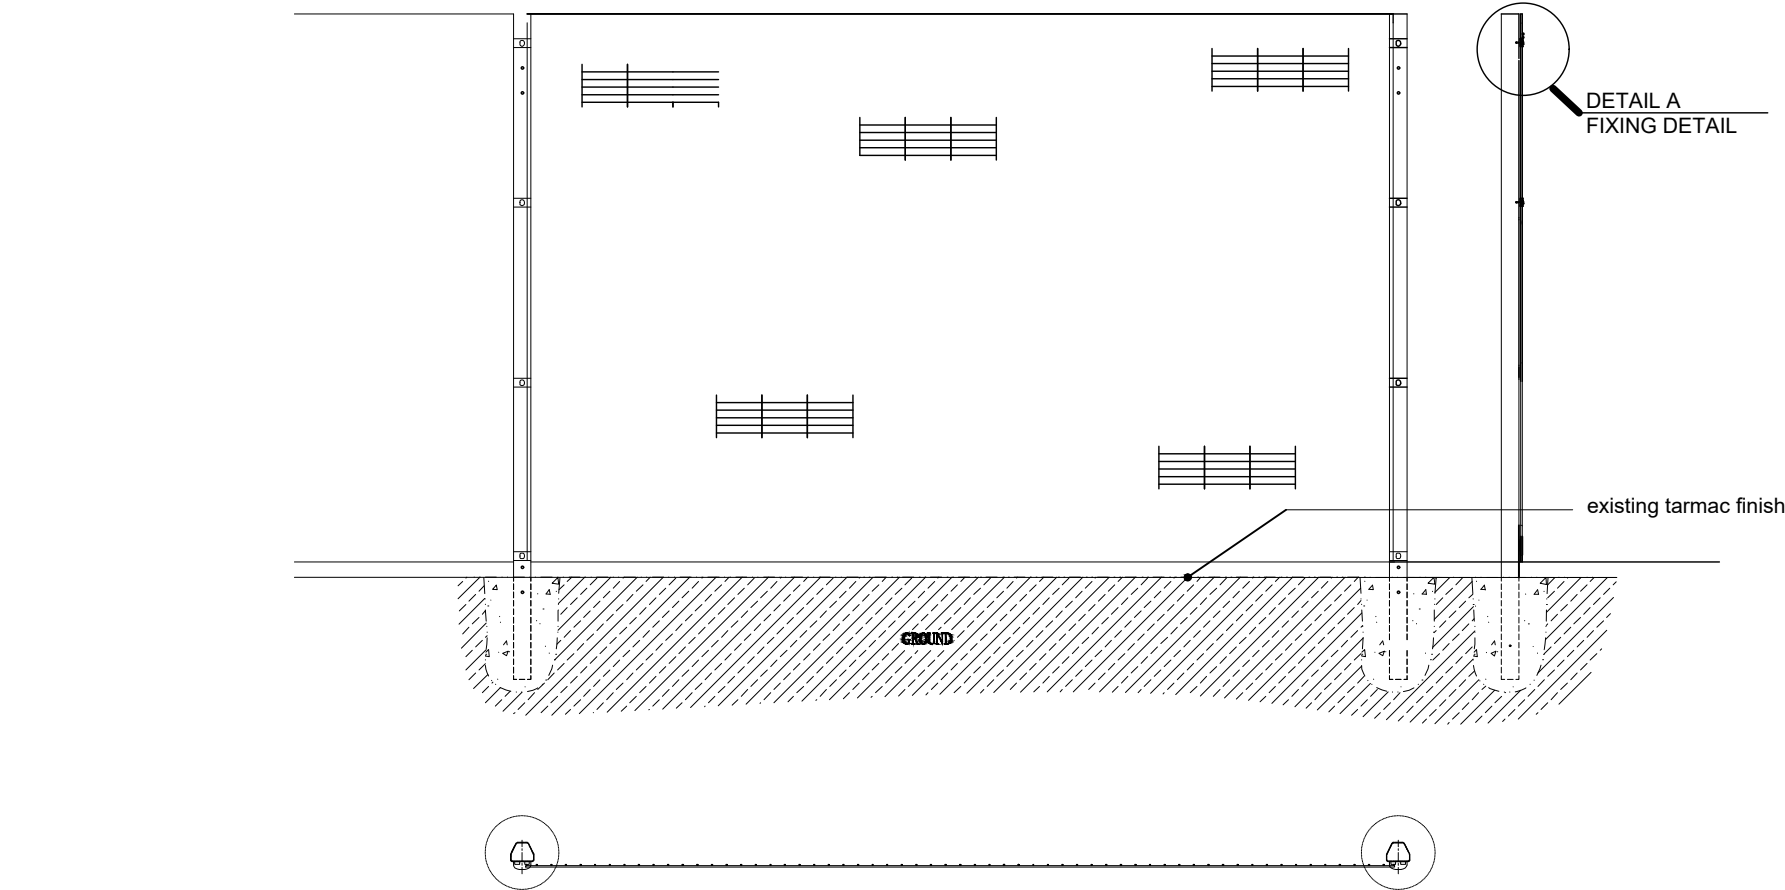

FENCE PANELS

Scale: nts

SPECIFICATIONS:

Fencing


- Steel horizontal weld mesh apertures
- 2.4m in height and 500 lin/m in leghth
- Powder coated finish RAL 6005 green
- Panles are 2.4m in height and 2.515 in length

Proposed 2no single leaf pedestrian gates and 1No. double vehicle gate

- Steel horizontal weld mesh design
- 2.4m in height and 2m in width/leaf
- Powder Coated finish RAL 6005 green
- Slide and drop bolt locking system


Materials

Posts: 150x150x5 SHS
Posts: 100 x 100 x 5 SHS
Frame: 60x60x3 RHS
Infill: 358 mesh

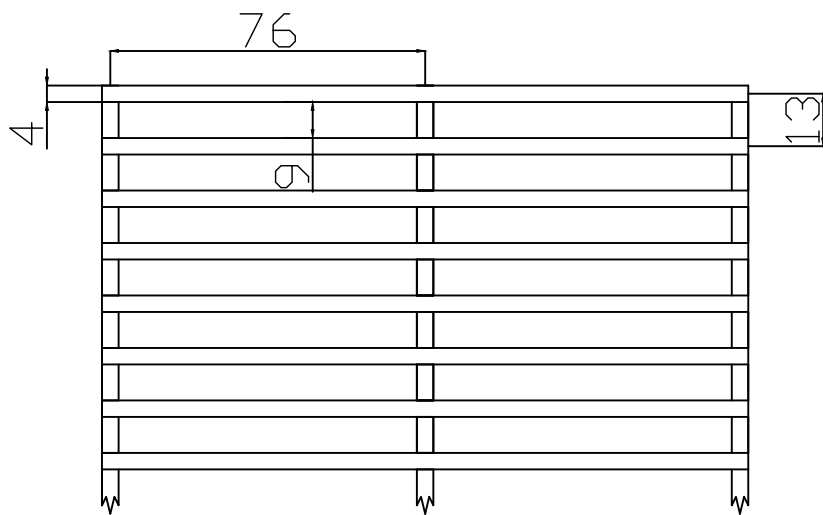


MESH DETAIL

Scale: nts

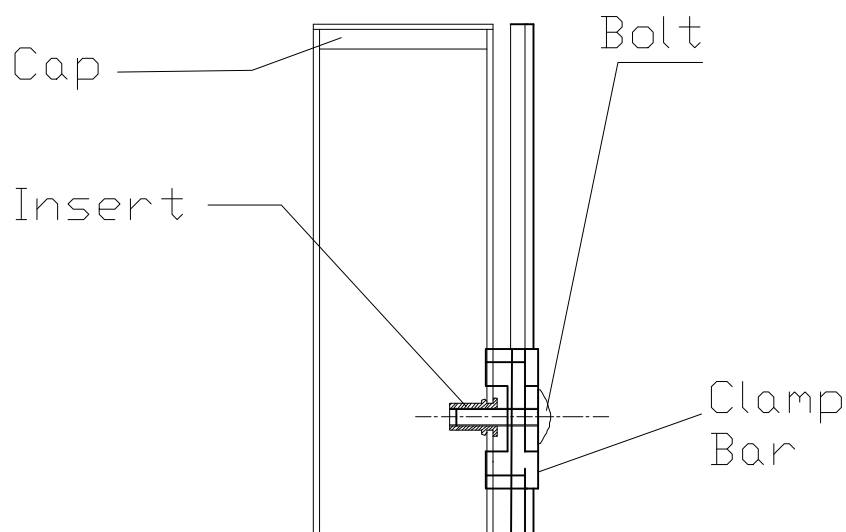


FIXING DETAIL

Scale: nts

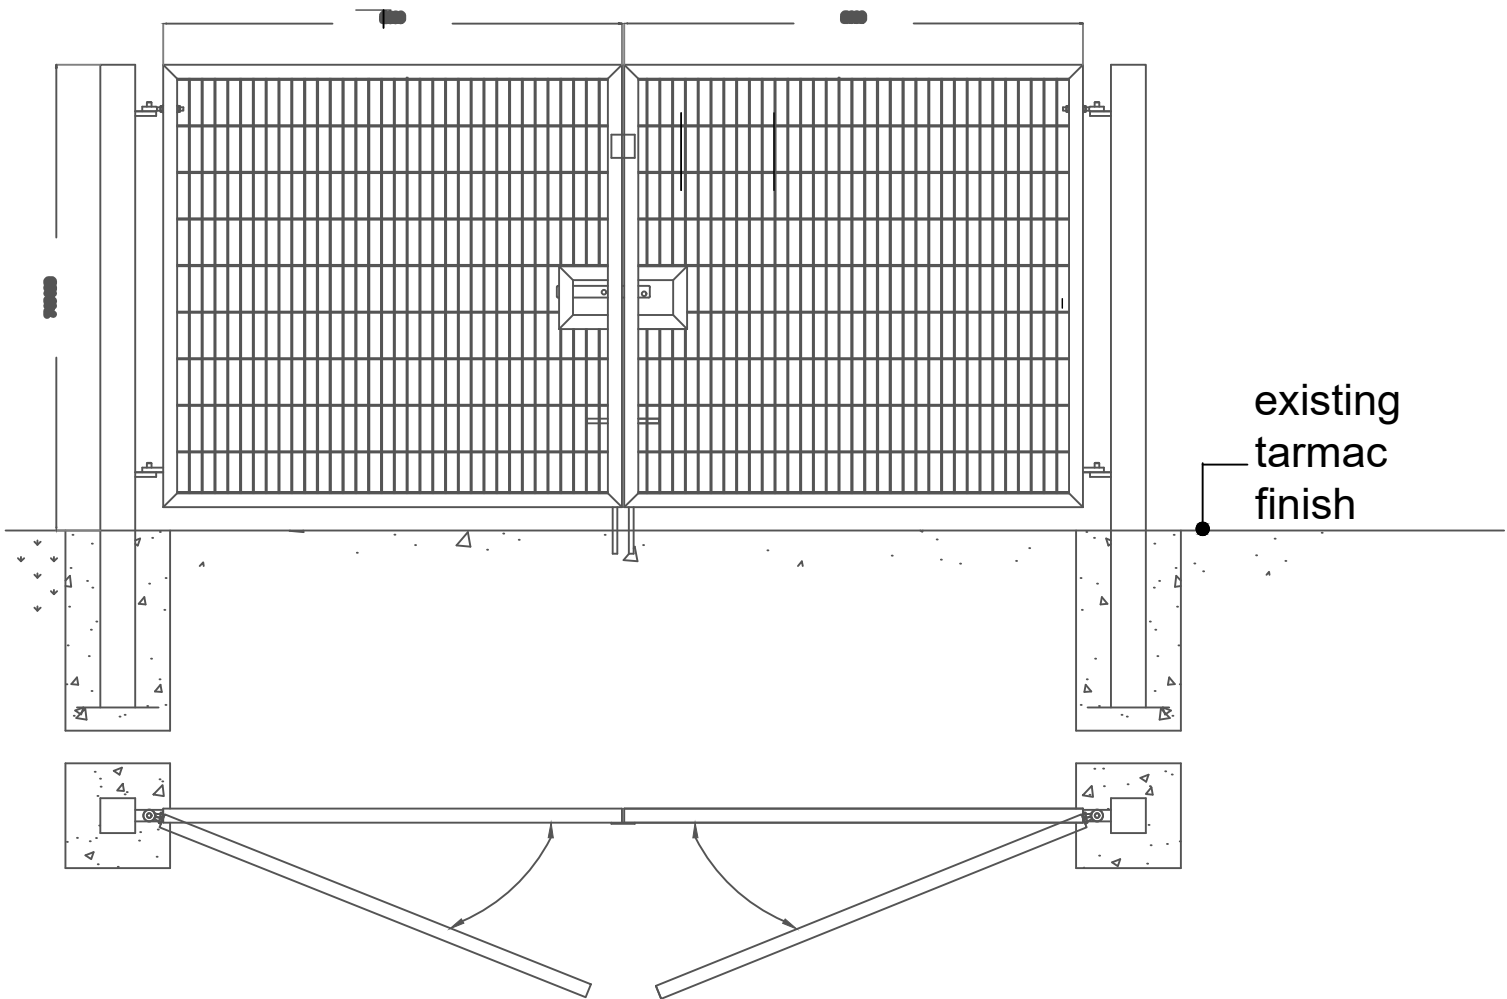

DOUBLE ACCESS GATES

Scale: nts

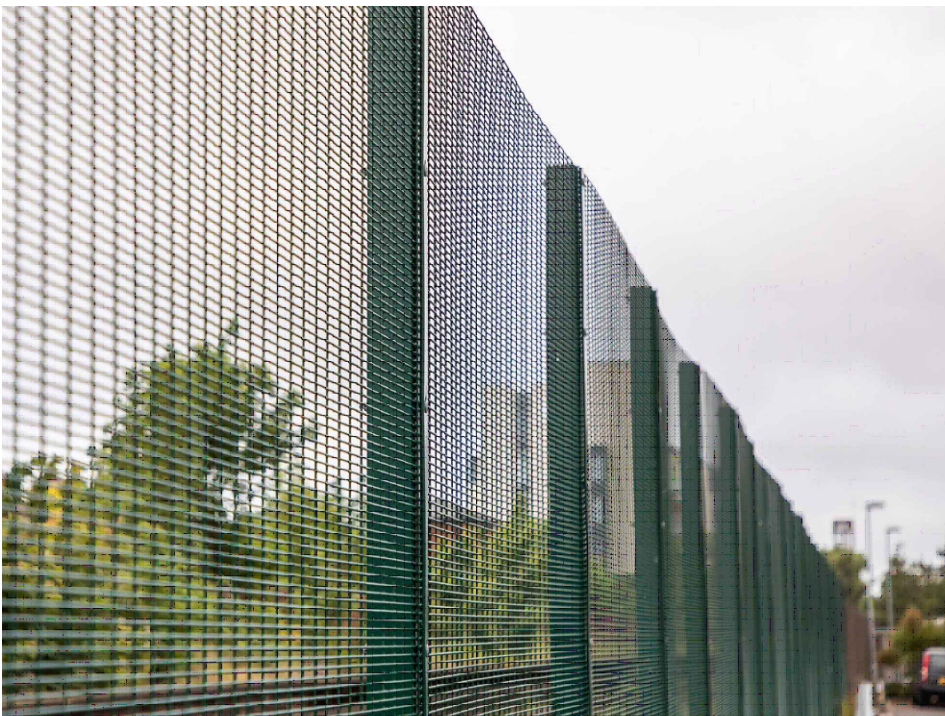

FIXING ELEVATION