
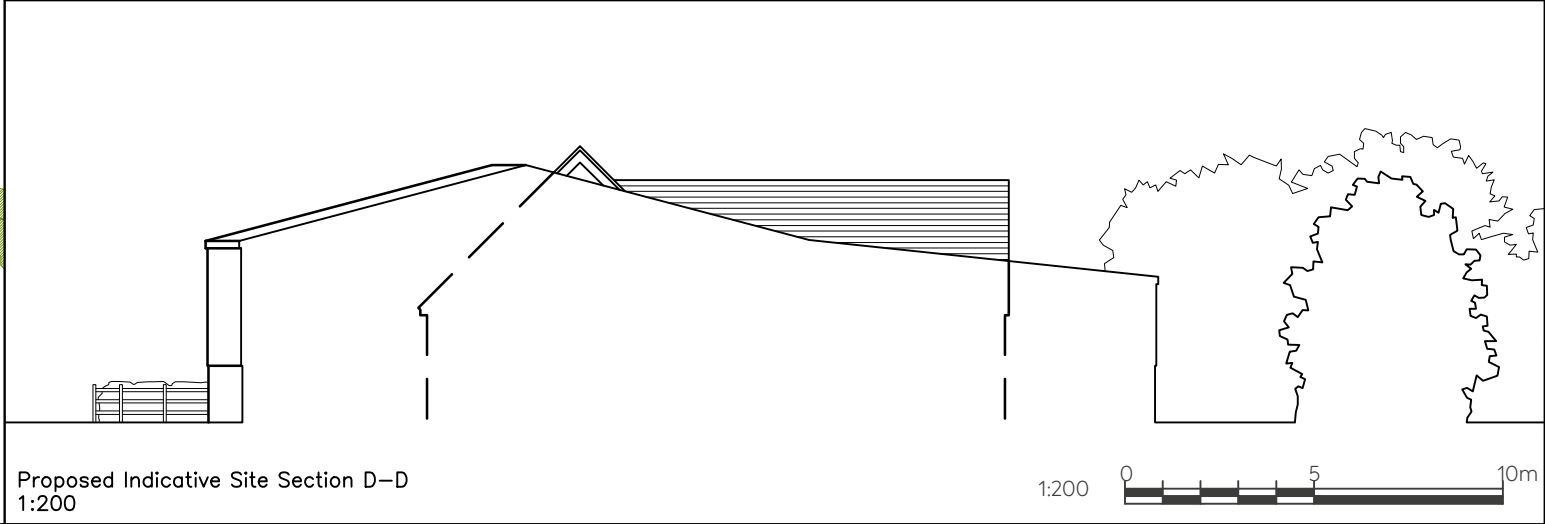
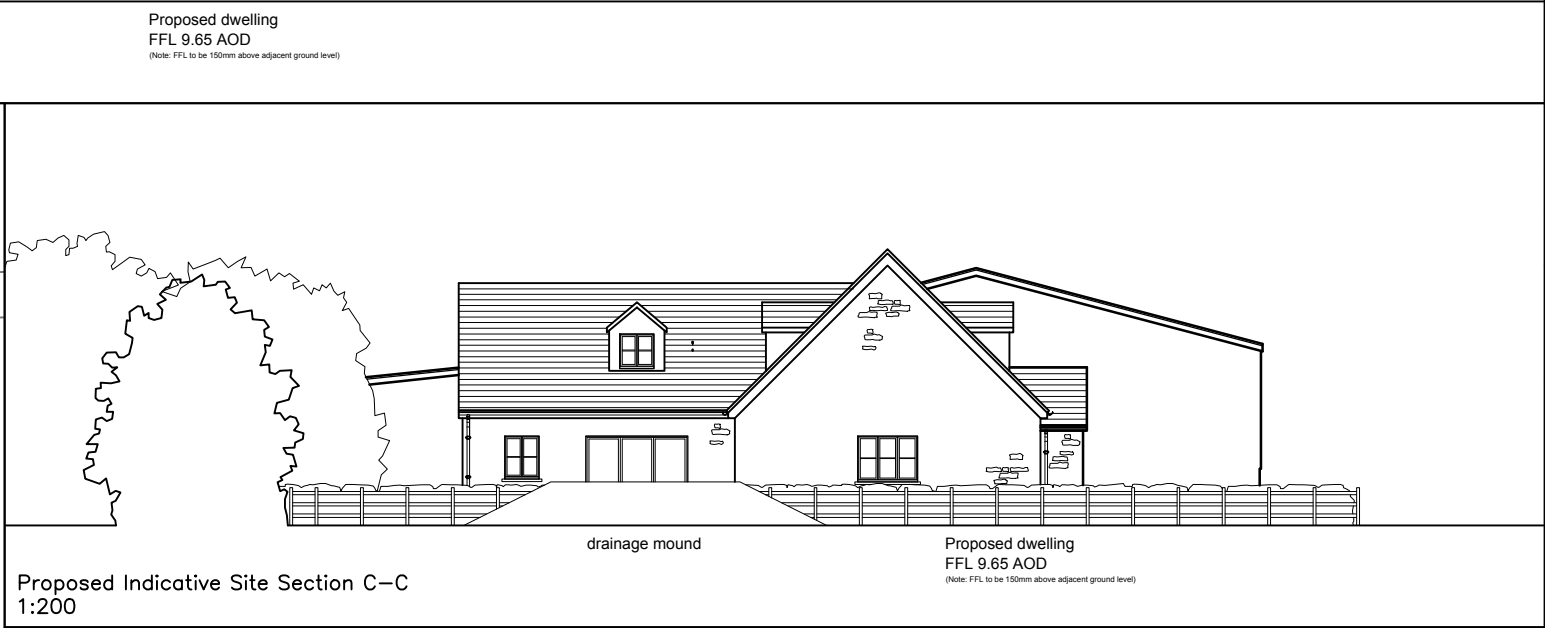


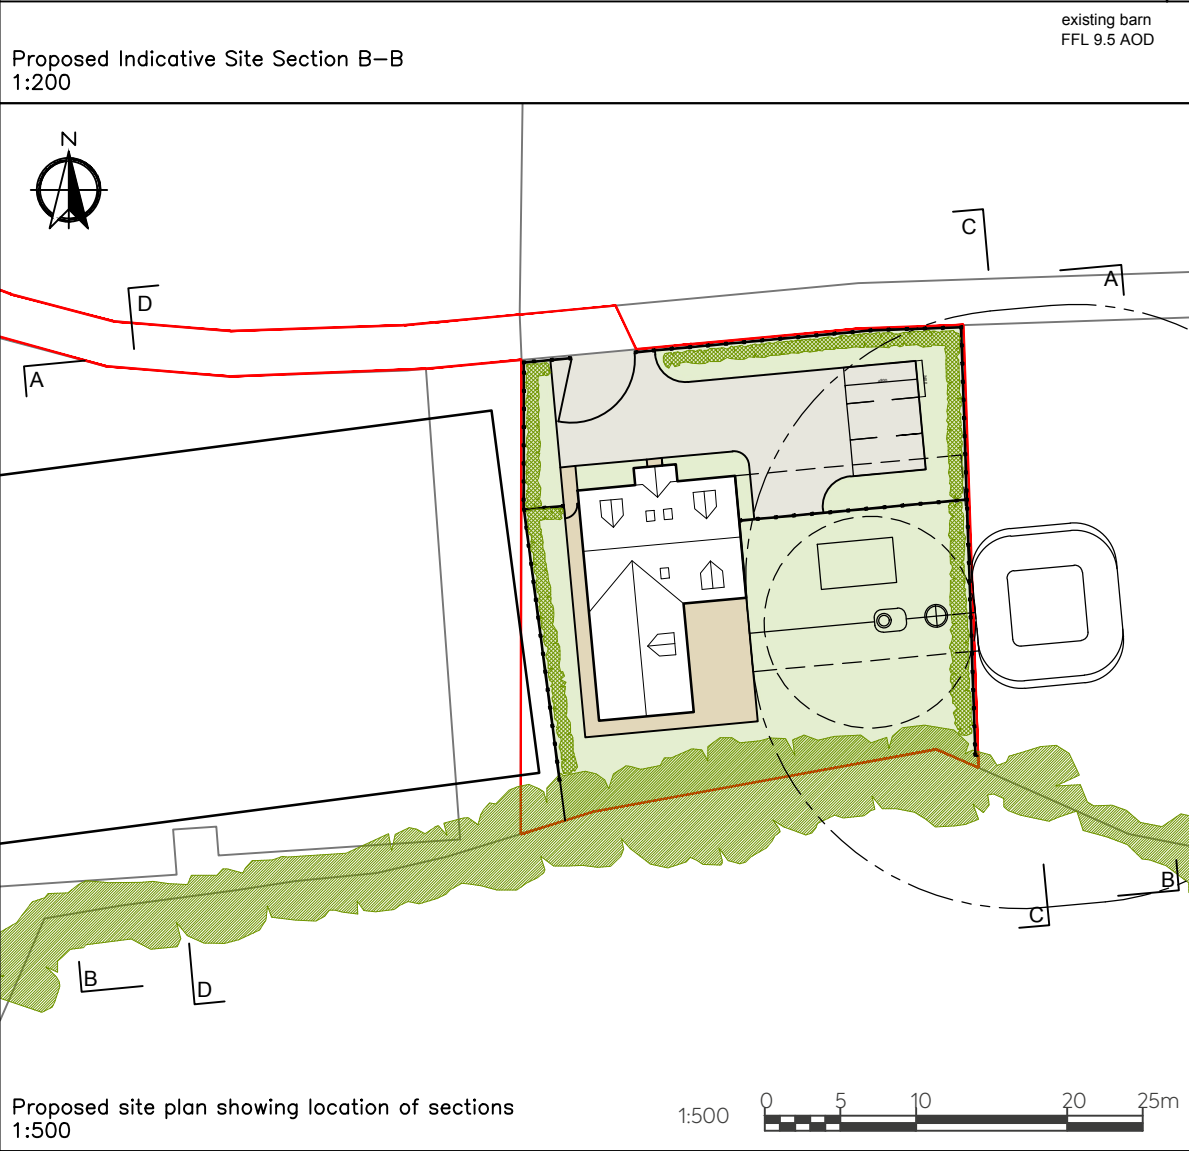

NOTE This drawing is for planning purposes only and should not be relied upon for construction information		
B	Parking and planting amended	05.25
A	labelling updated	03.25
Rev.	Comment	Date
Drawing title Indicative Site Section		
Contract Llanfair Farm, Marshfield CF3		
Reading Agricultural Consultants Ltd Gate House Beechwood Court Long Toll Woodcote RG8 0RR 01491 684233 www.reading-ag.com		
Ref. RAC/9644/13	Rev. B	
Drawn by HH	Checked by IDW	
Scales see drawings © A3	Date 01/2025	