


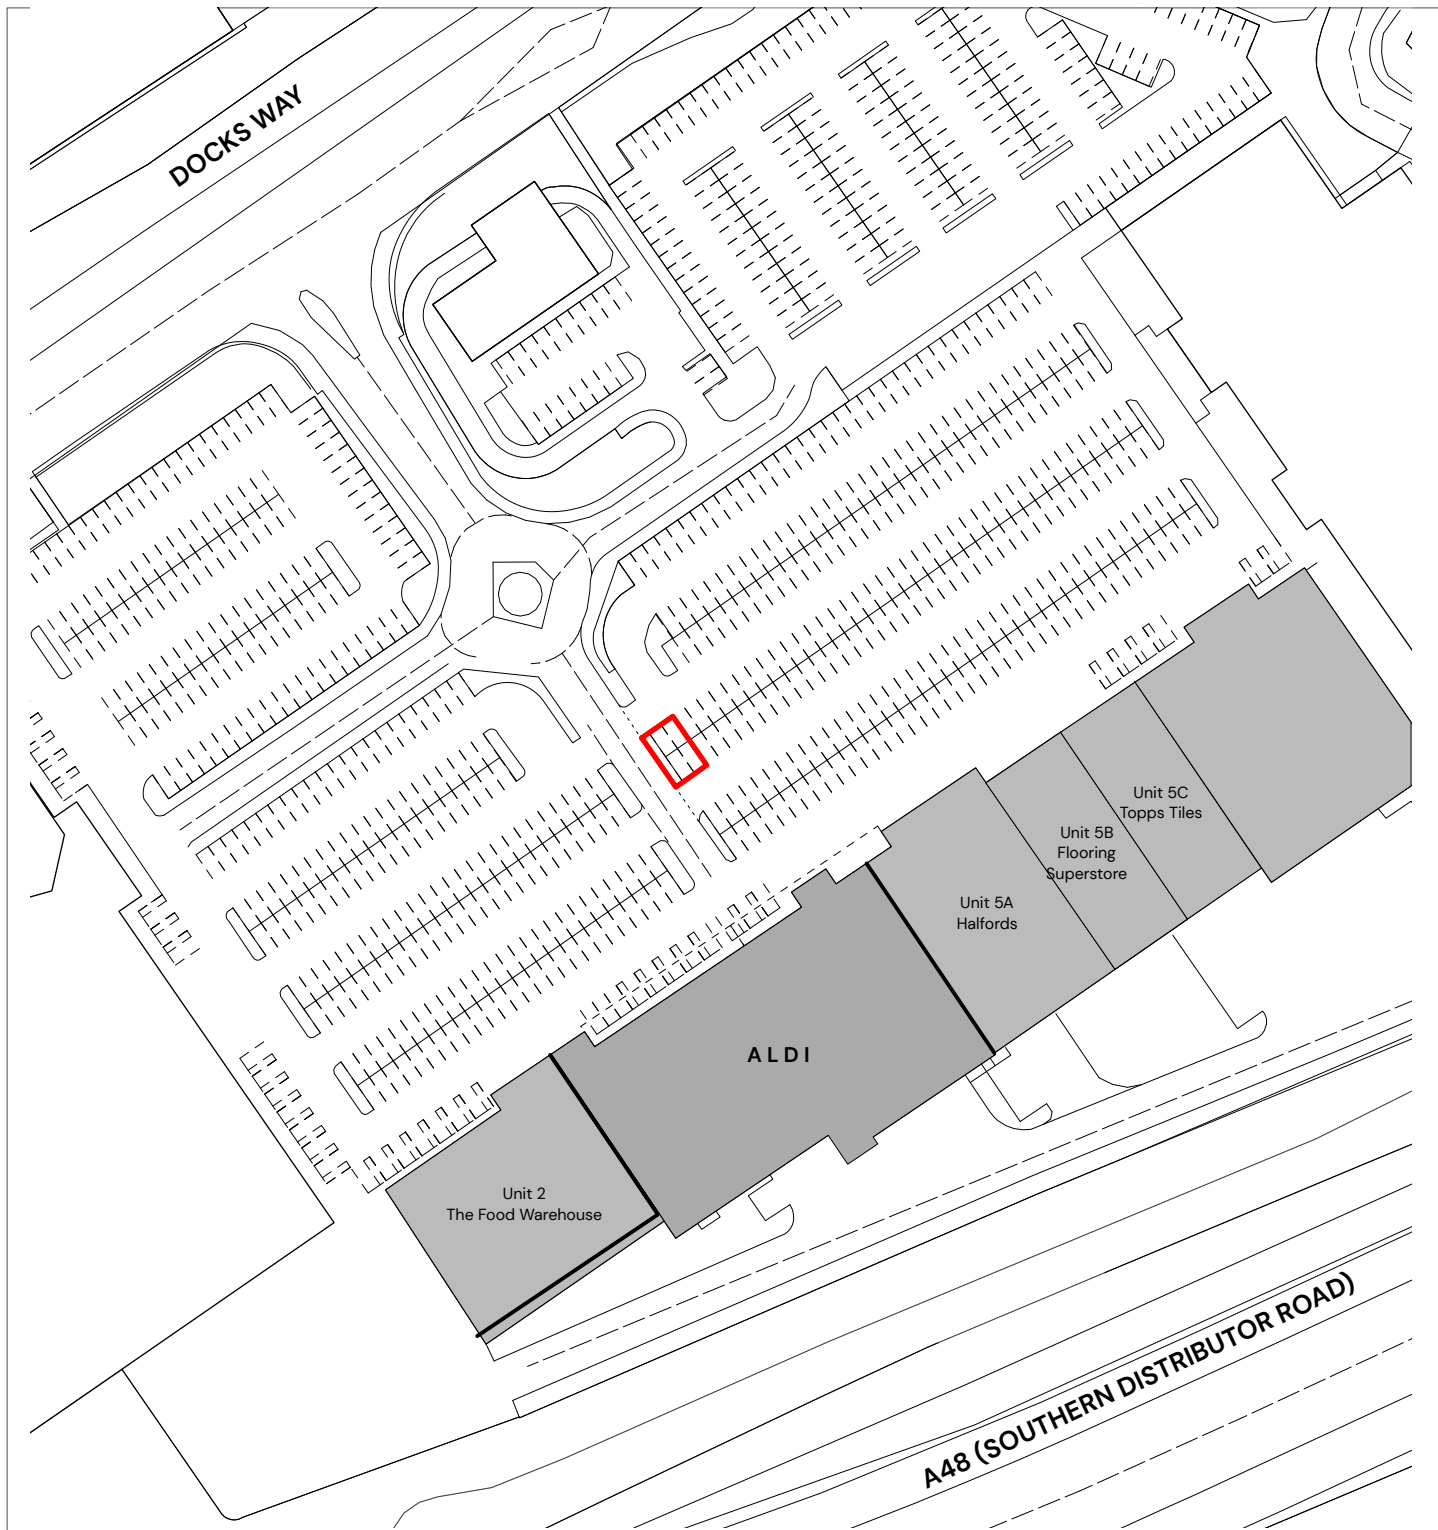


Site Address

Units 3 & 4,
28 East Retail Park,
Newport
NP20 2NW

Key

— Application Boundary
69 SQM
0.017 Acres

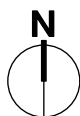

0 20 30 40 50 m

Scale 1:1250 @A4

Do not scale this drawing



Kendall Kingscott

Glentworth Court, Lime Kiln Close
Stoke Gifford, Bristol BS34 8SR
+44 (0)117 931 2062
www.kendallkingscott.co.uk

Project
Newport, 28 East Retail Park
Deposit Returns Scheme (DRS)

Client
Aldi Stores Ltd

Date
26/05/2026

Drawn
gs

Purpose/Status
PLANNING

Scale
1:1250

Checked
jw

Paper Size
ISO A4

Filename

P01 26/05/2026 gs jw Planning.

Rev Date By Ap Note

Drawing Title
Site Location Plan

Project Number/Drawing Number
190394-KKL-XX-00-D-A-1100

Check all dimensions and levels on site

Revision

P01

© Copyright

Only to be used on the site for which designed. The electronic transmission of designs/information contained in this drawing is carried out entirely at the User's risk and Kendall Kingscott Ltd. will have no liability for any errors or inaccuracies arising therefrom. The production of amended or updated information from the said designs/information by the User is entirely the responsibility of the User and Kendall Kingscott Ltd. shall have no responsibility in respect thereof whatsoever.