


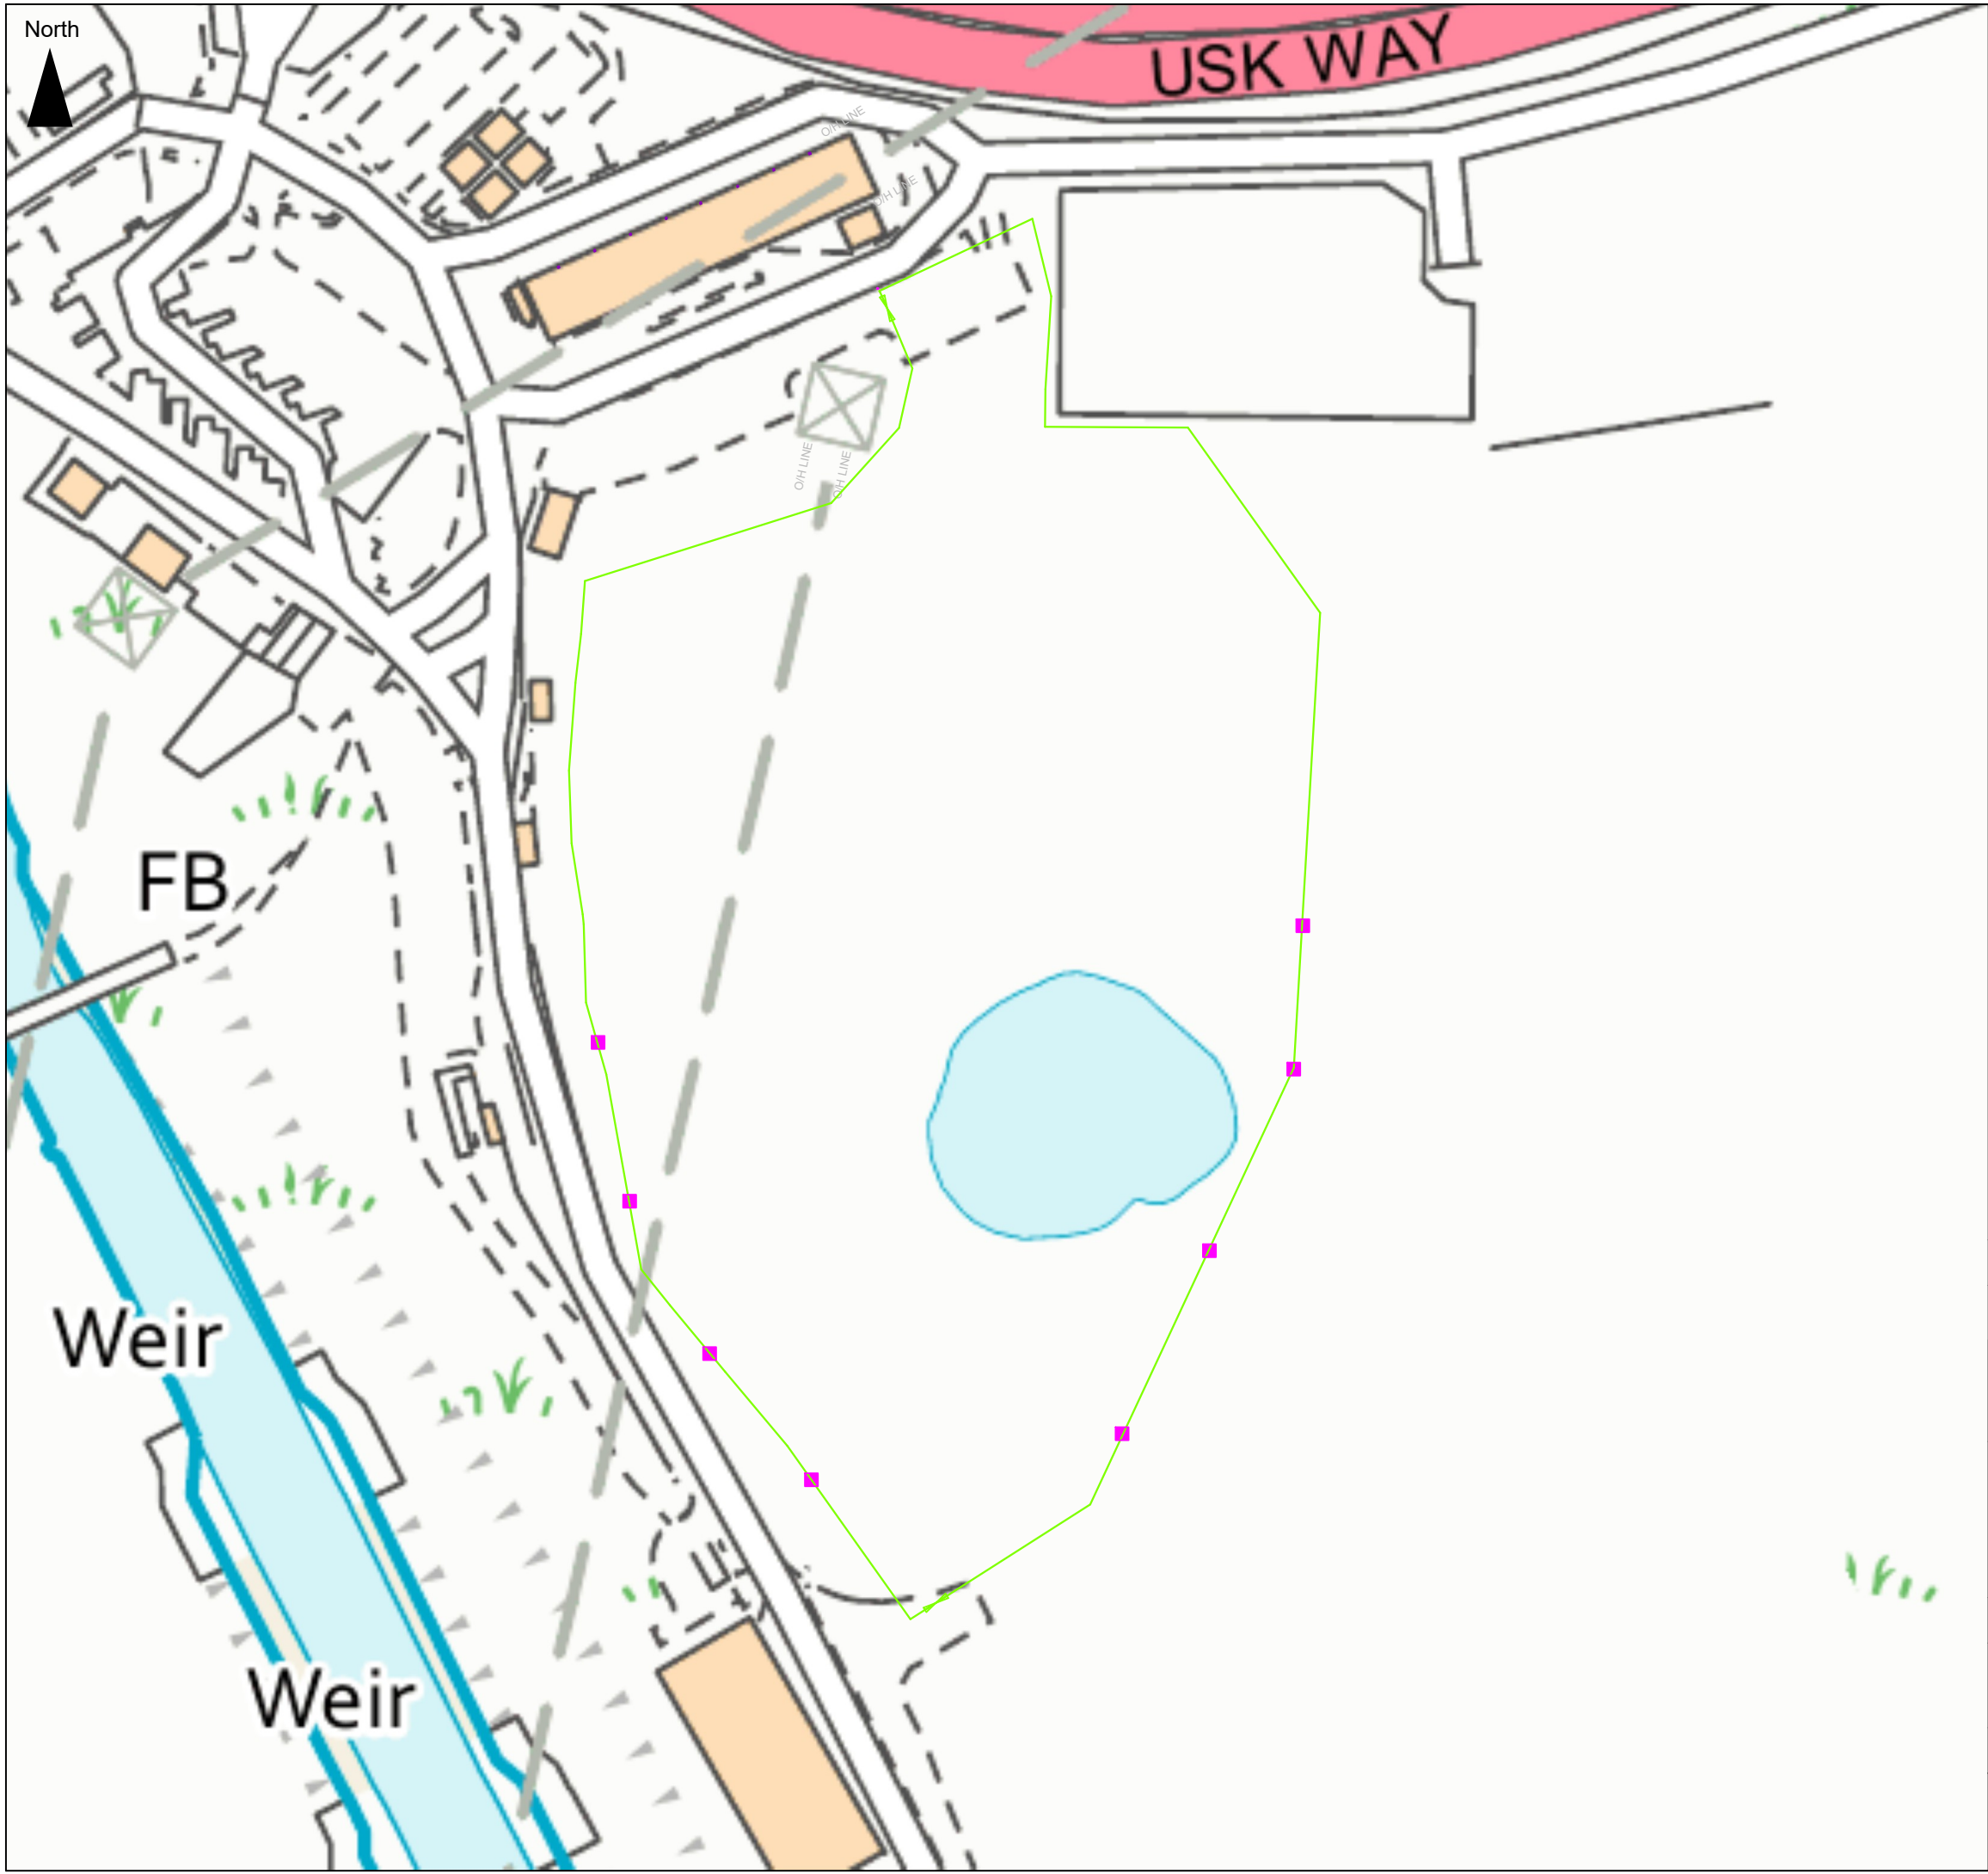

LEGEND:

- Security fencing
- Approximate Location of Mammal Gaps

NOTES:

Mammal gaps to be a minimum of 130mm x 130mm, and not have sharp or jagged edges that may injure any animals passing through.

Scale (@ A3) 1:1250

Date: 29 June 2026

Prepared by:



Client: Newport City Council

Project: Docksway Recycling Centre Solar Farm

Figure 015 - Indicative Location of Mammal Gaps

Drawn by: MH

Checked by: CW

Version: A draft 1

Every effort has been made to ensure the accuracy of the information provided on this figure. Dulas Ltd cannot be held responsible for any omissions or errors in the data supplied by third parties and hereby expressly disclaims any responsibility for any losses, disappointment, negligence or damage caused by reliance on the information contained on this figure.