



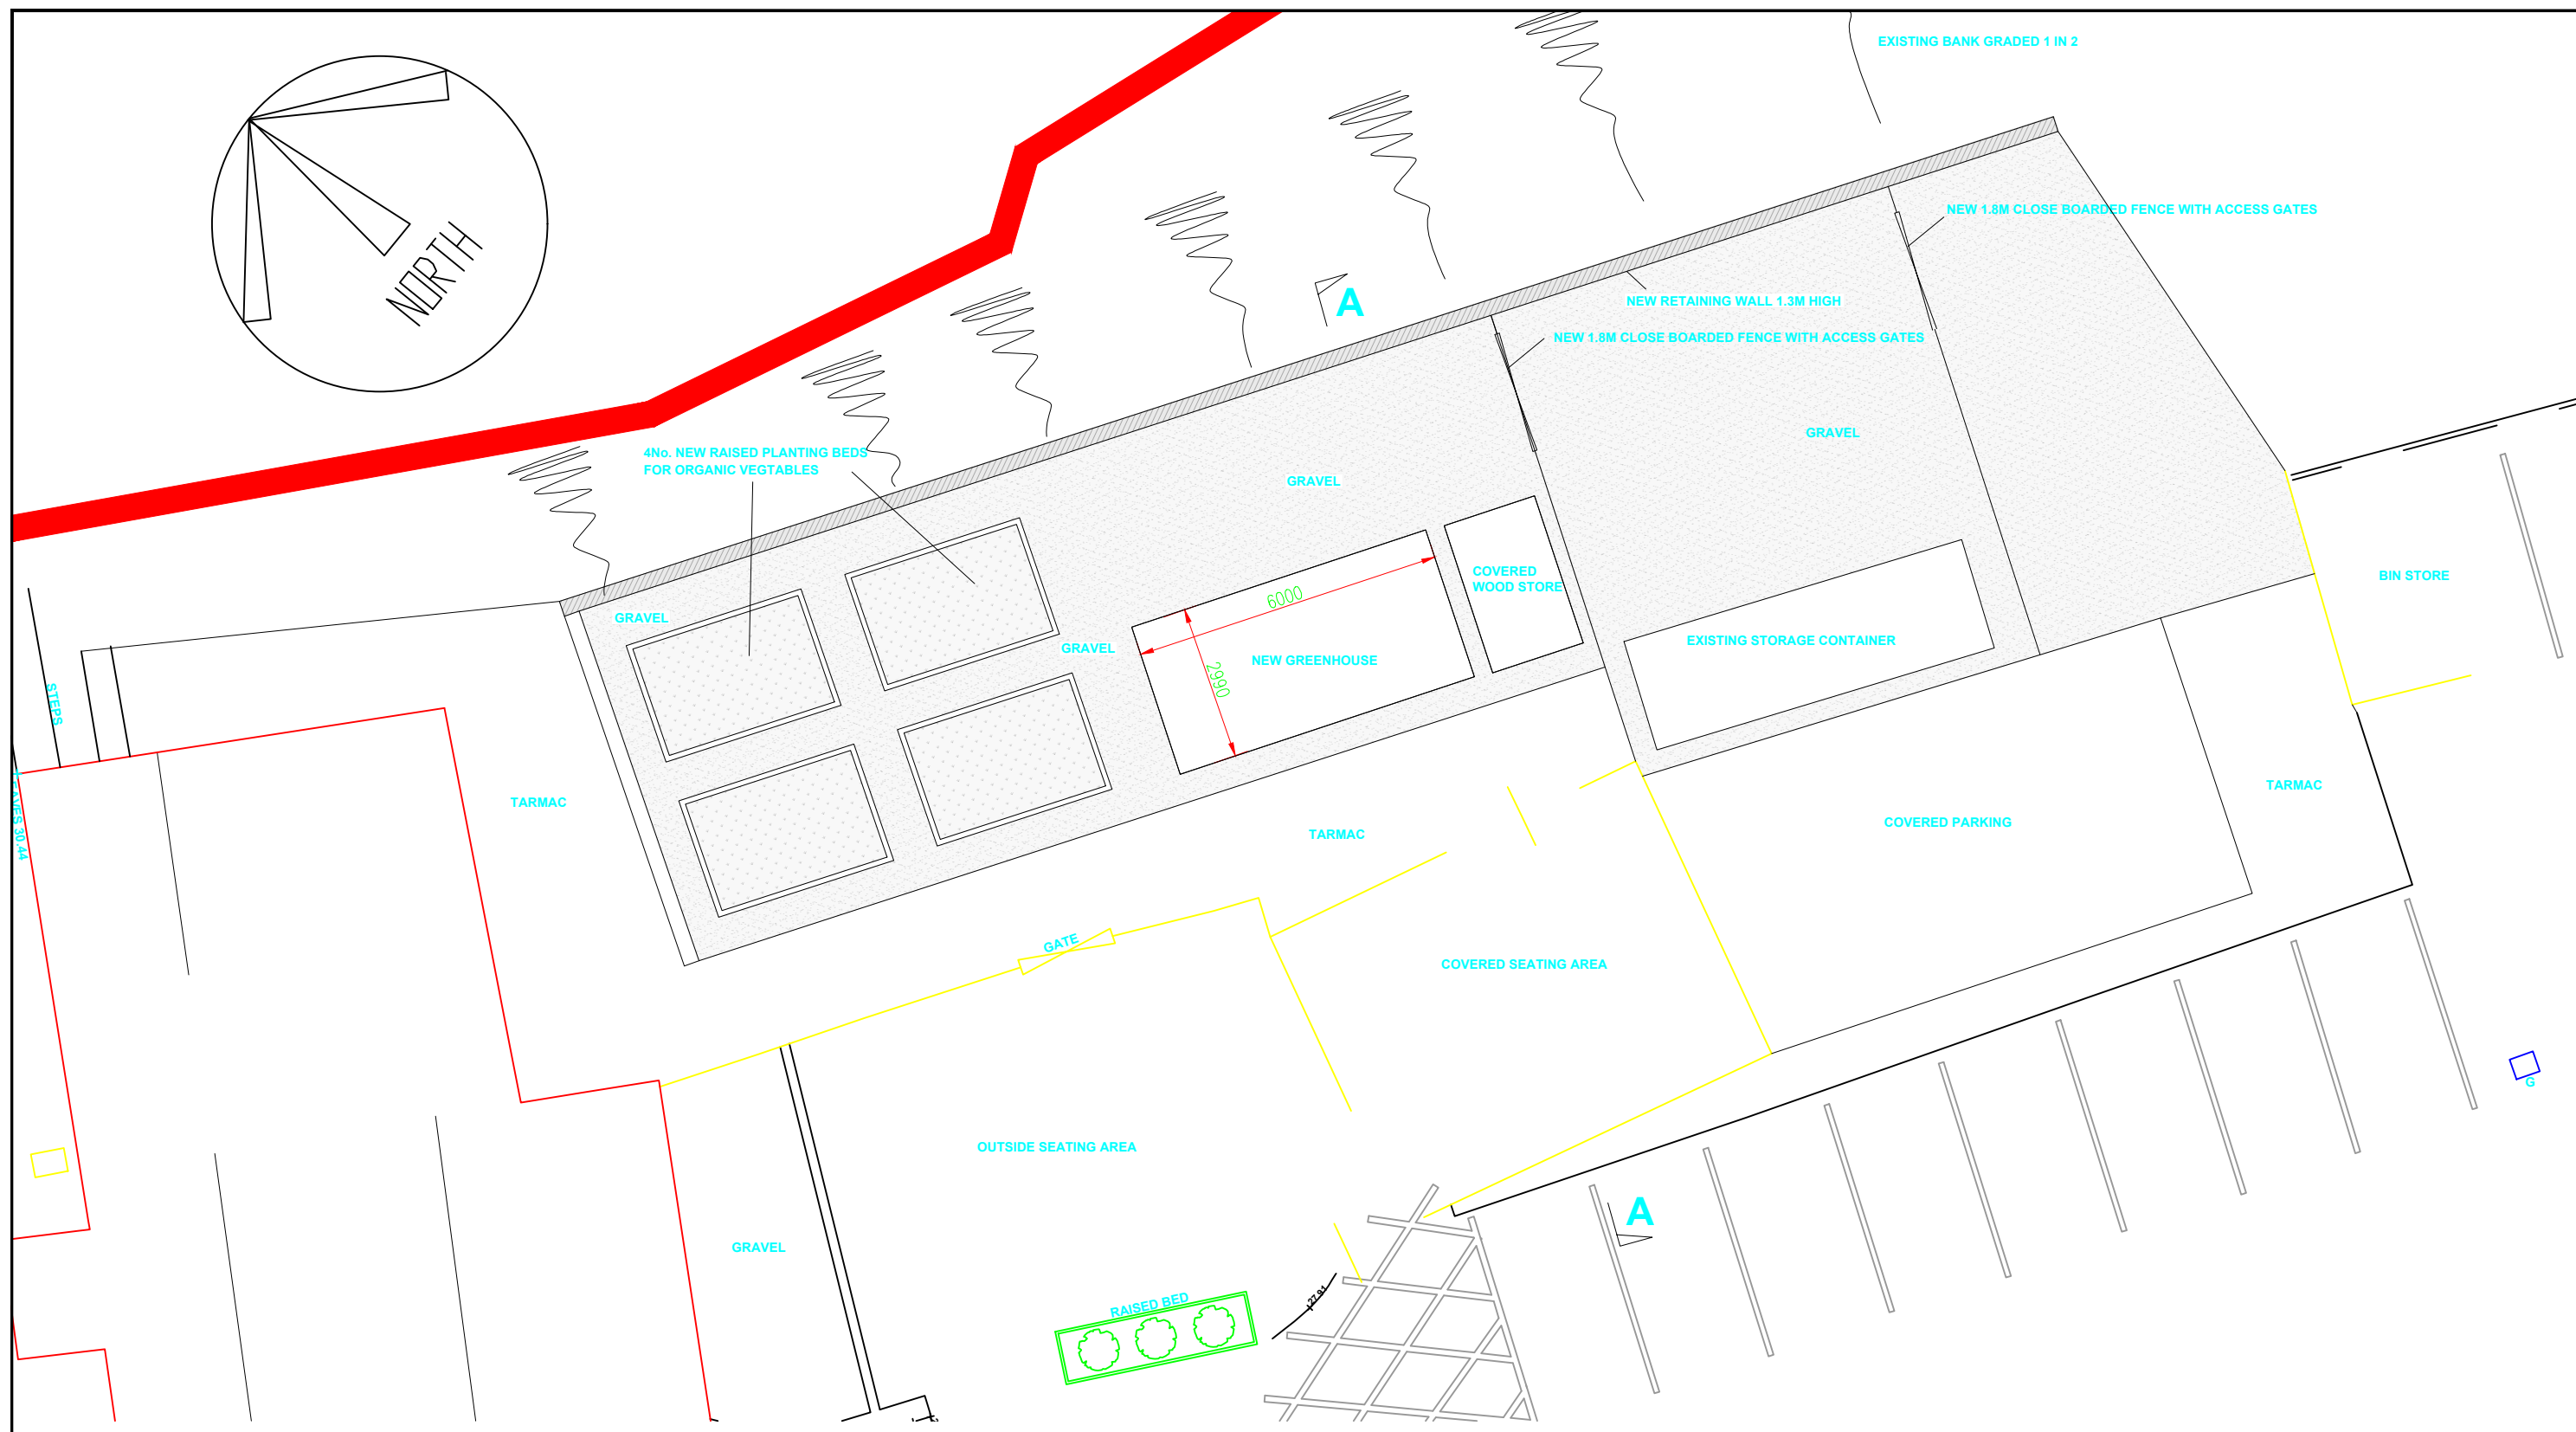

PROPOSED PLANS
1:250

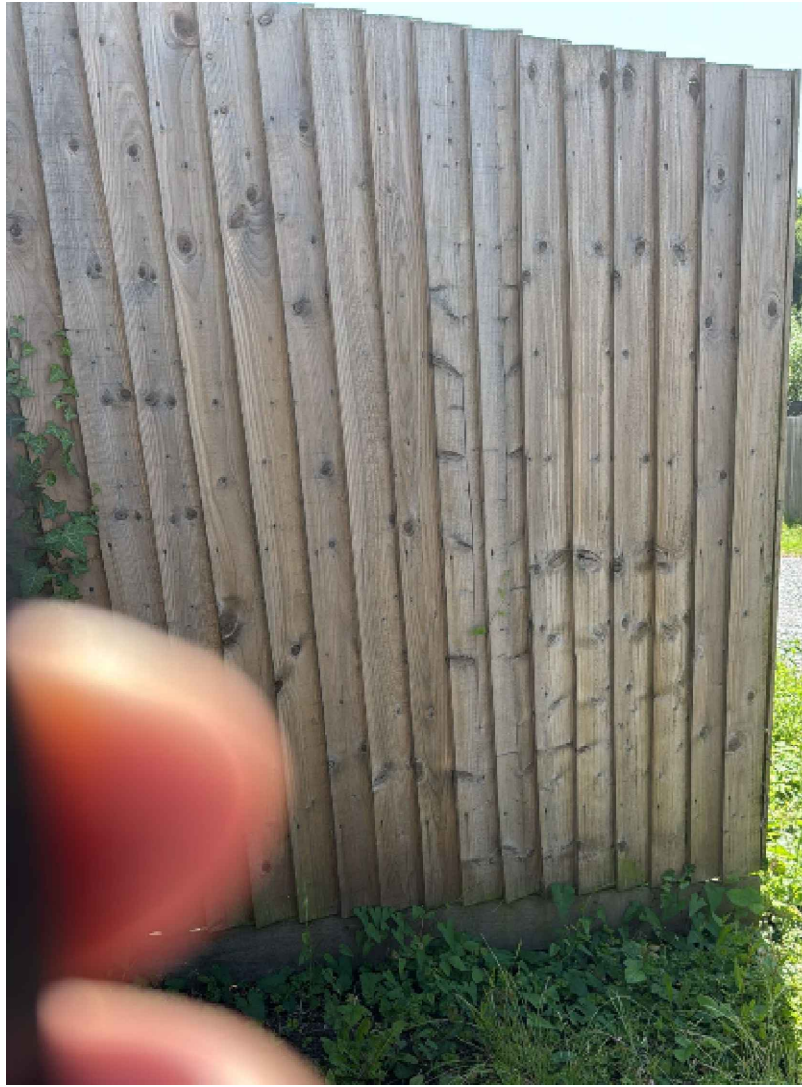

CLOSE BOARD FENCING



400mm HIGH TIMBER PLANTER



GREEN HOUSE DETAILS




EXISTING SECTION A - A
(Scale 1:100)

NEW RETAINING WALL 1.3M HIGH



PROPOSED SECTION A - A
(Scale 1:100)

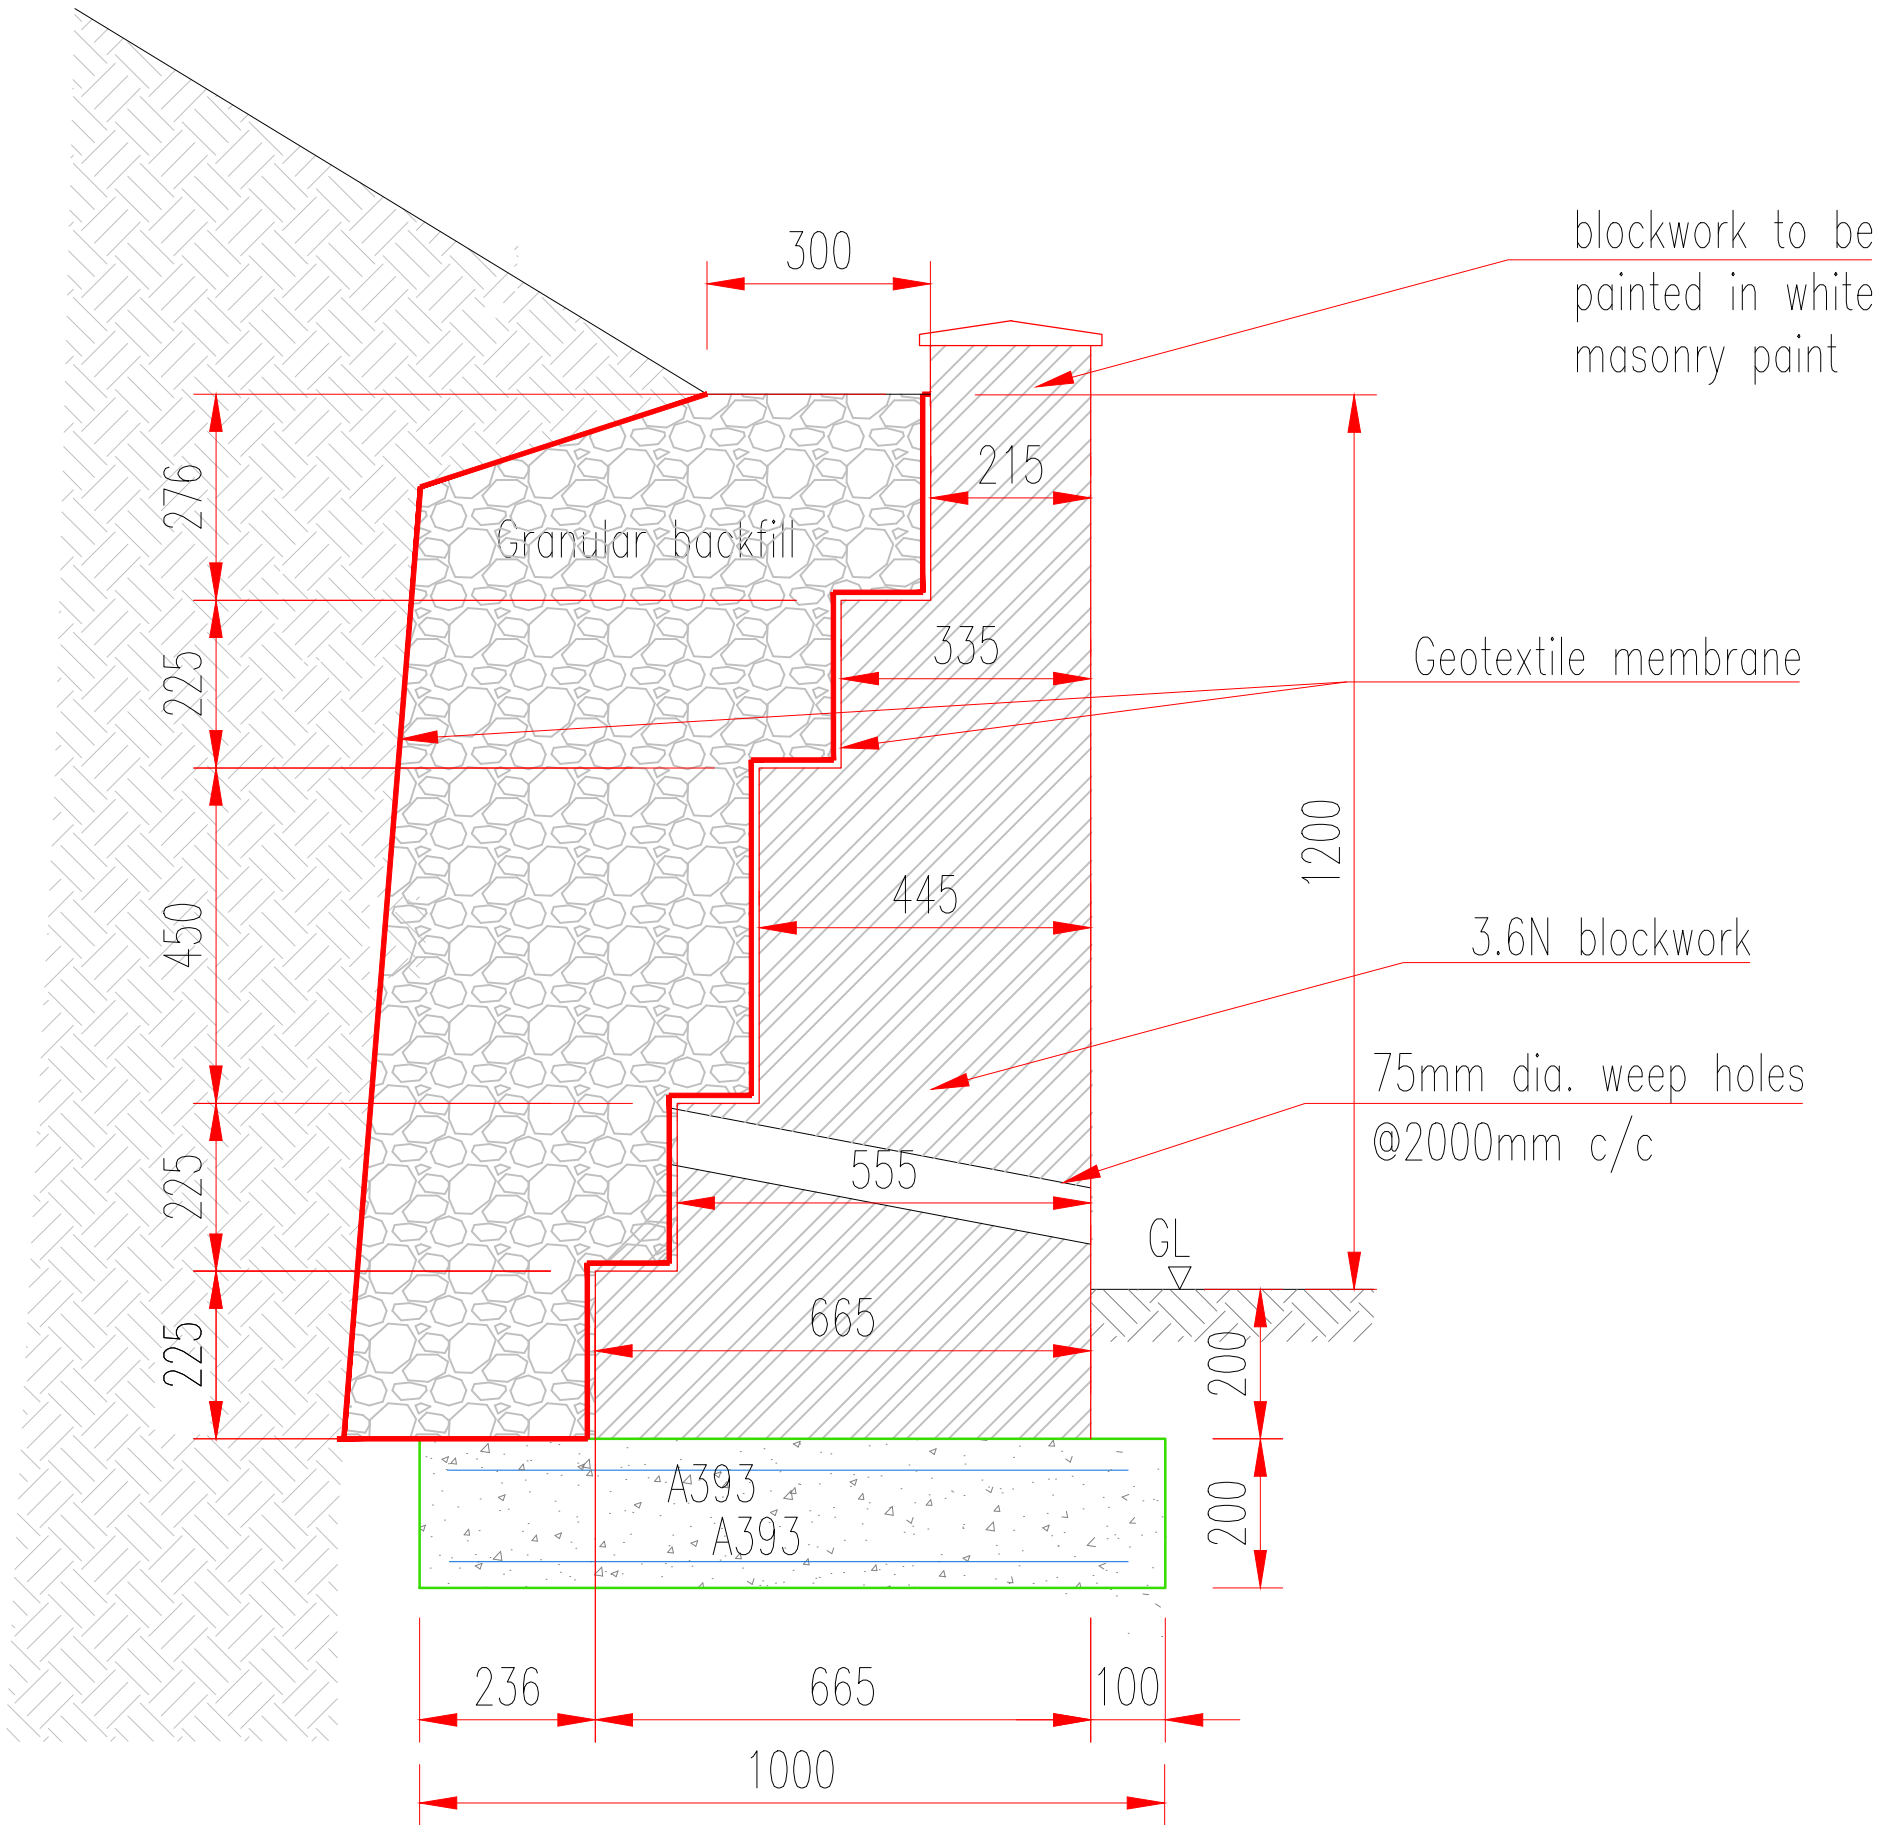

RETAINING WALL B
(Scale 1:20)

Rev No	Date	Revision

This drawing is copyright.
All dimensions to be checked prior to construction or manufacture. Any discrepancy to be reported to the Engineers immediately.
Do not scale this drawing, work to figured dimensions only.

DRAWING ISSUE STATUS		PROJECT : EXTERNAL REMODELLING AT LOS REYES				 AMMRO CONSULTING LIMITED Civil & Structural Engineers No.5 Goldtops, Newport, NP20 4PG. Tel. 01633 255140 Email: mail@ammro.co.uk	
☐ :- DESIGN DEVELOPMENT PRIOR TO TENDER ISSUE ☐ :- TENDER ISSUE ☐ :- DESIGN DEVELOPMENT PRIOR TO CONSTRUCTION ☐ :- CONSTRUCTION ISSUE ☐ :- AS BUILT DRAWING		TITLE : PROPOSED PLANS					
		DATE :JUN 2026	DRAWN : HZ	PROJECT No. :	DRG. No. :	Rev.	
		SCALE : AS SHOWN @ A3	CHECKED :LT	26.2026	04	-	