


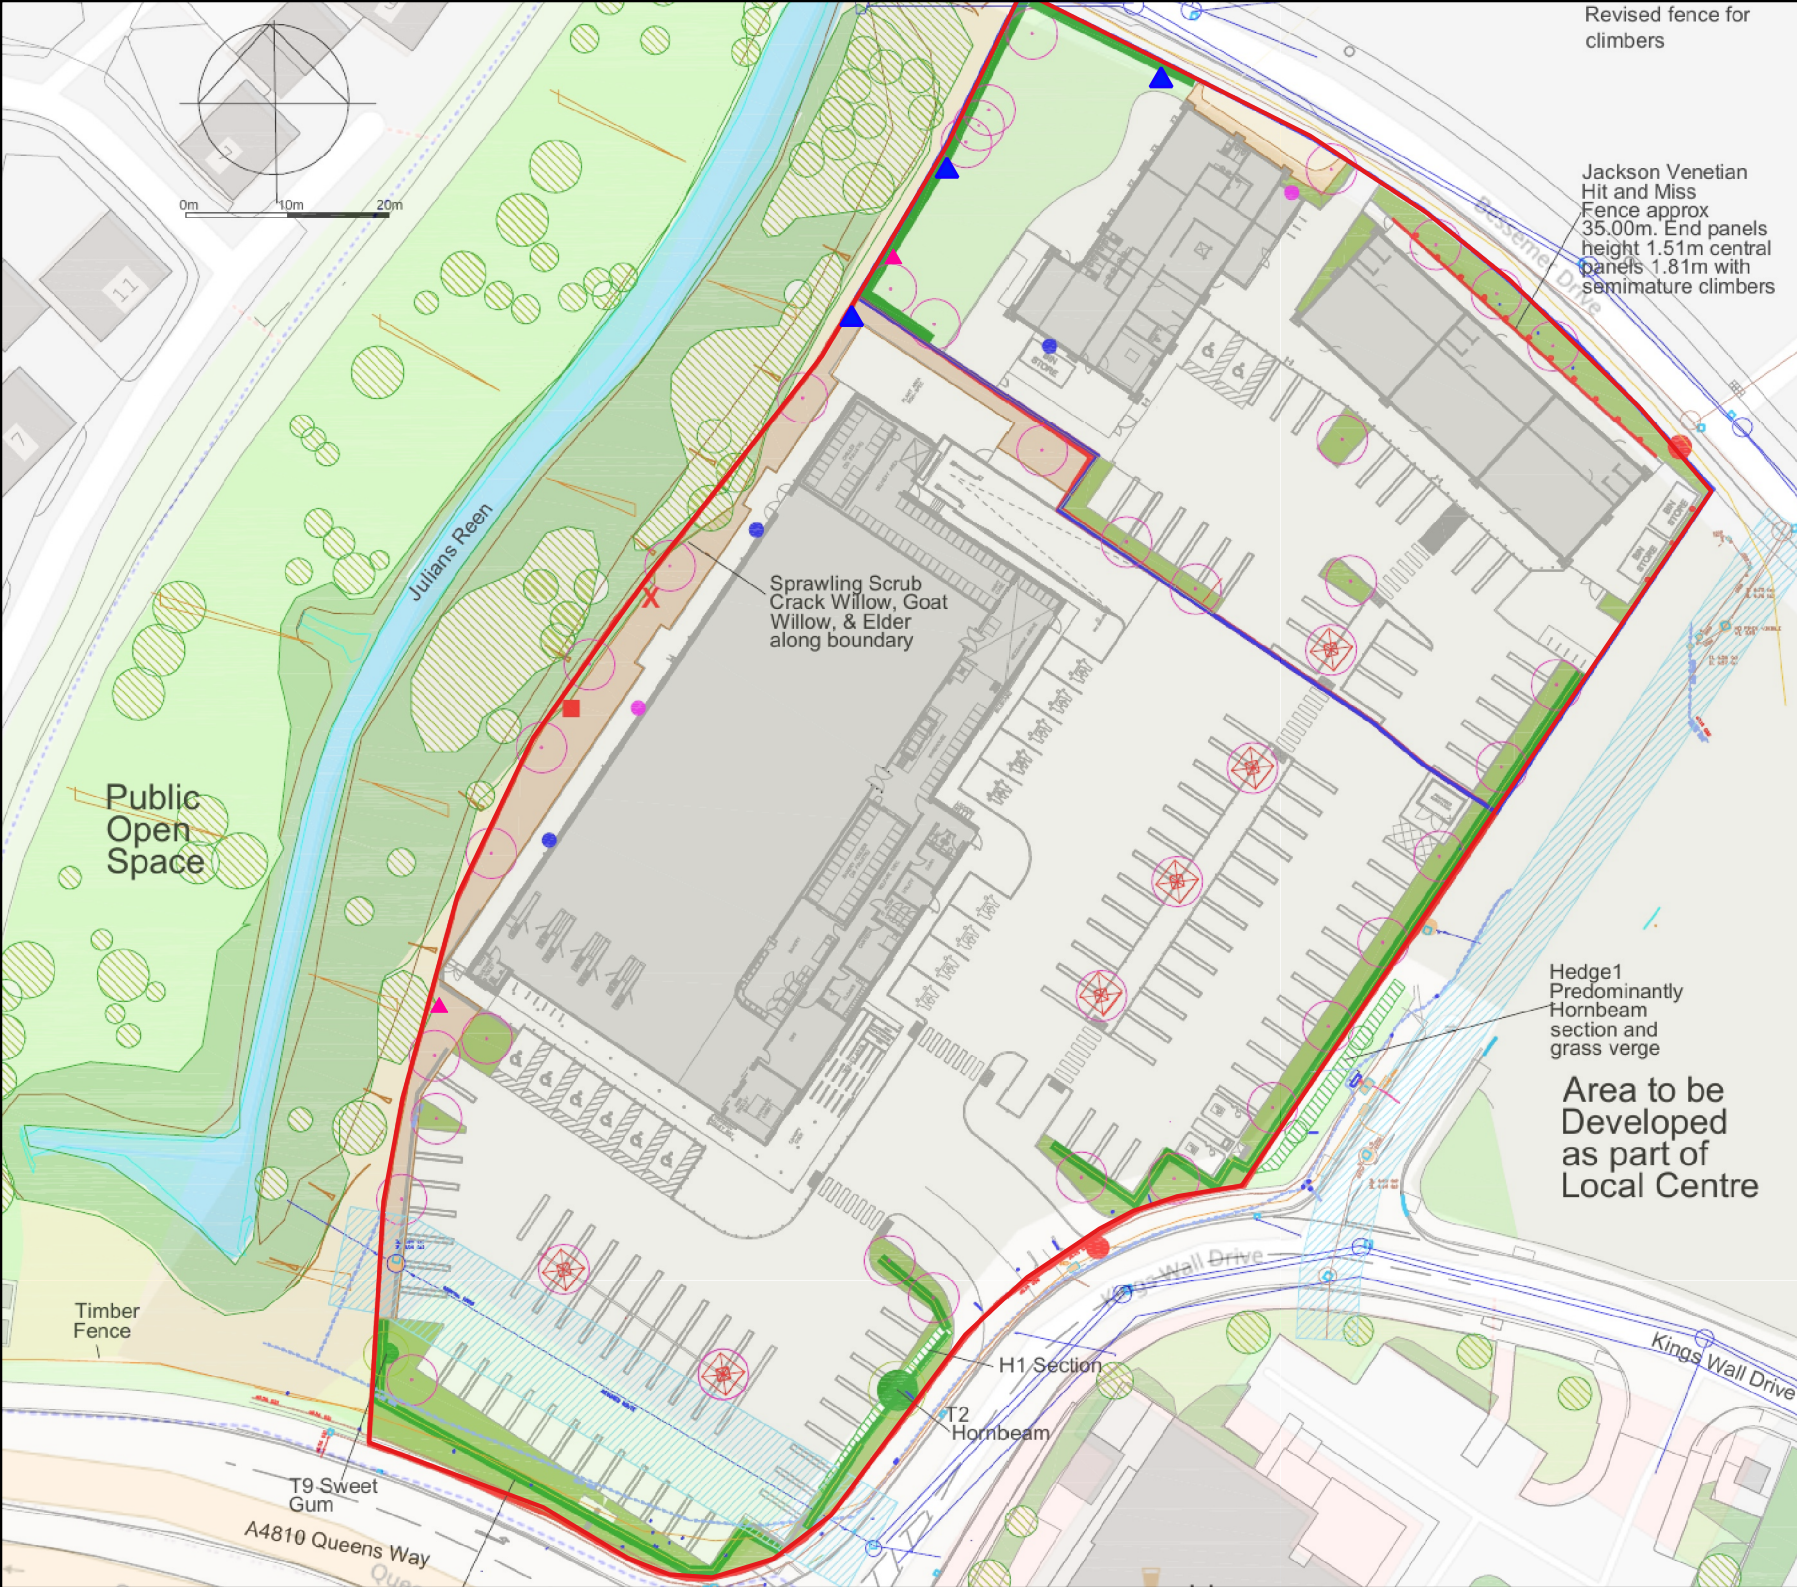

BIODIVERSE
CONSULTING

Key

- Site Boundary
- ▲ Bat boxes (attached to timber beam approximately 3m high)
- ▲ Bird Boxes (attached to timber beam approximately 3m high)

Figure Name: Bat and Bird Boxes locations
 Project Name: Lidl Glan Llyn
 Project Reference: BioC23-272
 Date: 27/08/2025
 Author: EC

Image reproduced from Google Satellite

0 10 20 m

