



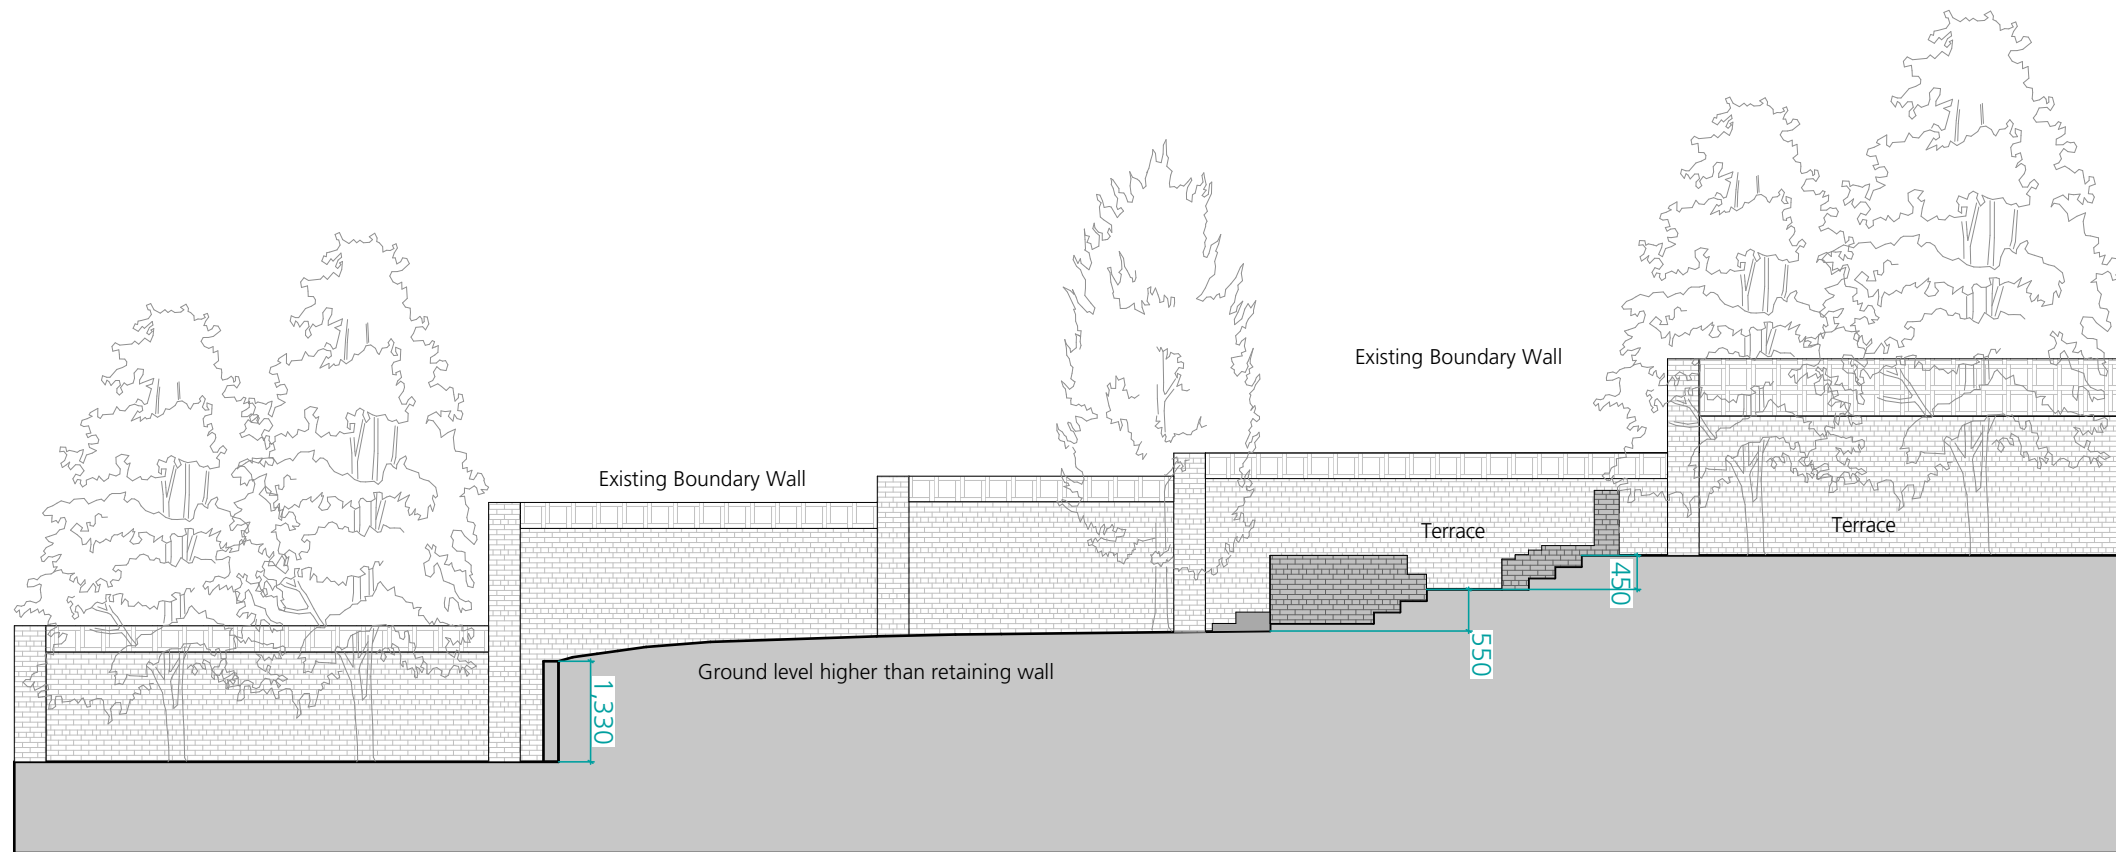

Existing Section

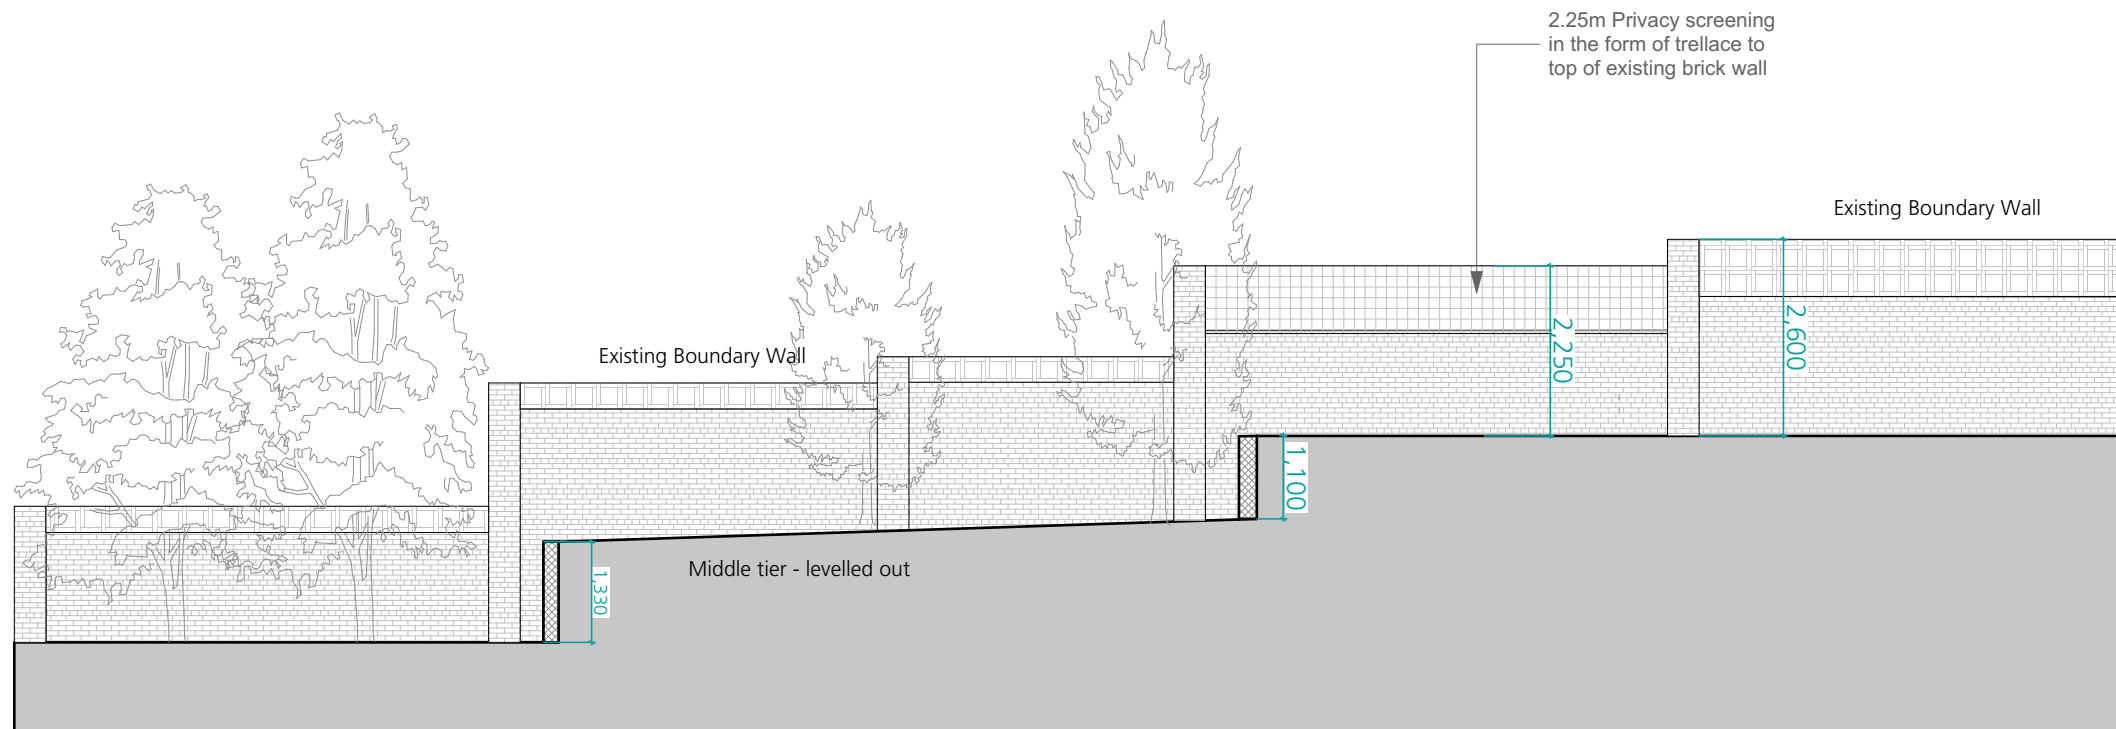

Proposed Section

Job Title		
35 Waterloo Rd, Newport, NP20 4FP		
Drawing Name		
Existing and Proposed Sections		
Drawing Status		
Planning Drawings		
Scale	Drawn by	Date
1:100	LN	June 2026
Job No	Dwg No.	Rev.
245	202	A