



EXISTING

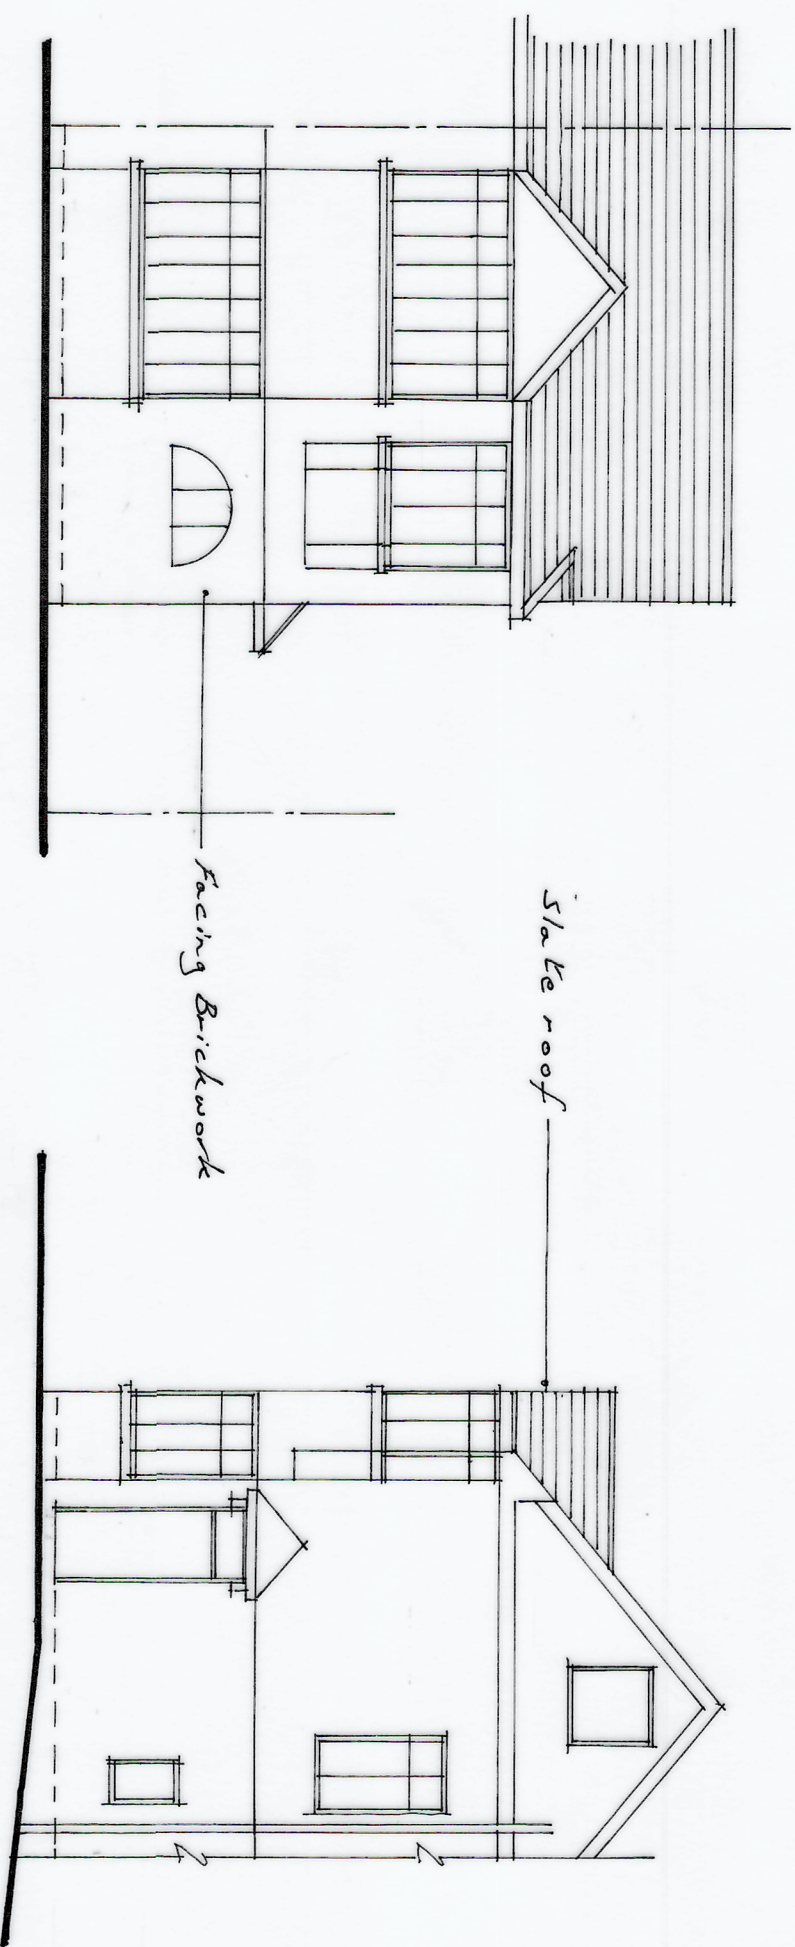

FRONT ELEVATION

SIDE ELEVATION

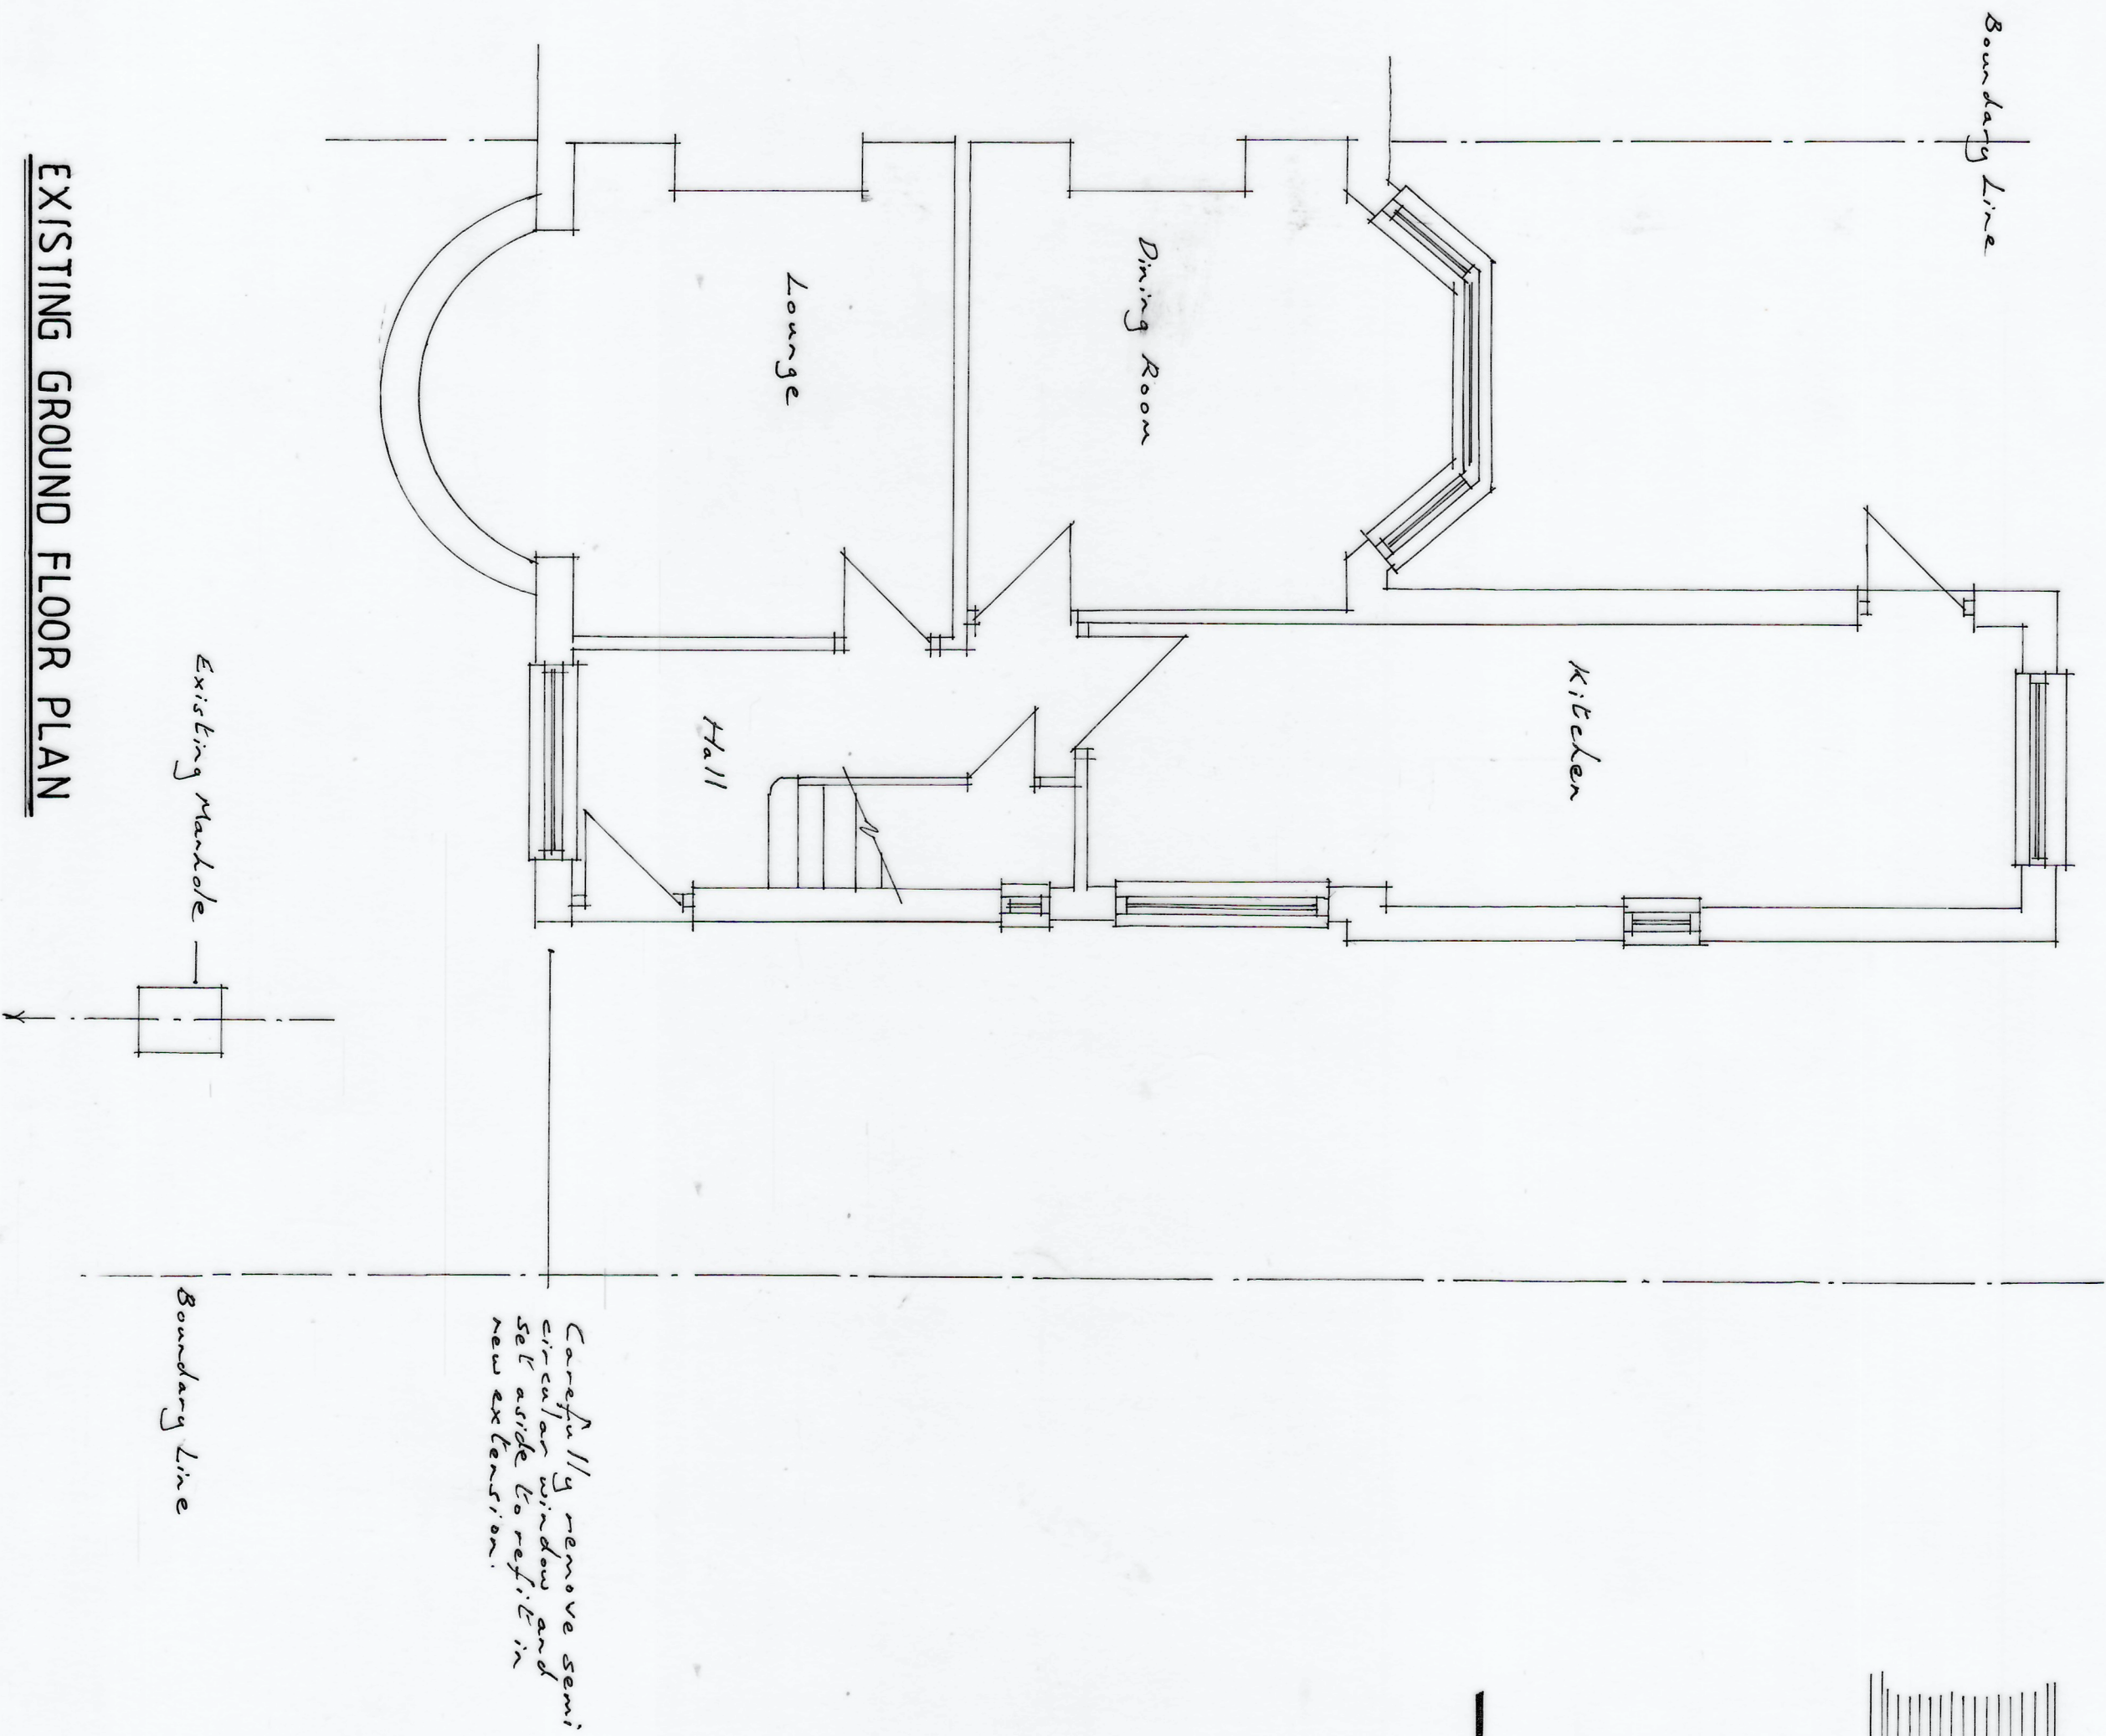

EXISTING GROUND FLOOR PLAN

PROJECT

PROPOSED SINGLE STOREY EXTENSION TO 106, CAE PERLLAN ROAD, NEWPORT, NP20 3FT

SCALES = 1:50, 1:100 @ A2