




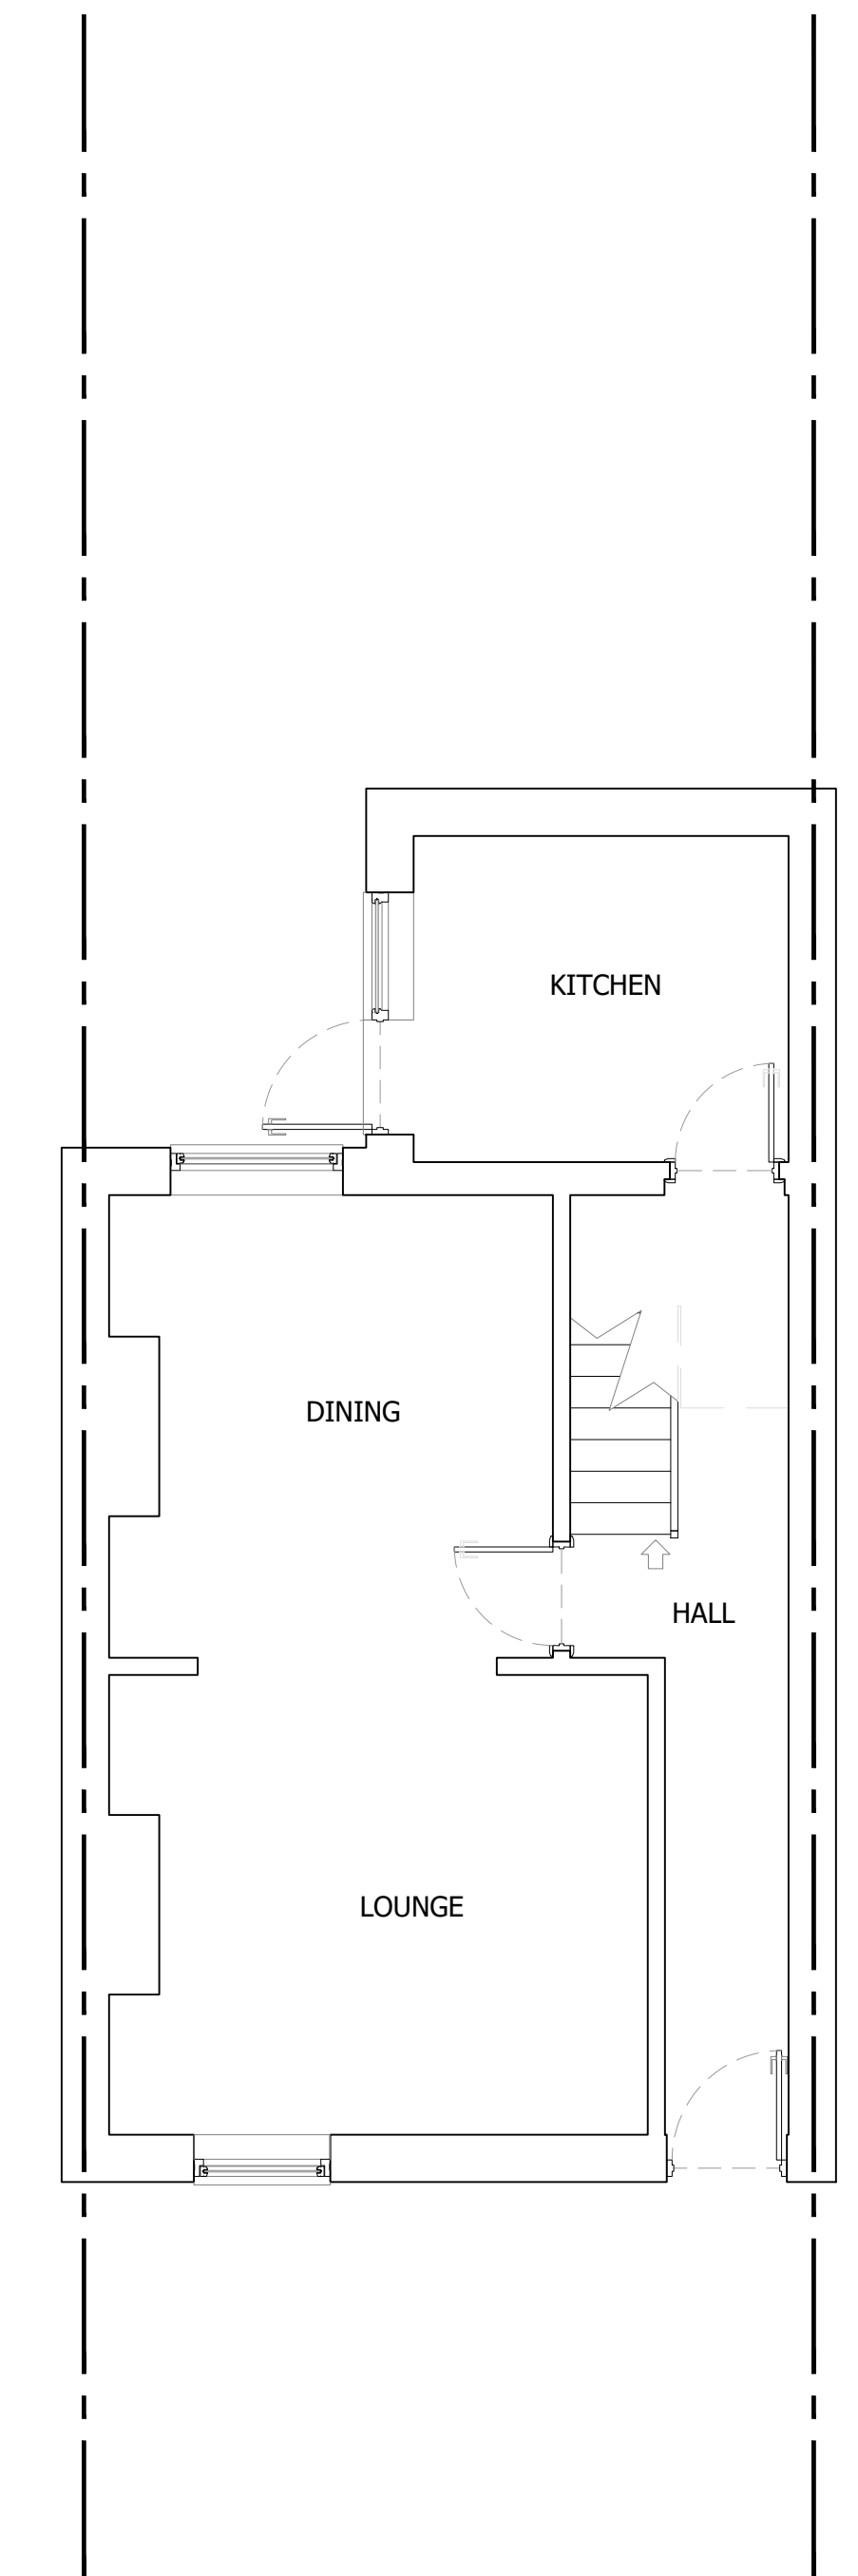


EXISTING GROUND FLOOR

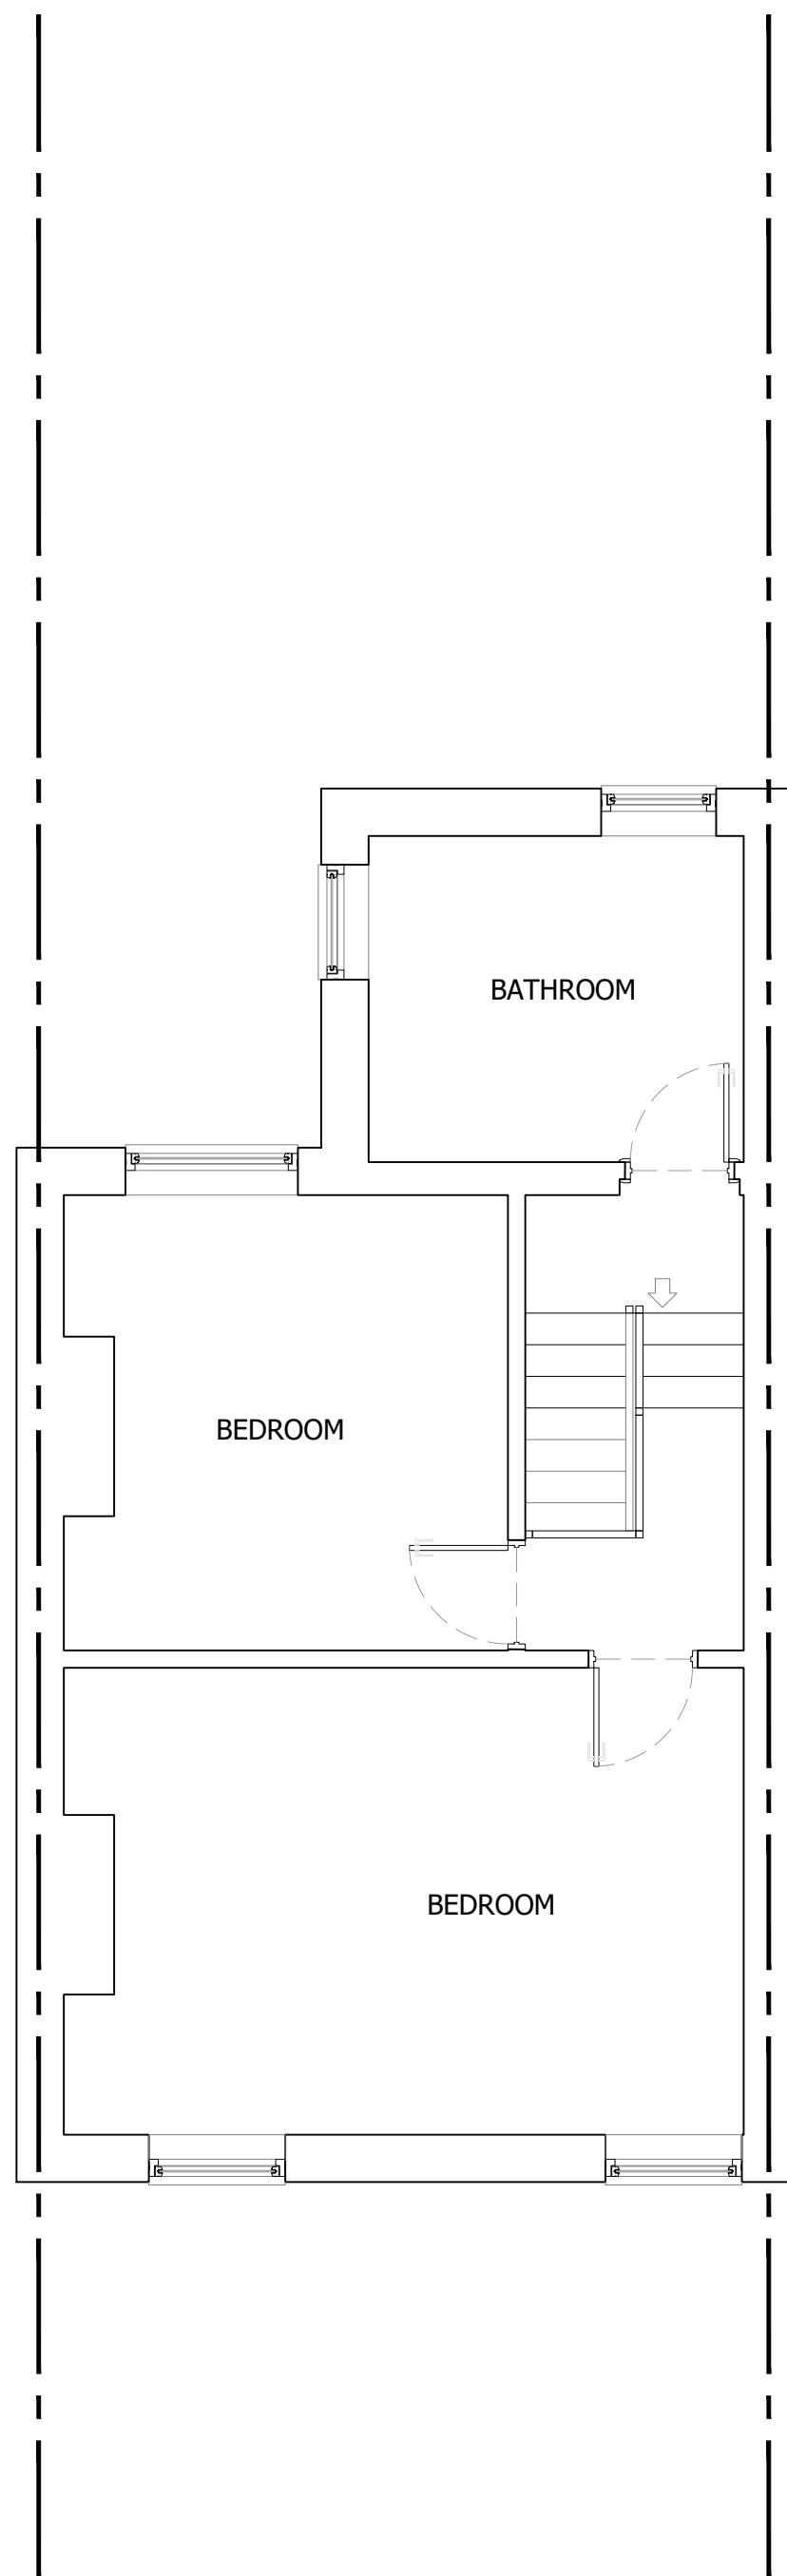

EXISTING FIRST FLOOR

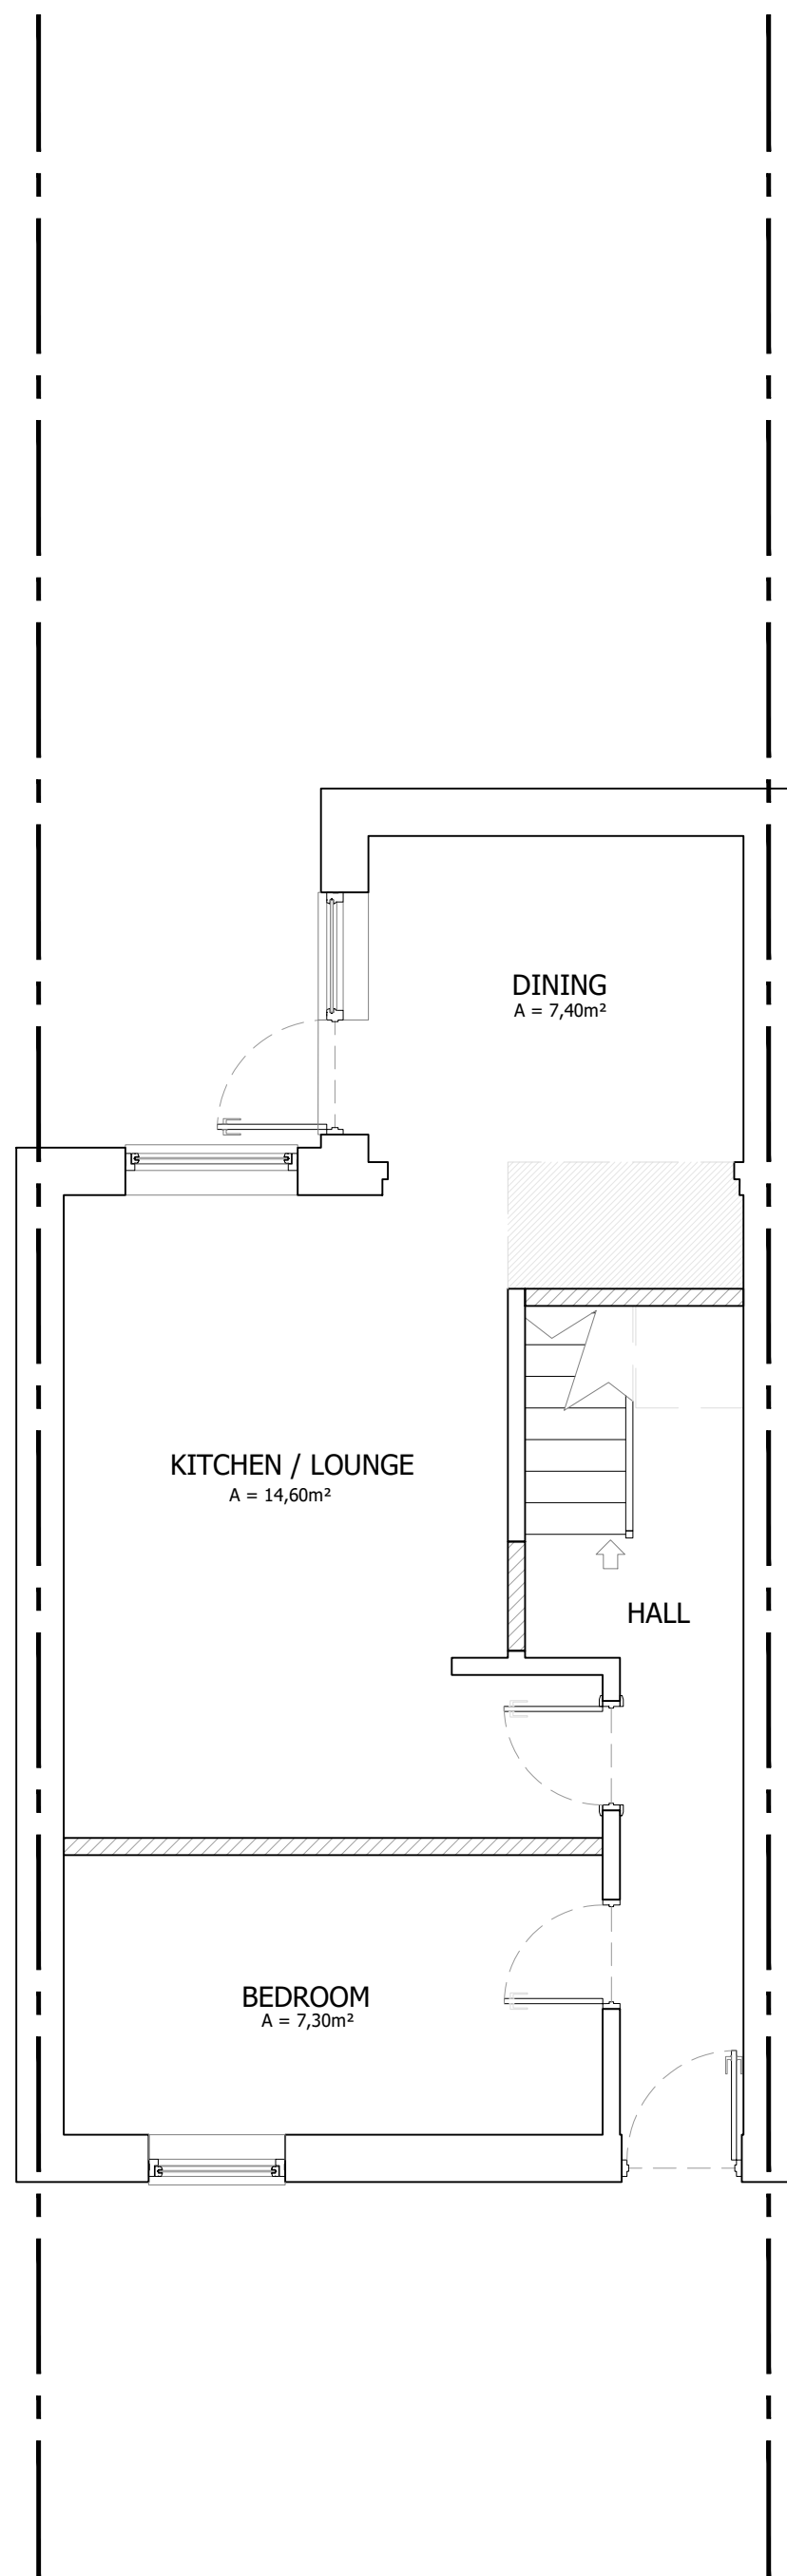


PROPOSED GROUND FLOOR

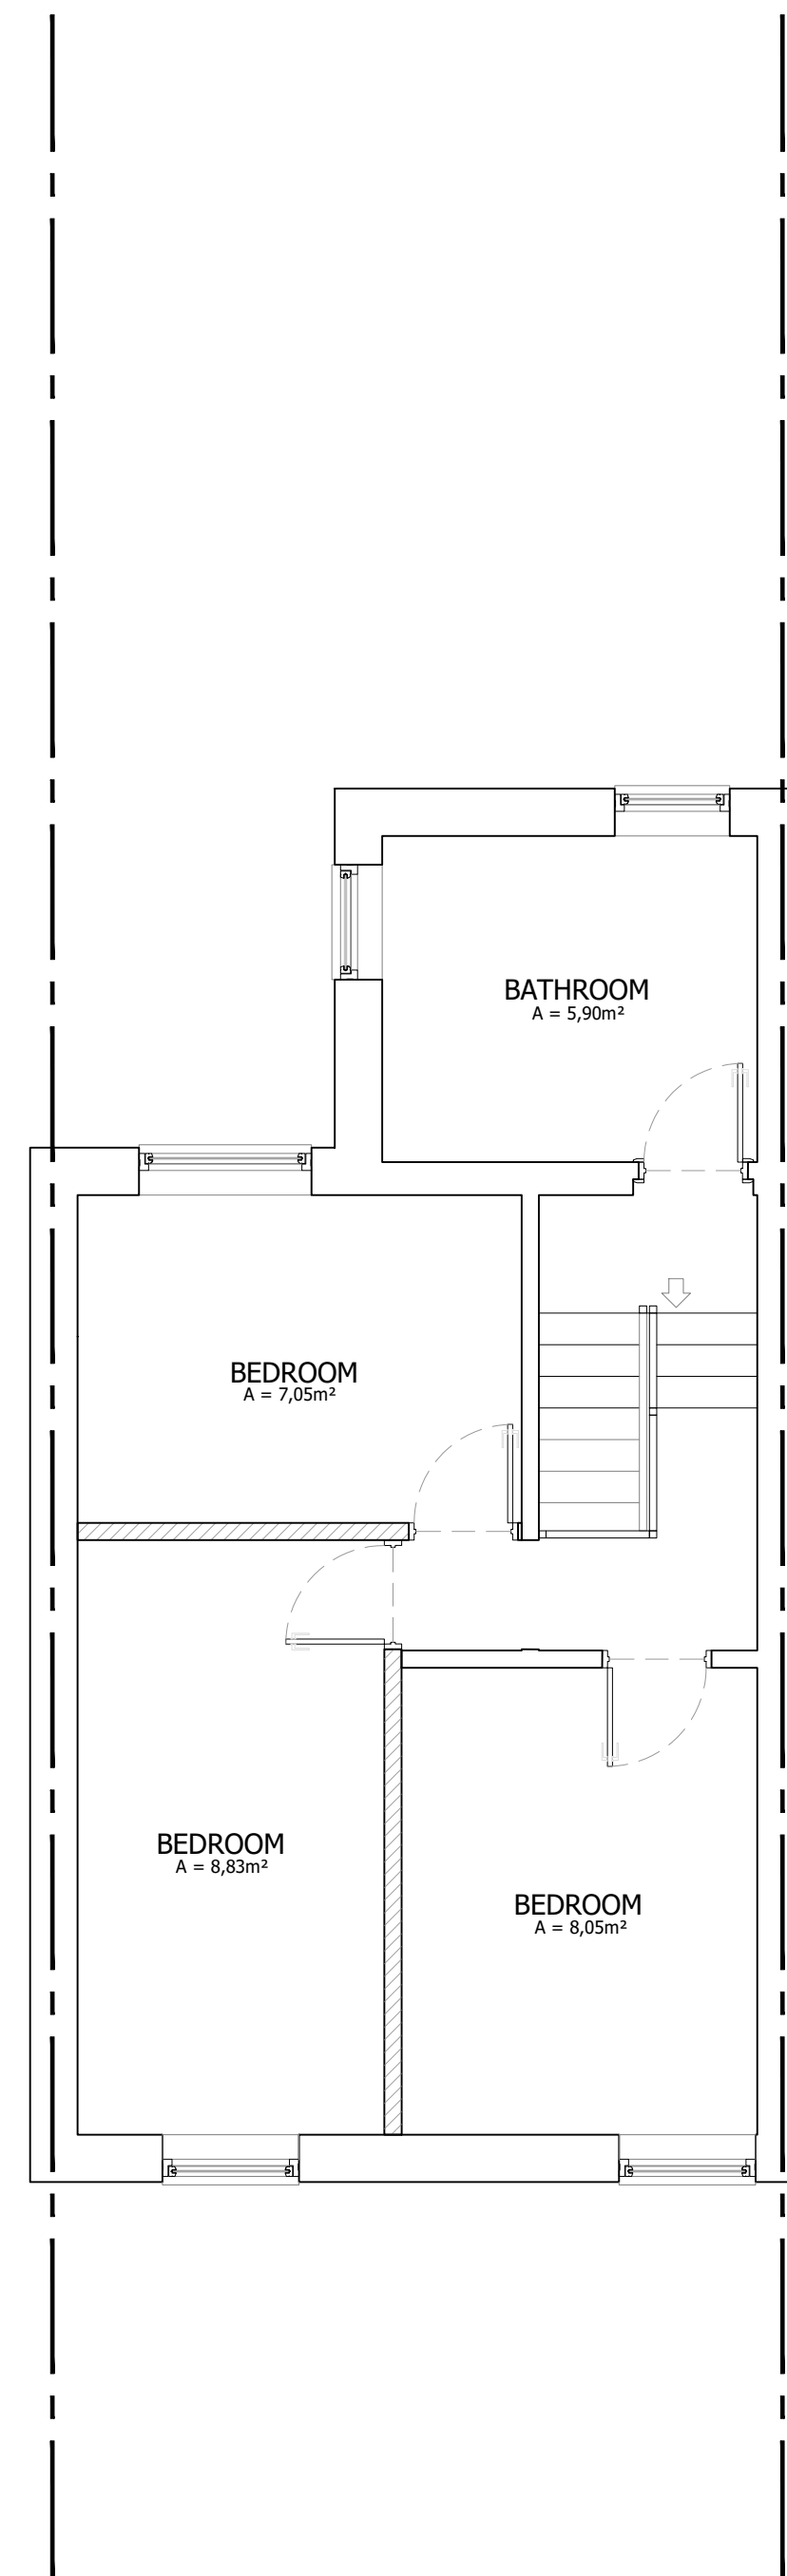

PROPOSED FIRST FLOOR




LOCATION PLAN

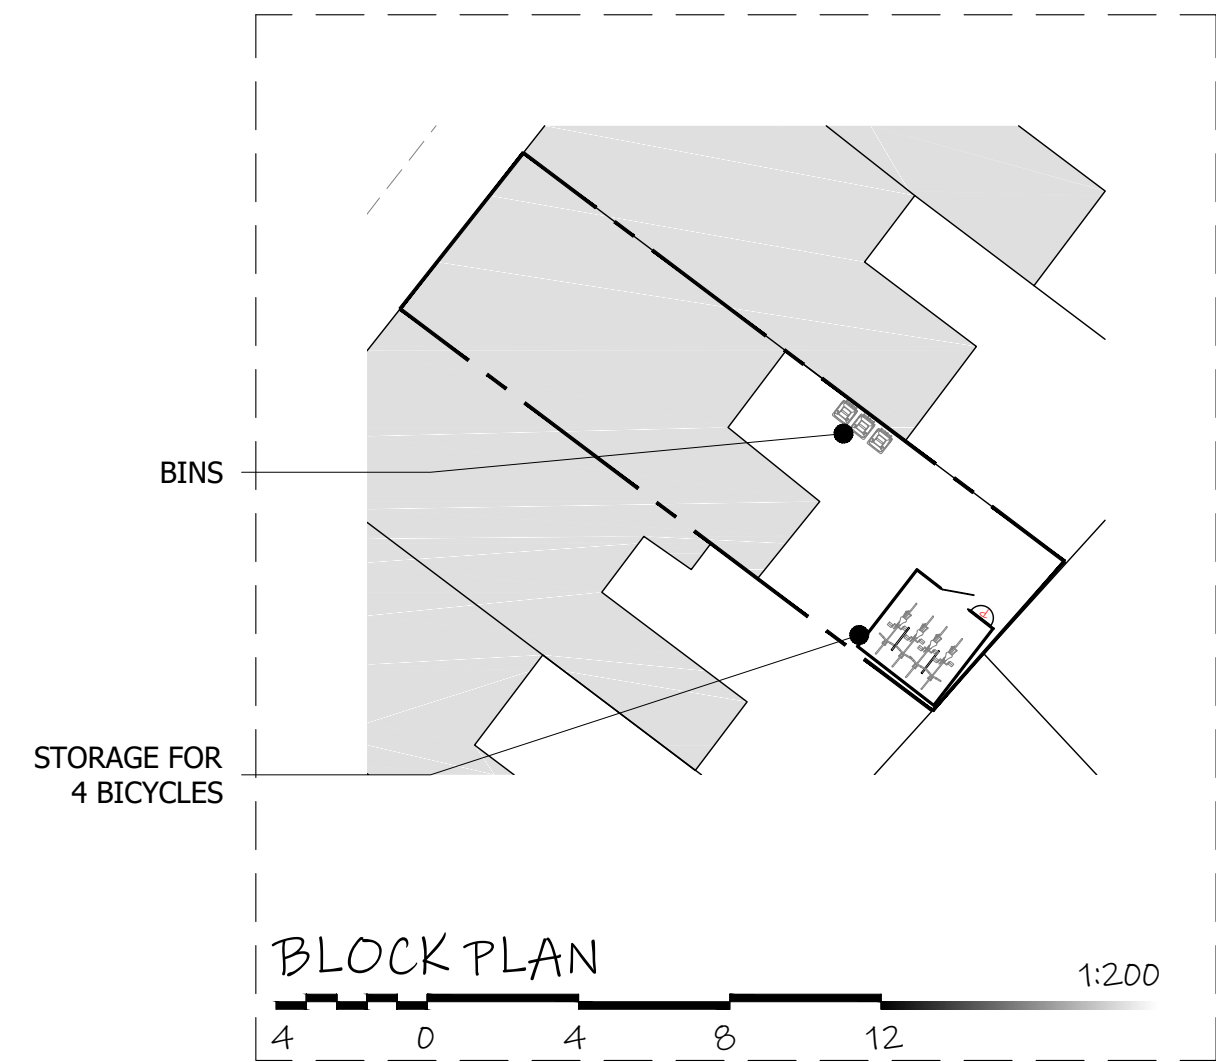

Block Plan

Drawings to be read in conjunction with Engineer Specifications and Details.

For any structural steelwork details please refer to structural engineer drawings and calculations.

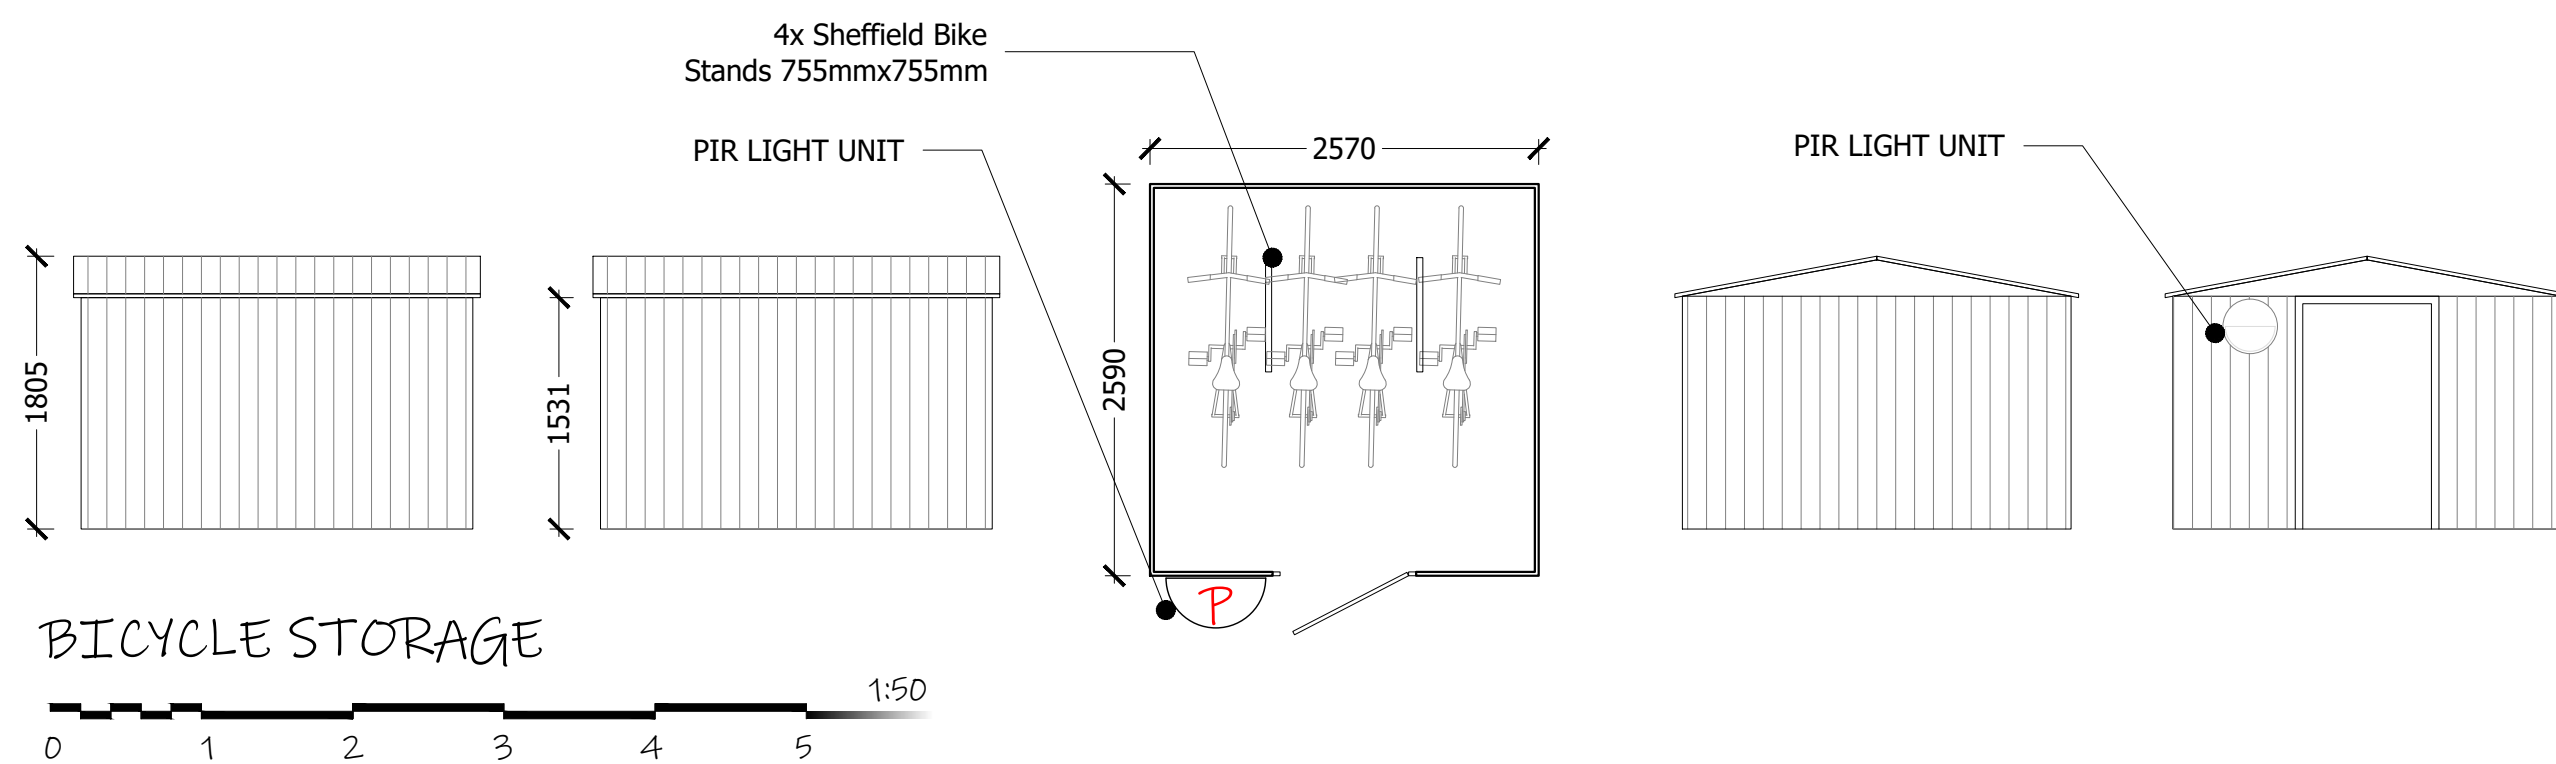

BICYCLE STORAGE

LRJ PLANNING.
http://lrjplanning.co.uk/
+447984 145 955
info@lrjplanning.co.uk
Newport, NP20 5AB, U. K.



TITLE:

PLANNING
EXISTING + PROPOSED
PLANS

25 St Edward Street
Newport, NP20 4GG

DRAWN: AAV DATE 20/06/2026

SCALES: A1 REVISION

DRG No. TRD-222605 - A1/01

Drawings by

