



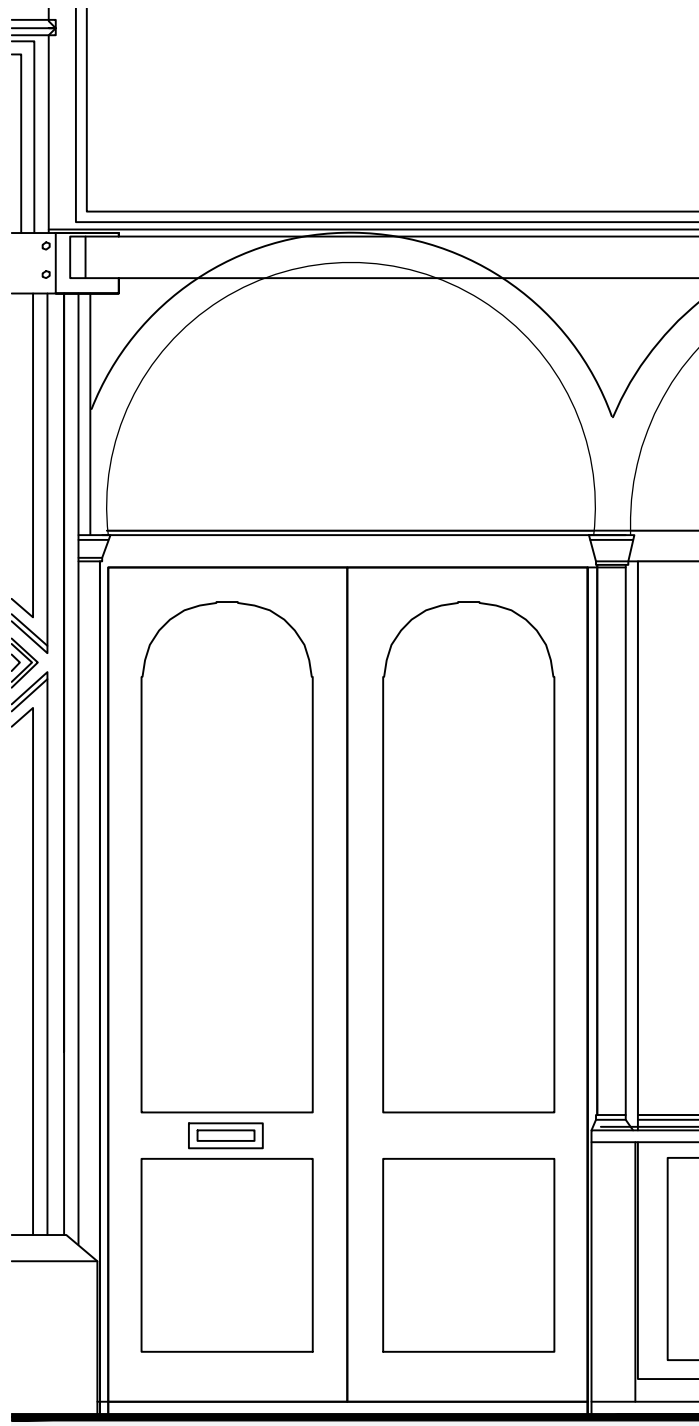


Existing ED1 Elevation

1:20

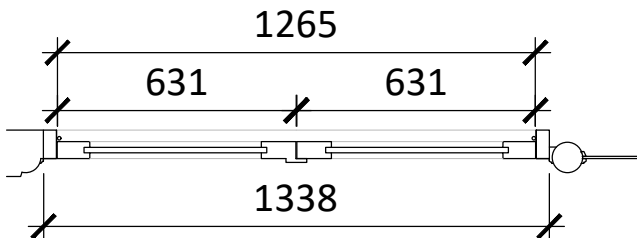


Existing ED1 Plan

1:20

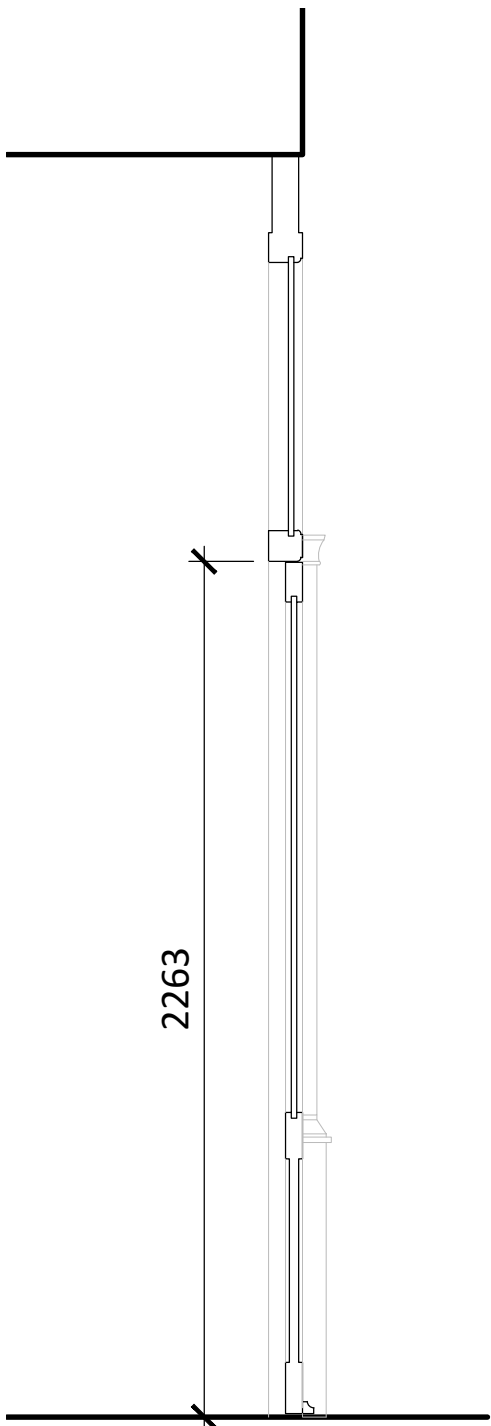


Existing ED1 Section

1:20

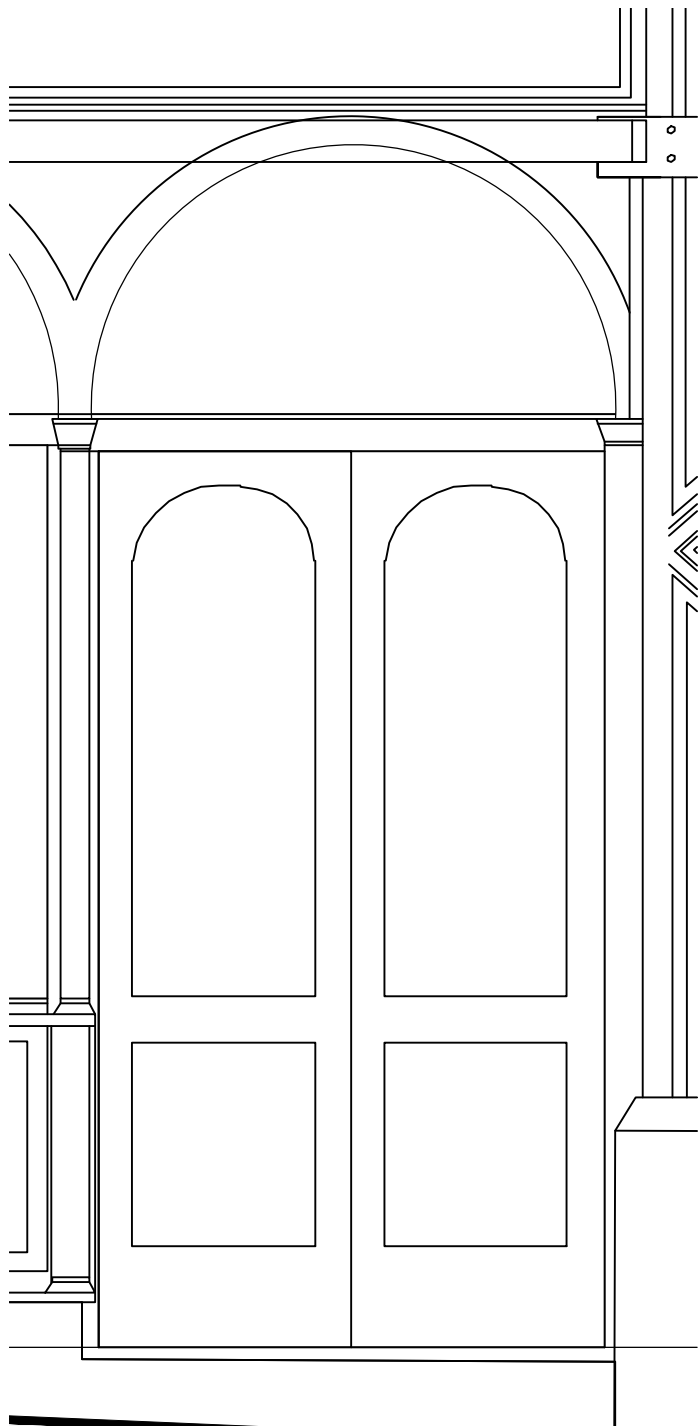


Existing ED2 Elevation

1:20

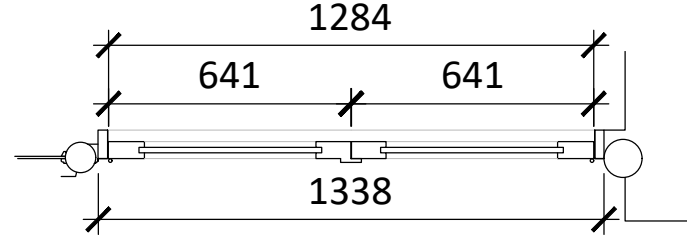


Existing ED2 Plan

1:20

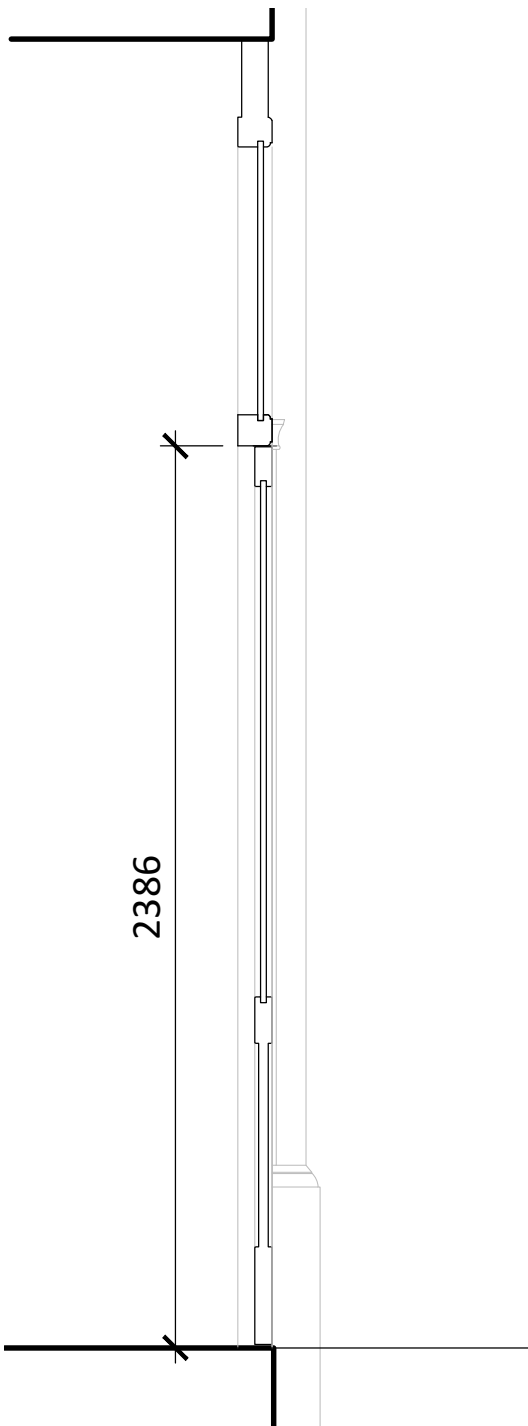


Existing ED2 Section

1:20

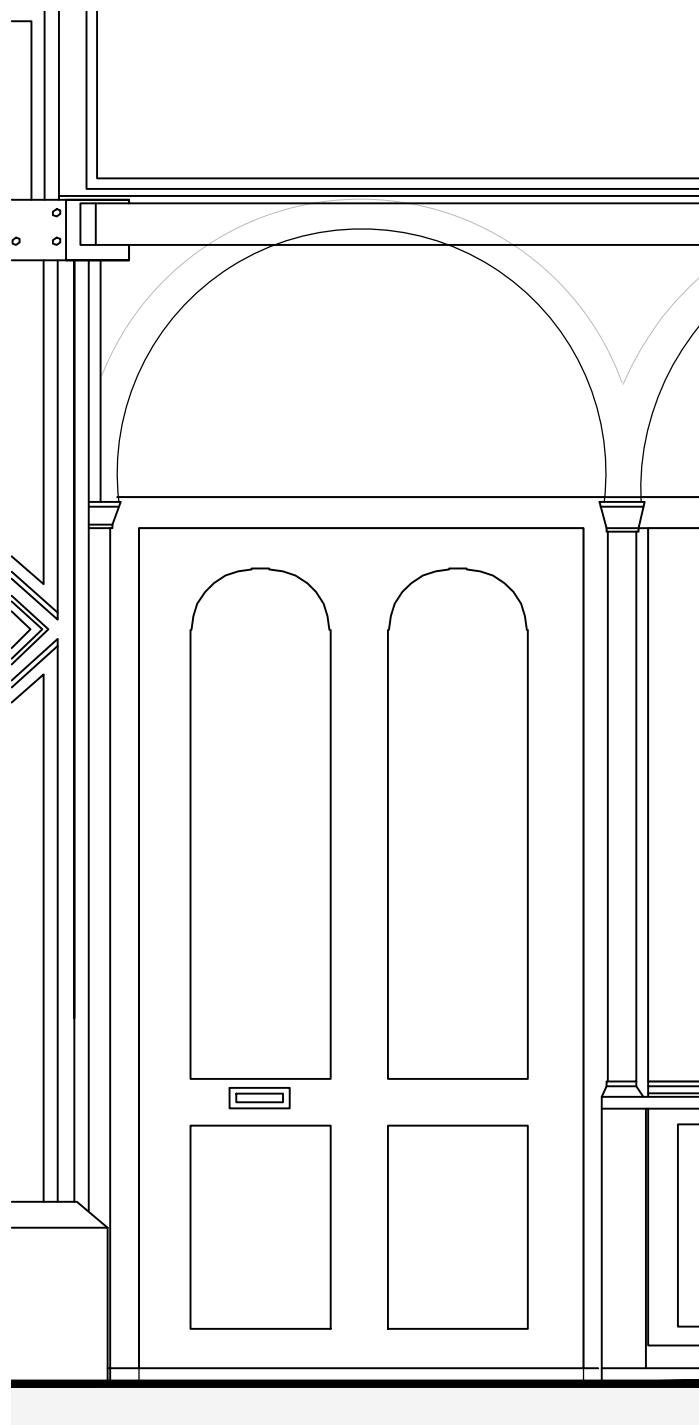


Proposed ED1 Elevation

1:20

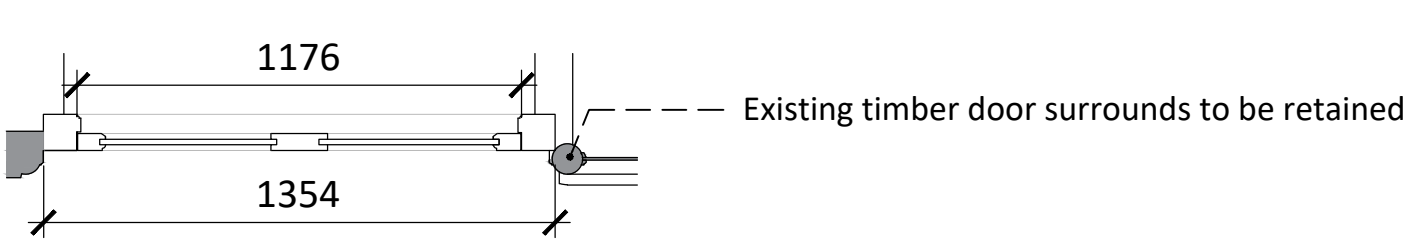


Proposed ED1 Plan

1:20

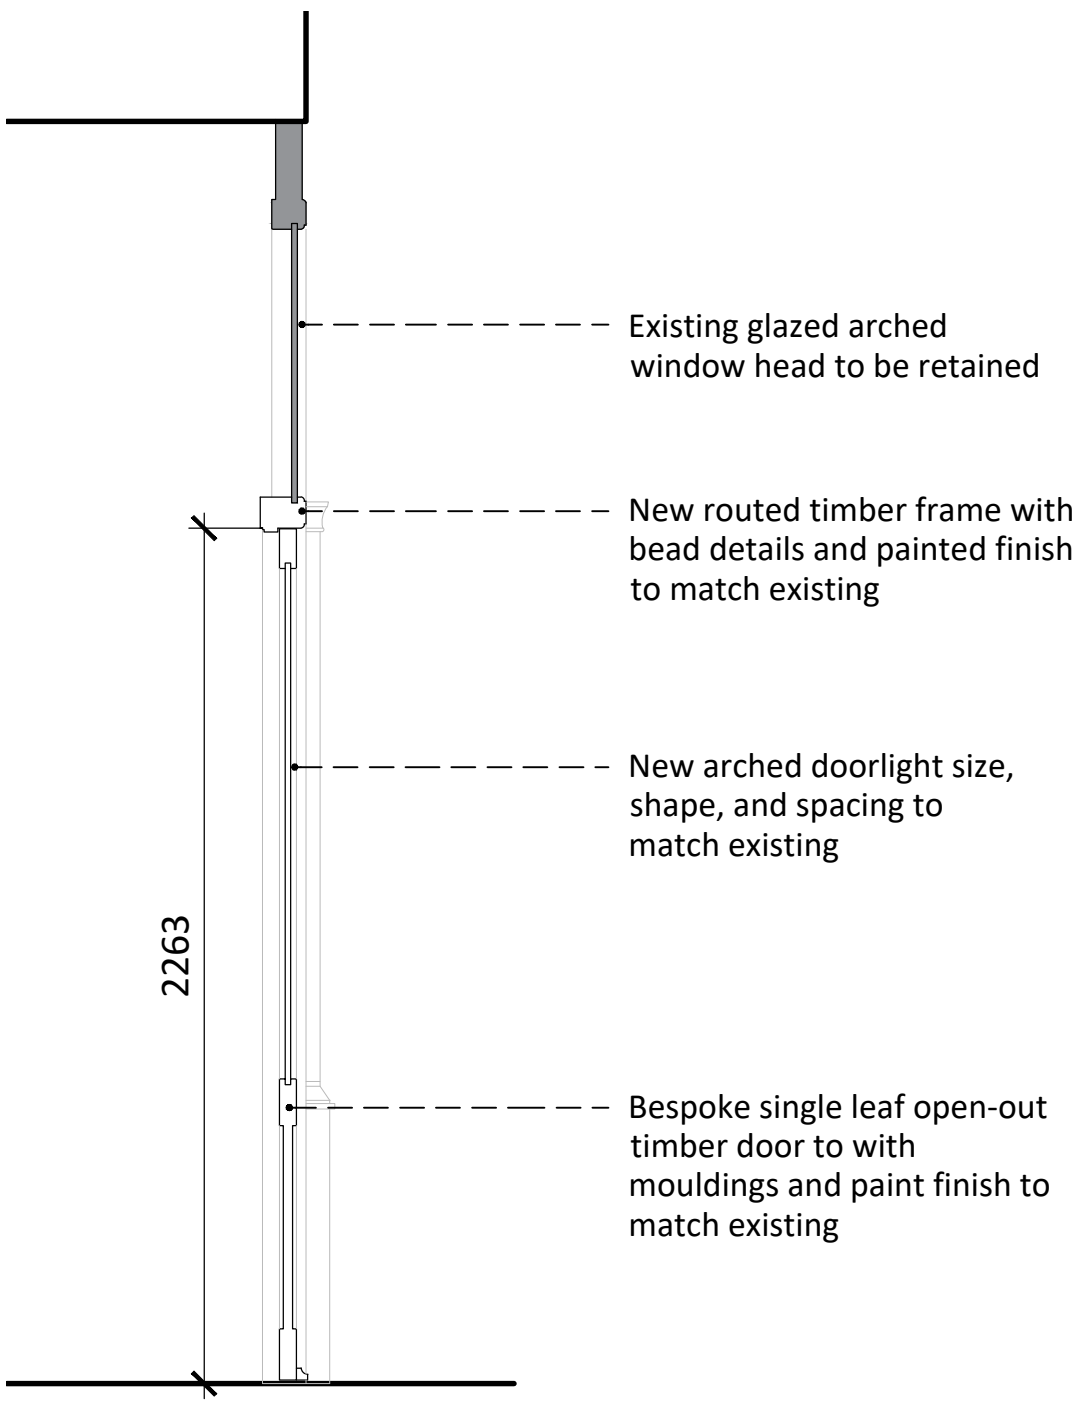


Proposed ED1 Section

1:20

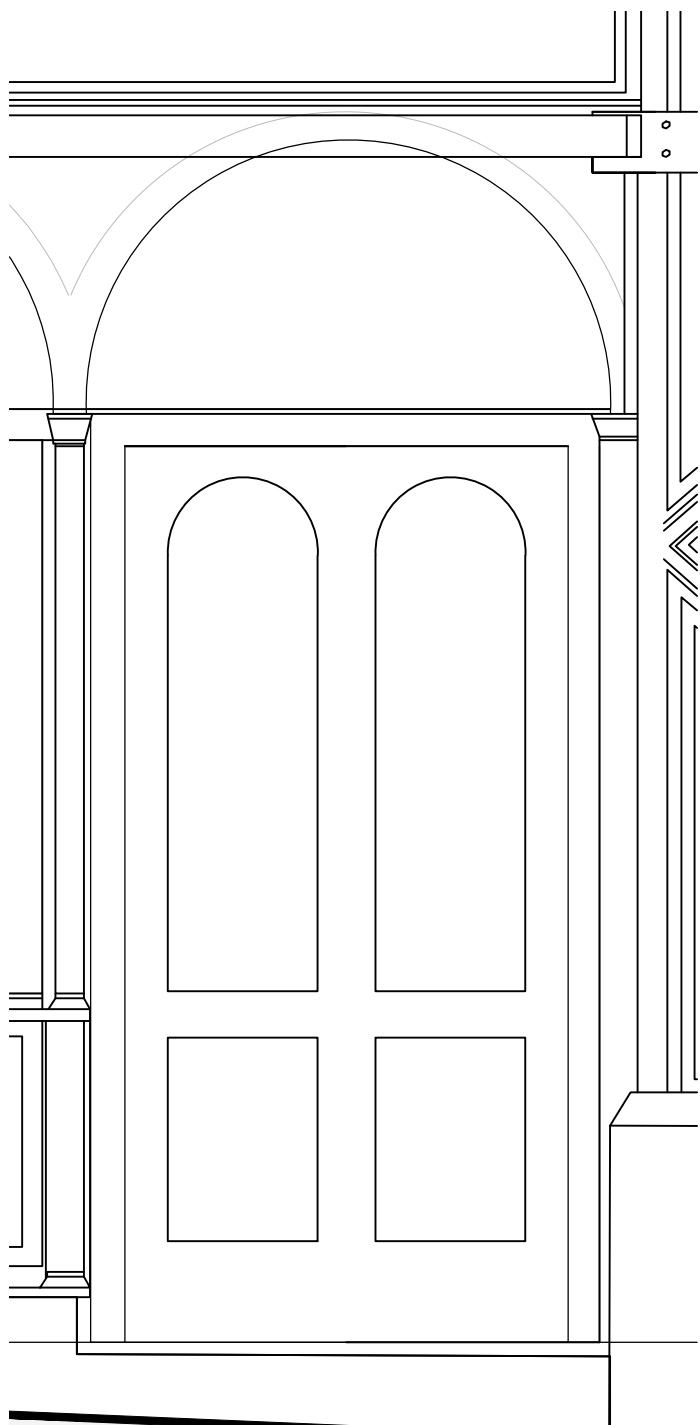


Proposed ED2 Elevation

1:20

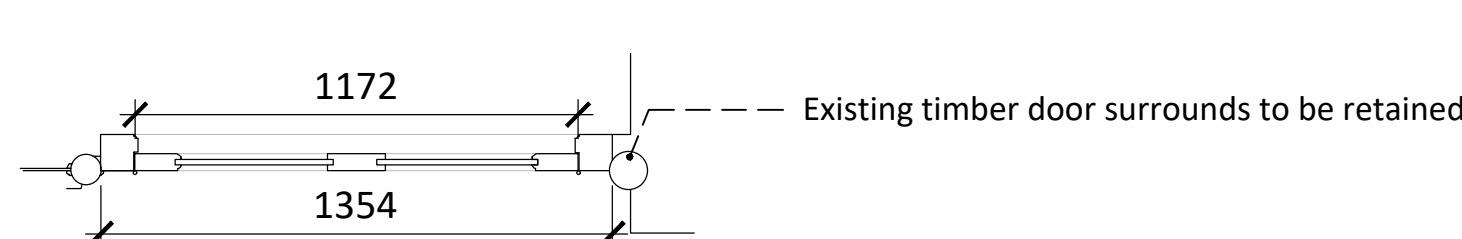

Proposed ED2 Plan

1:20

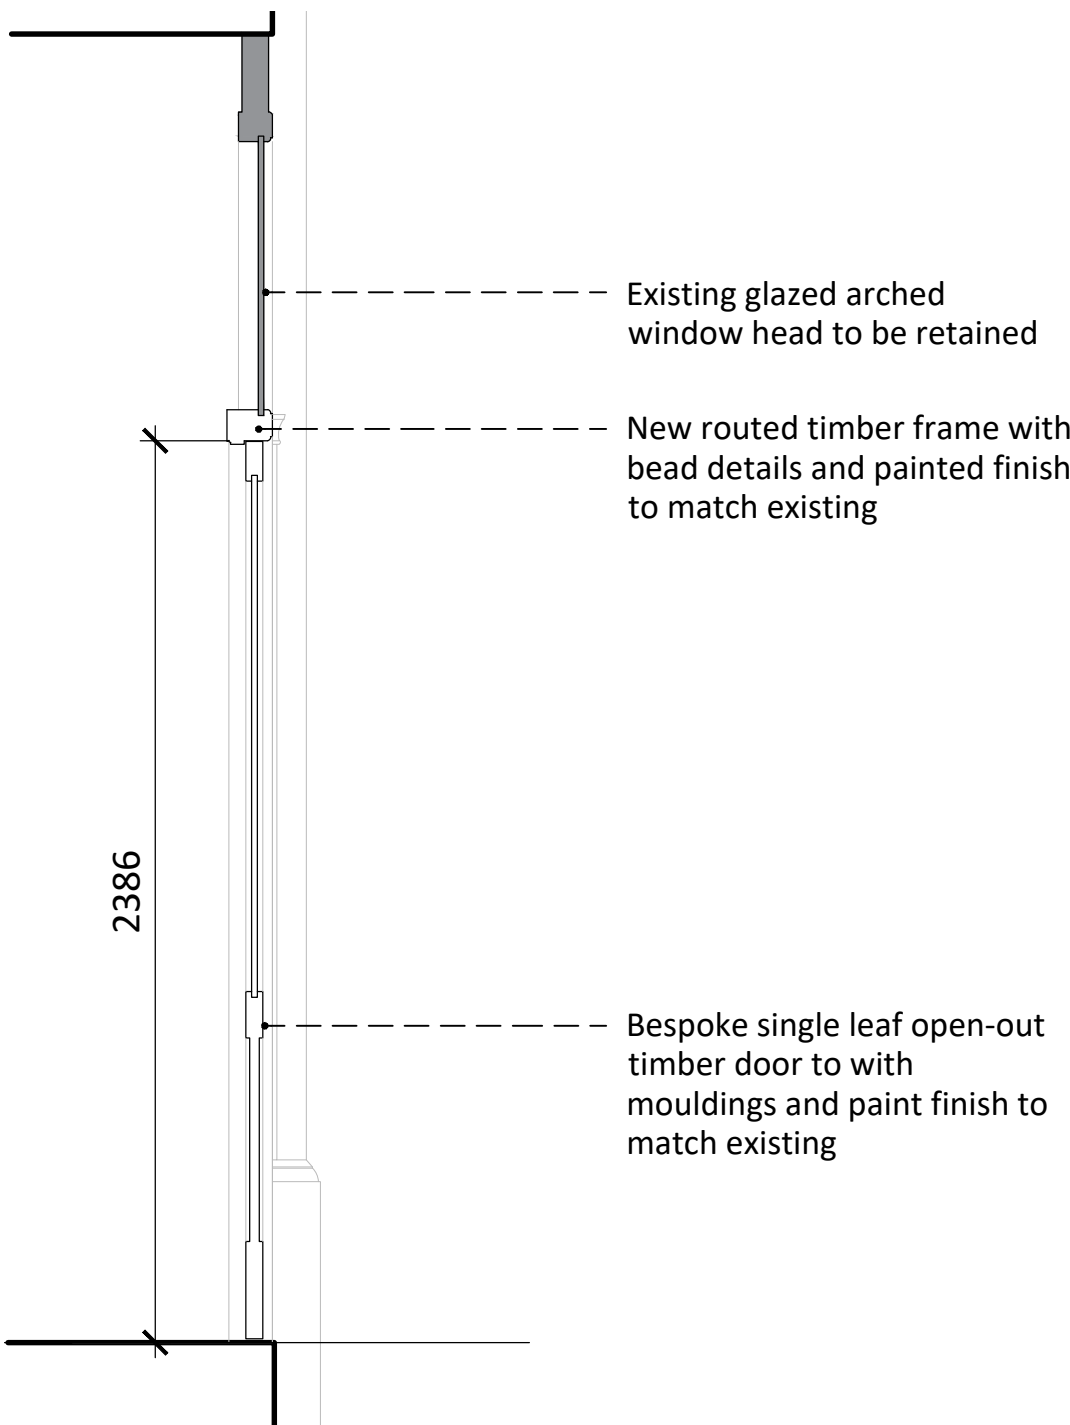

Proposed ED2 Section

1:20

DOOR NOTES:

All new doors to be installed within existing structural openings. No alterations to the existing timber facade, surrounds, or framing structure.

ED1: Existing double-leaf, open-in door to be replaced with a single-leaf, open-out door.


ED2: Existing double-leaf, open-out door to be replaced with a single-leaf, open-out door.

Replacement door panels to replicate the existing historic design, proportions, timber moulding details, and panel arrangements.

Door frames and panels to be paint coated to match existing.

No modern letterboxes, or other prominent modern features to be visible on the external elevations. All original-style ironmongery to be replicated where possible.


NOTES:
FIGURED DIMENSIONS TO BE TAKEN IN PREFERENCE TO SCALED DIMENSIONS.
ALL DIMENSIONS TO BE CHECKED ON SITE.

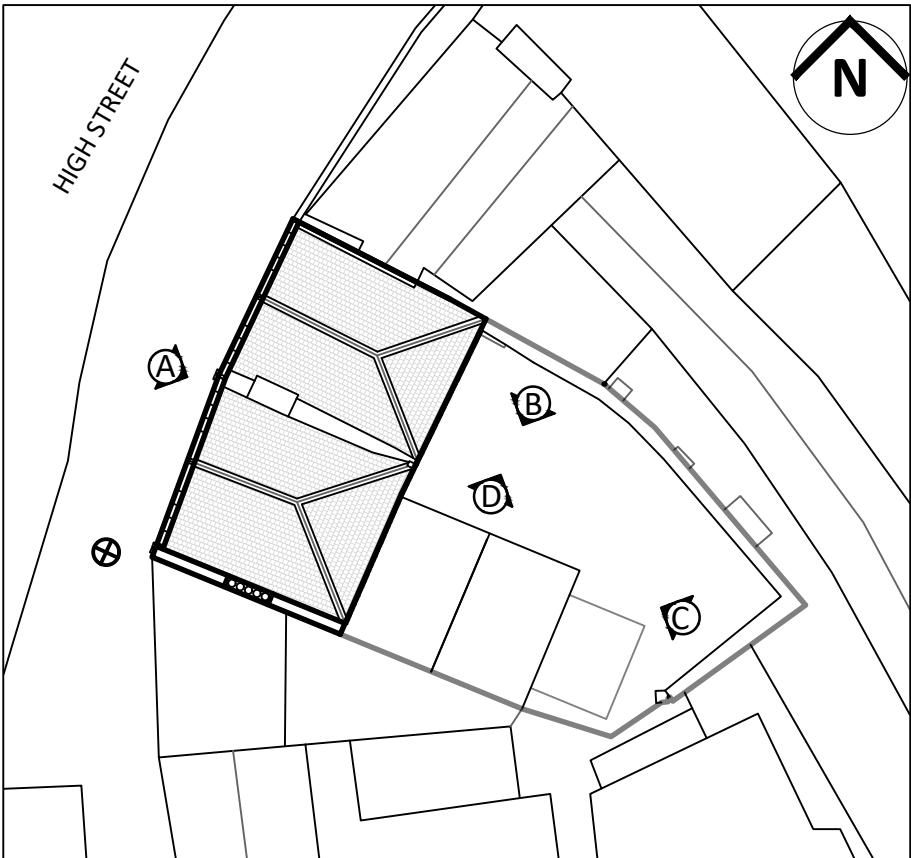

ED1 PHOTOGRAPH



ED2 PHOTOGRAPH

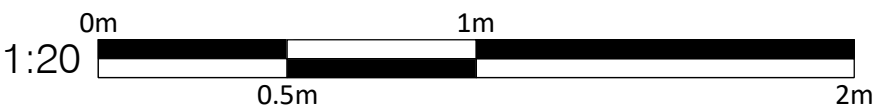

A	16.07.2026	Heritage Window & Door Issue
Revision:	Date:	Description:
GRAHAM SIBBALD Chartered Surveyors and Property Consultants 233 St Vincent Street, Glasgow G2 5TY Telephone 0141 332 1194 Fax 0141 332 3914 Website: www.g-s.co.uk Email: architecture@g-s.co.uk		
Client	Music Venue Properties	
Project	Le Pub Internal Renovation	
Address	14 High St Newport NP20 1FW	
Drawing Title	Existing & Proposed Door Details	
Department No. MAN	Drg No. L(32)001	Revision A
Aims. No. 2025\09\0002	Drawing Status Planning	Sheet Size 1:20 @ A1
Drawn By JF	Checked By CL	Date 16.07.2026
PREPARED BY GRAHAM + SIBBALD PROPERTY CONSULTANTS LTD		