


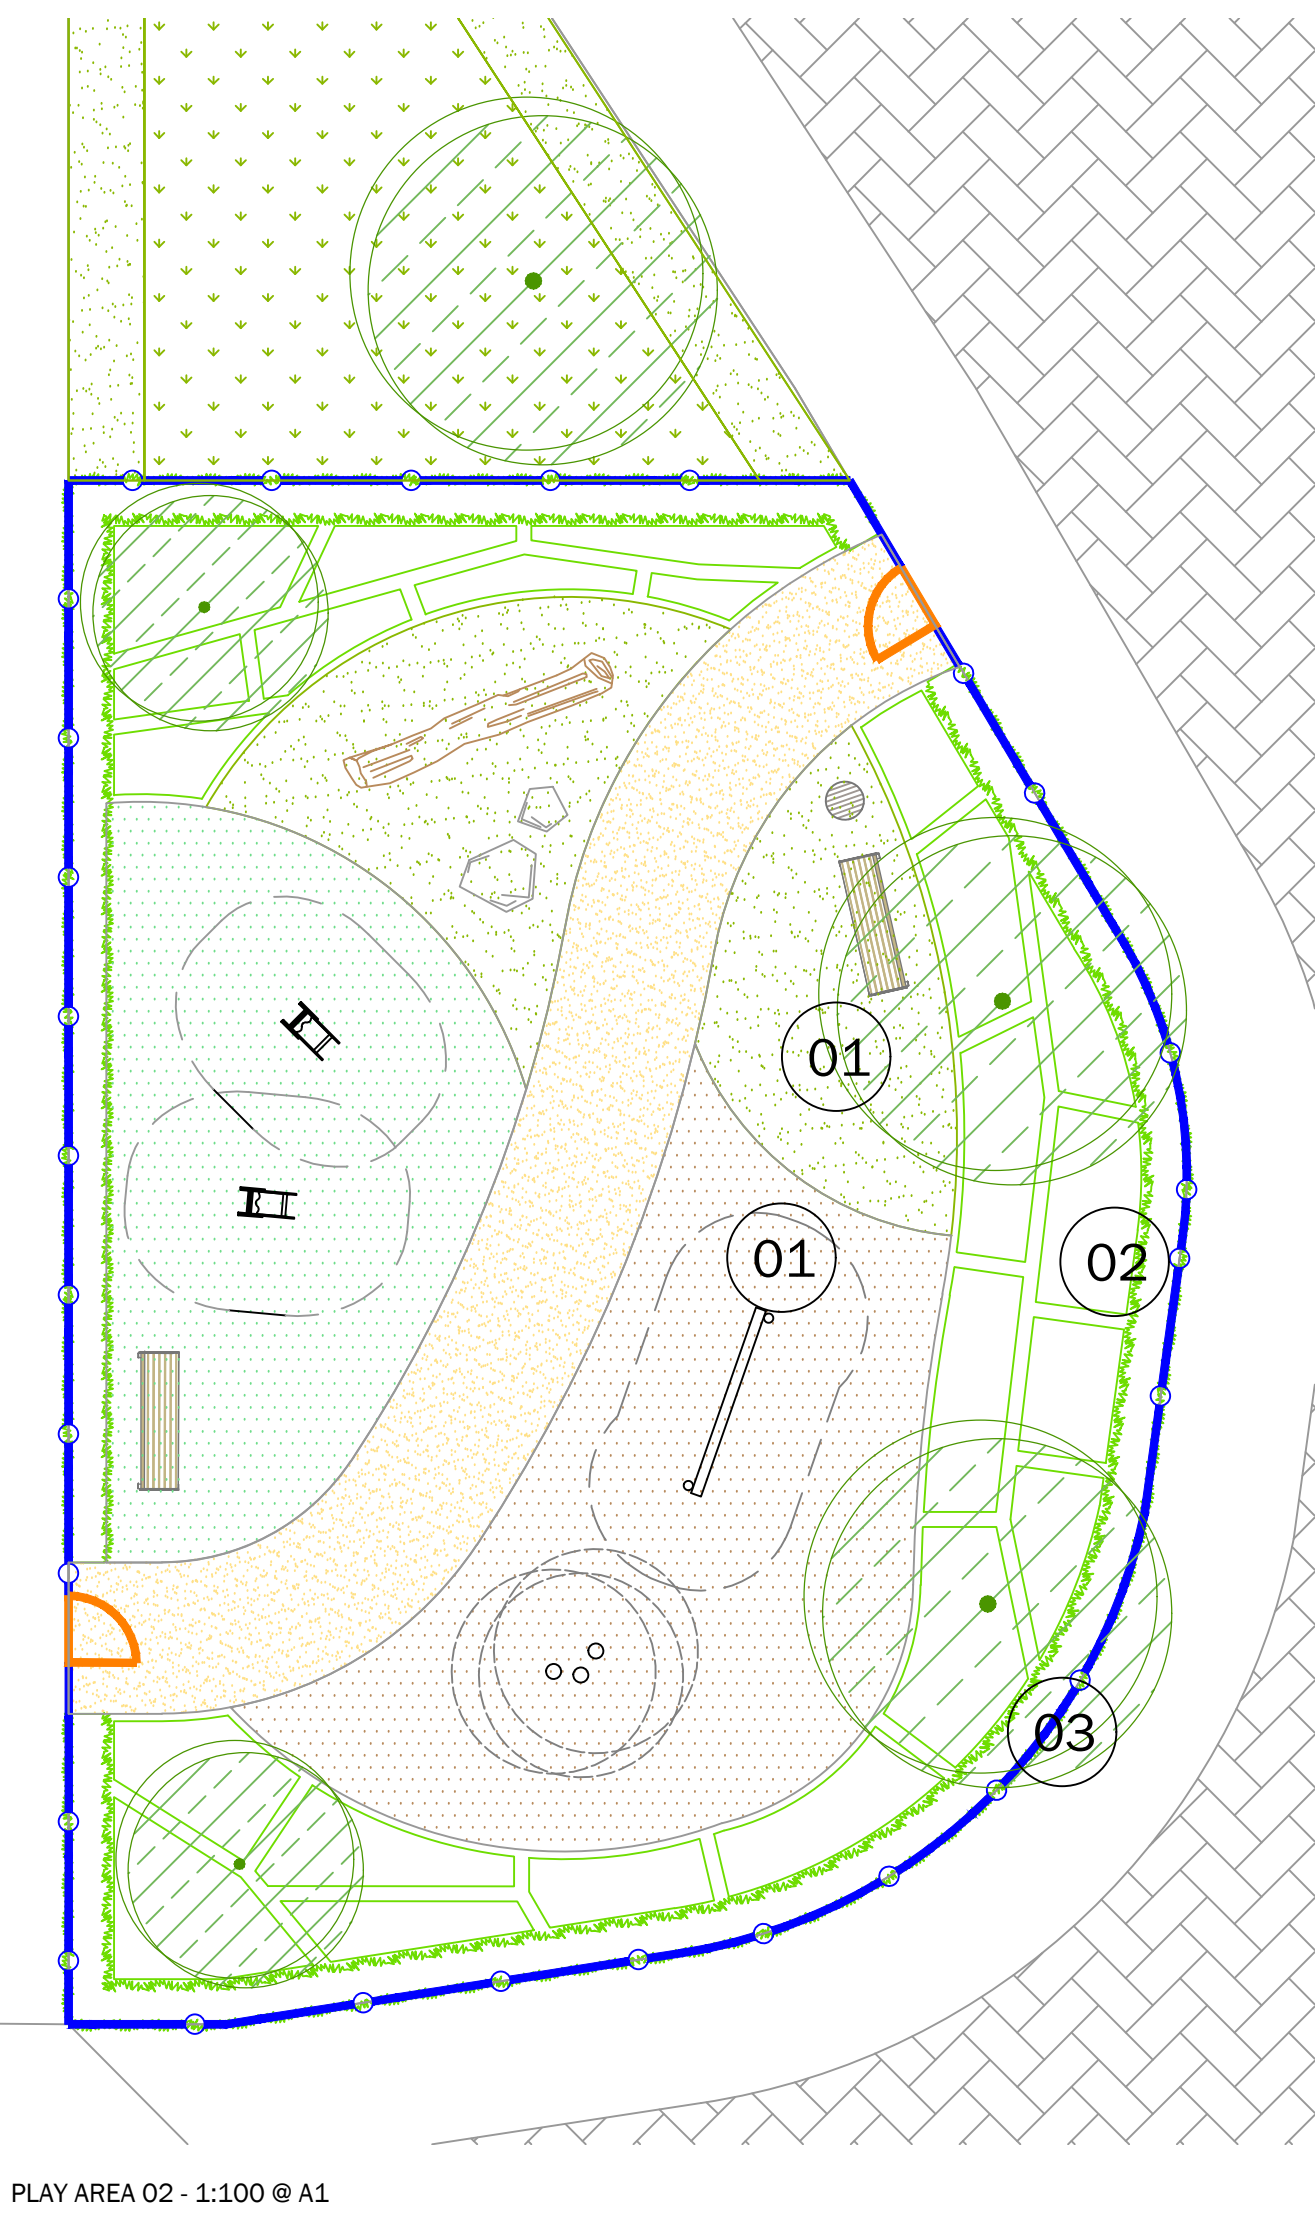

05 - Timber Team Swing by Playdale; or similar approved



06 - Jungle Scramble Climbing Pile by Playdale; or similar approved



07 - Timber Seesaw by Playdale; or similar approved



08 - Rota Rock by Playdale; or similar approved



09 - Timber Junior Swing with Cradle Seat by Playdale; or similar approved



Proposed play log



Proposed play boulder

ILLUSTRATIVE IMAGES OF PROPOSED PLAY EQUIPMENT



01 - Spring Car by Playdale; or similar approved



02 - Single Balance Beam by Playdale; or similar approved





03 - Timber Stepping Log by Playdale; or similar approved



04 - Clustered Stits by Playdale; or similar approved

- LEGEND
- Soft Landscape
- Proposed trees
 - Proposed hedgerow
 - Proposed planting bed
 - Proposed amenity grass
 - Proposed wildflower meadow mix; Emorsgate EMS or similar approved
 - Proposed wildflower meadow mix; Emorsgate EMS or similar approved
 - Site application boundary
- Hard Landscape
- Proposed Jungle Mulch safety surfacing by PlaySmart UK; colour - Original; or similar approved
 - Proposed Jungle Mulch safety surfacing by PlaySmart UK; colour - Forest Green; or similar approved
 - Proposed resin bound gravel surfacing; or similar approved
 - Proposed ROSPA compliant self-closing gate (to match railing); with contrasting colour; or similar approved
 - Proposed bow topped railing; 1100mm height; colour - black; or similar approved
 - Proposed Portman Litter Bin by Furnitubes; or similar approved
 - Proposed Neo Seat by Furnitubes; 3 person; 1800x710x800mm; or similar approved
 - Proposed play log by ROSPA compliant specialist manufacturer; or similar approved
 - Proposed play boulder by CED; or similar approved

FOR OTHER LANDSCAPE DRAWINGS REFER TO THE FOLLOWING:
Detailed Planting Proposals:
1562A10-LLA-ZZ-00-DR-L-0200 SERIES

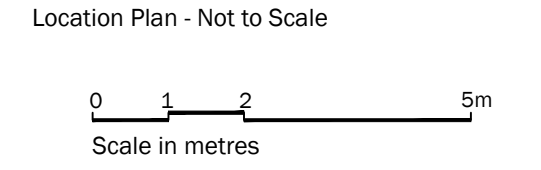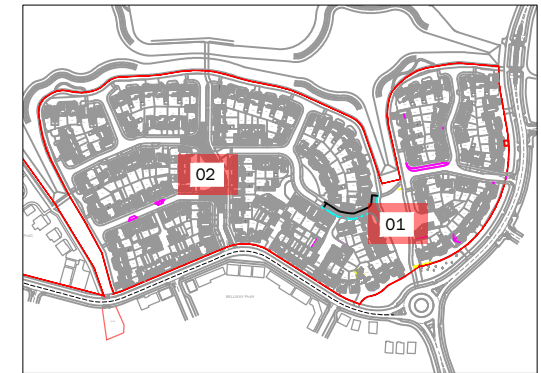

Rev	Date	Description	Drawn	Checked
P04	05.09.25	Updated to revised layout	JL	RF
P03	26.02.25	Update to revised red line	RF	SV
P02	24.02.25	Update to client comments	RF	SV
P01	21.02.25	First issue	KVZ	RF

Title: Detailed LAP Proposals

Project: Llanwrn 4E & 4G

Client: St Modwen Homes

Date: February 2025

Scale: 1:100 @ A1

Drawing No: 1562A10-LLA-ZZ-00-DR-L-0401

Revision: P04

Suitability: S2

Project No: 1562 A10

T: +44 (0)1279 647044 E: office@lizlake.com www.lizlake.com

Copyright Liz Lake Associates
Information contained in this drawing is confidential and may not be used for any purpose other than that for which the drawing is created without prior written authority of Liz Lake Associates.
This drawing is copyright and may not be copied except within the agreed conditions of supply.

Best Mapping:
Reproduced from Ordnance Survey map data by permission of Ordnance Survey © Crown copyright 2025. Licence No. 1000001246.
© Crown copyright and database right 2025.
Ordnance Survey Licence No. 1000012476.
This drawing may contain information and/or mapping from a number of sources and its accuracy should be verified on site.

LIZ LAKE ASSOCIATES
LANDSCAPE ARCHITECTS