



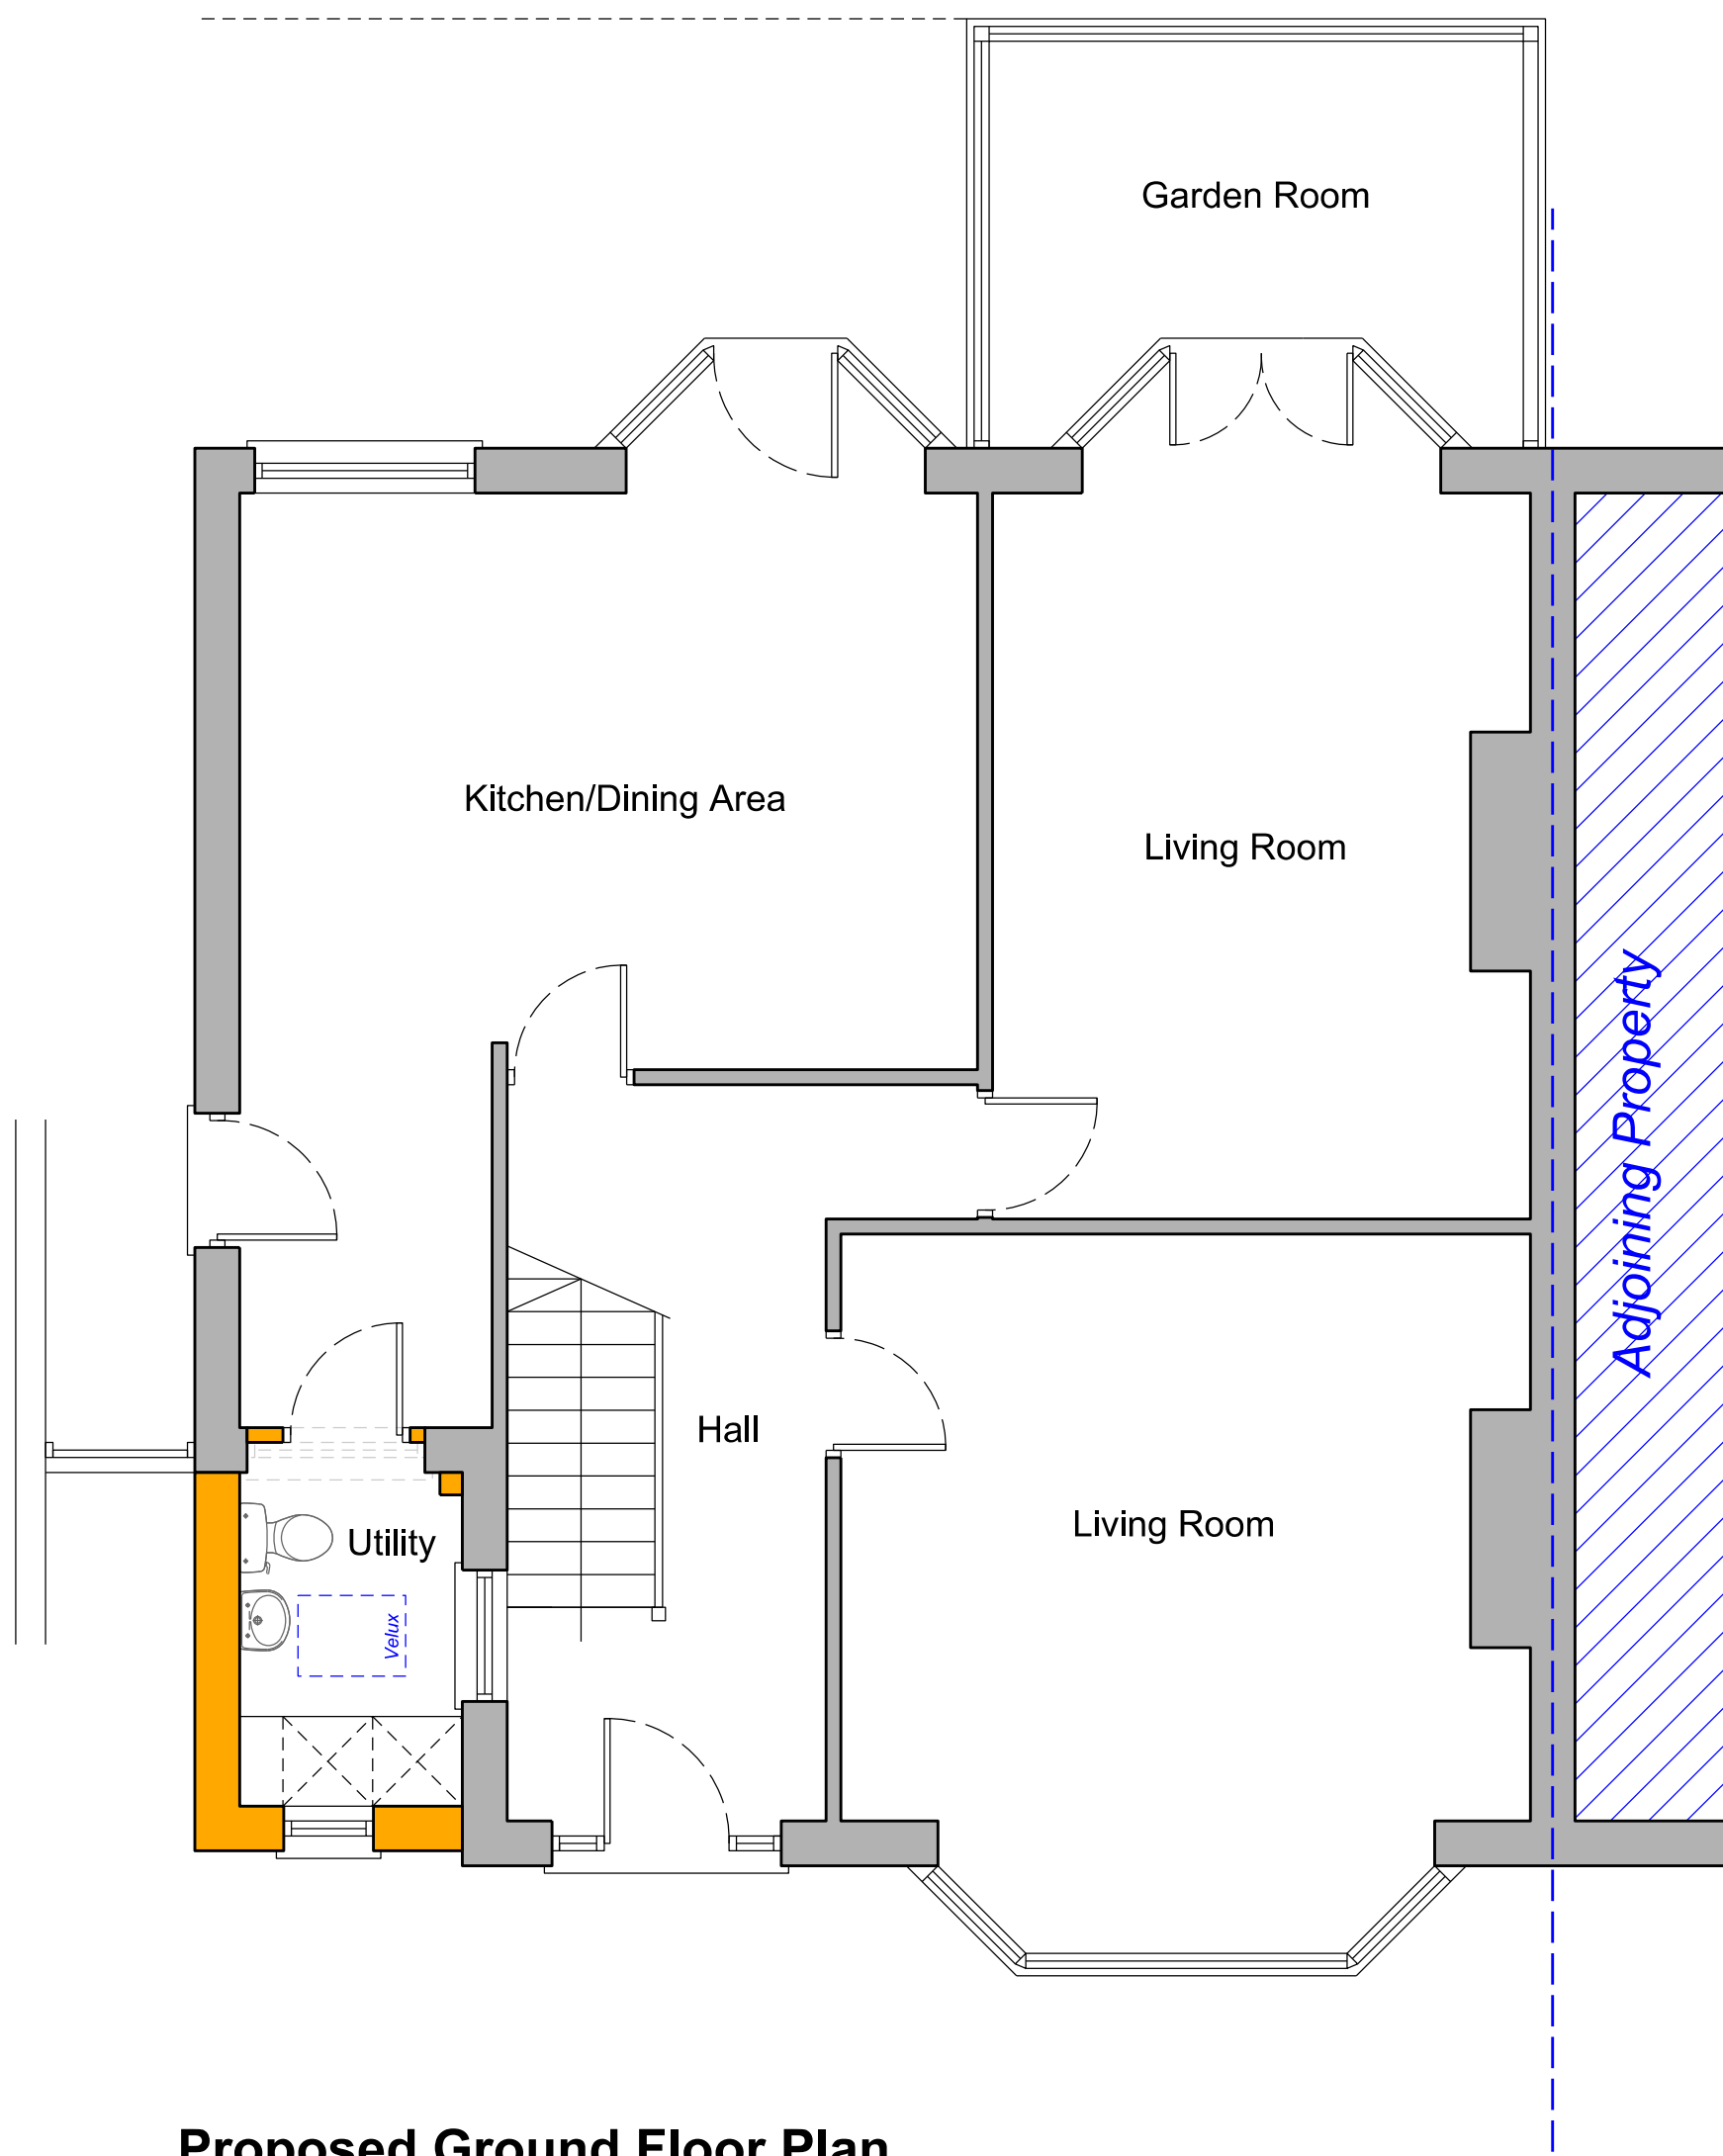

Proposed Ground Floor Plan



Proposed Front Elevation

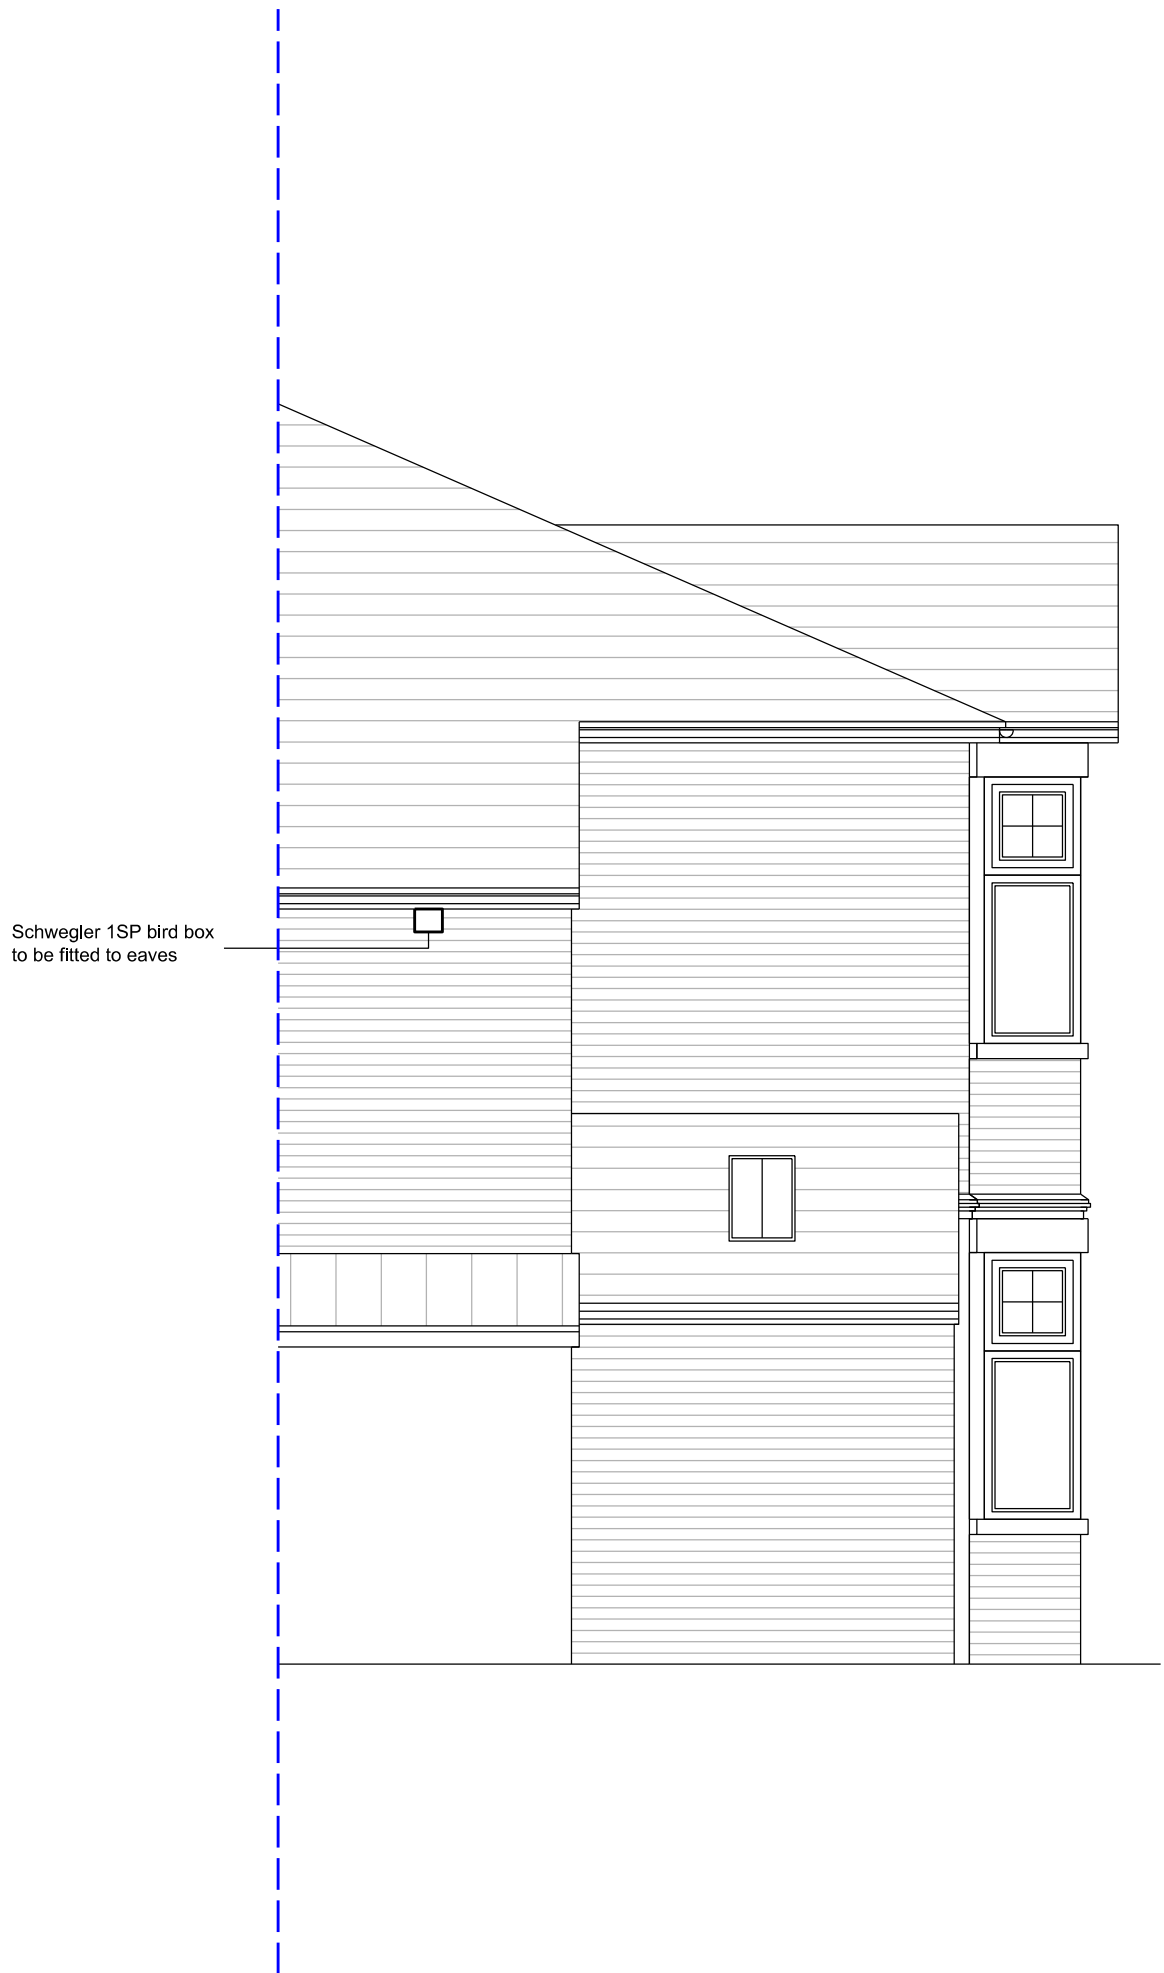

Proposed Side Elevation

