


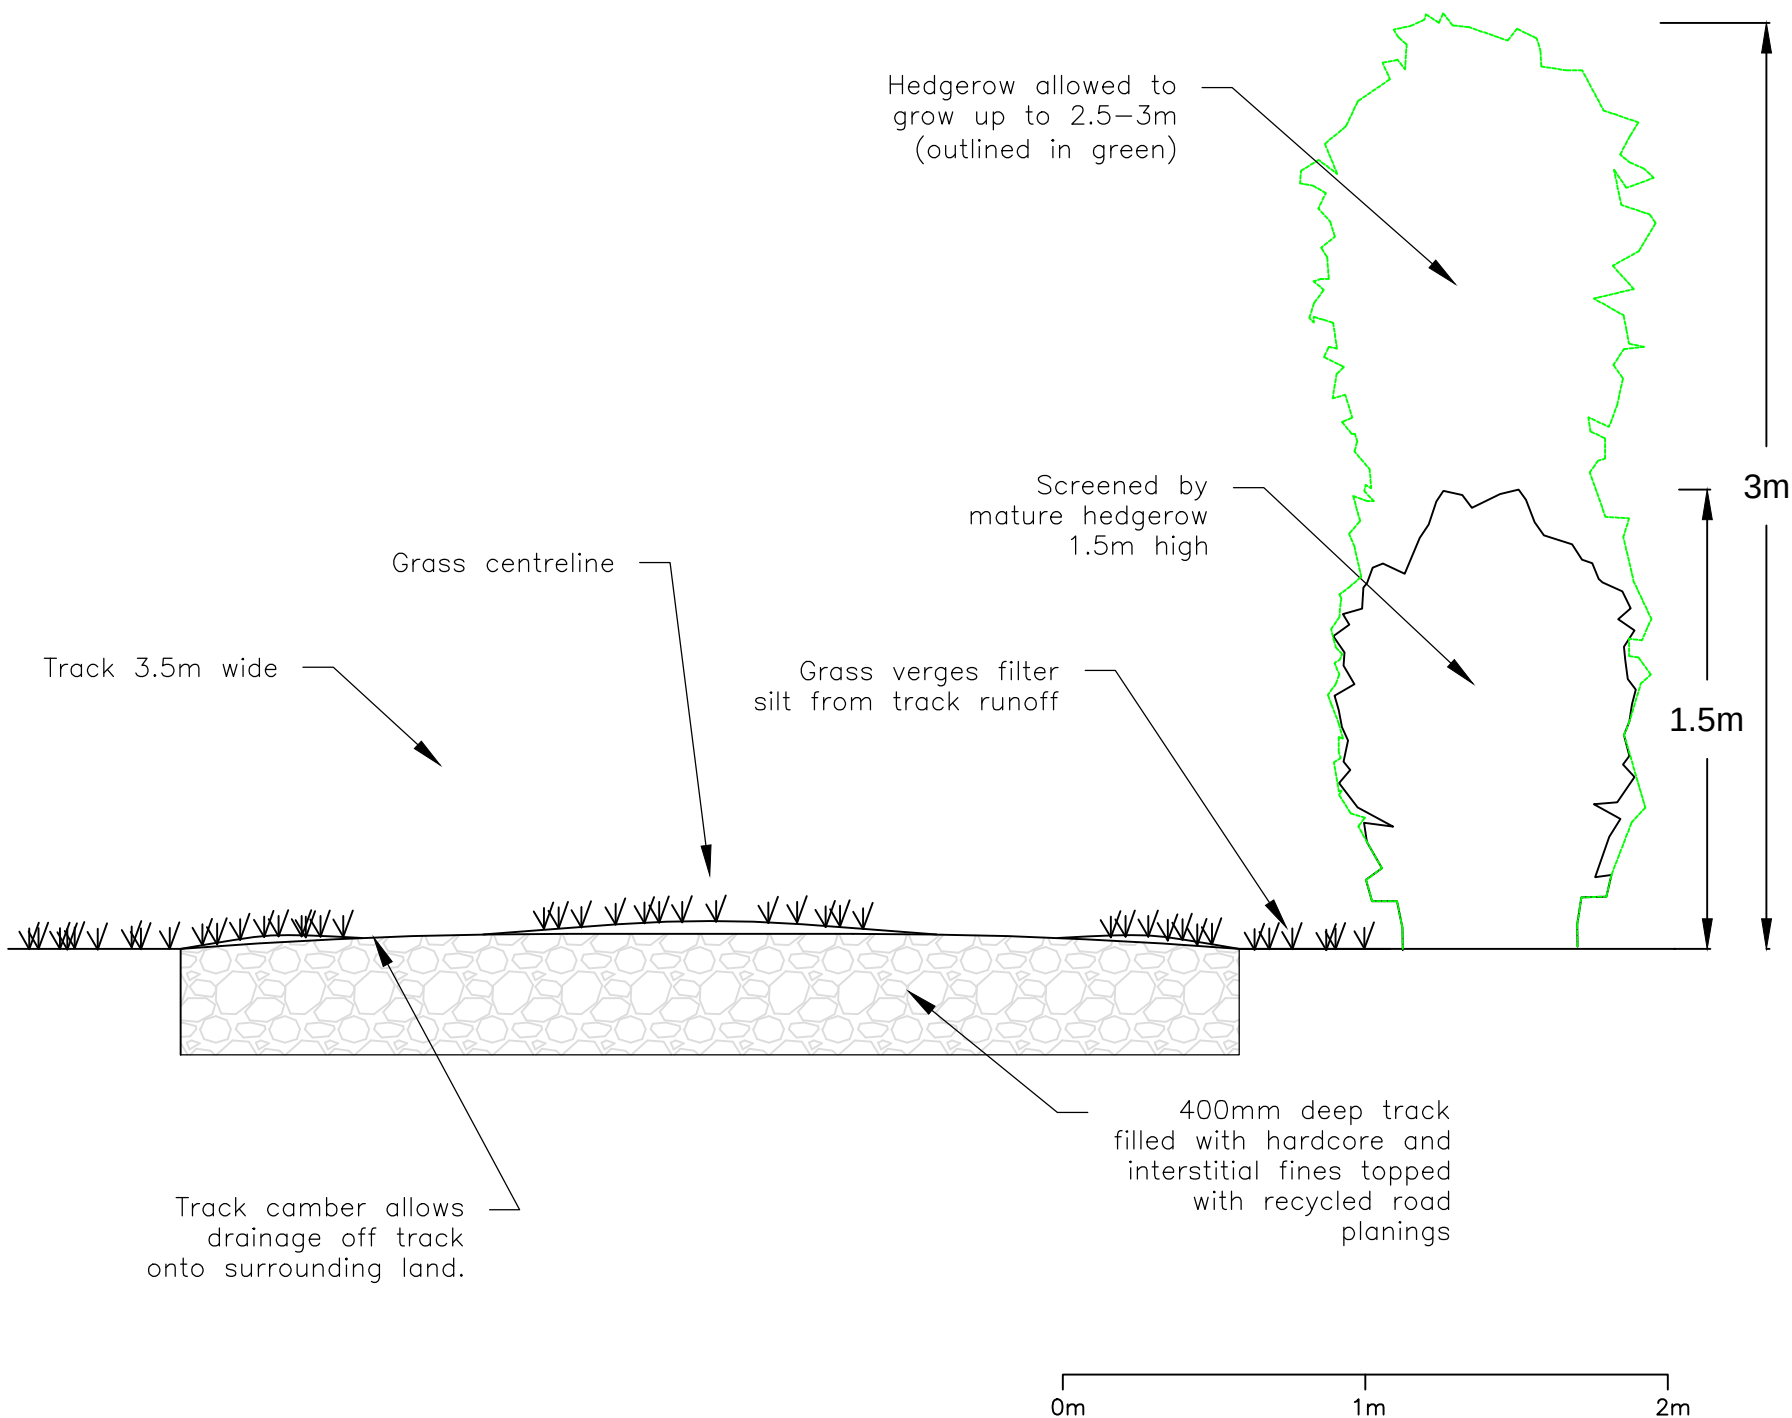

Rev.	Comment	Date
Drawing title TRACK DESIGN		
Contract PILLMAWR BARN, PILLMAWR ROAD, CAERLEON, NEWPORT, NP18 3QZ		
Reading Agricultural Consultants Ltd Gate House Beechwood Court Long Toll Woodcote RG8 0RR 01491 684233 www.reading-ag.com		
Ref. RAC/9473/1		Rev. 08/2023
Drawn by AGM		Checked by IDW
Scales 1:25@A4		Date 08/2023

