


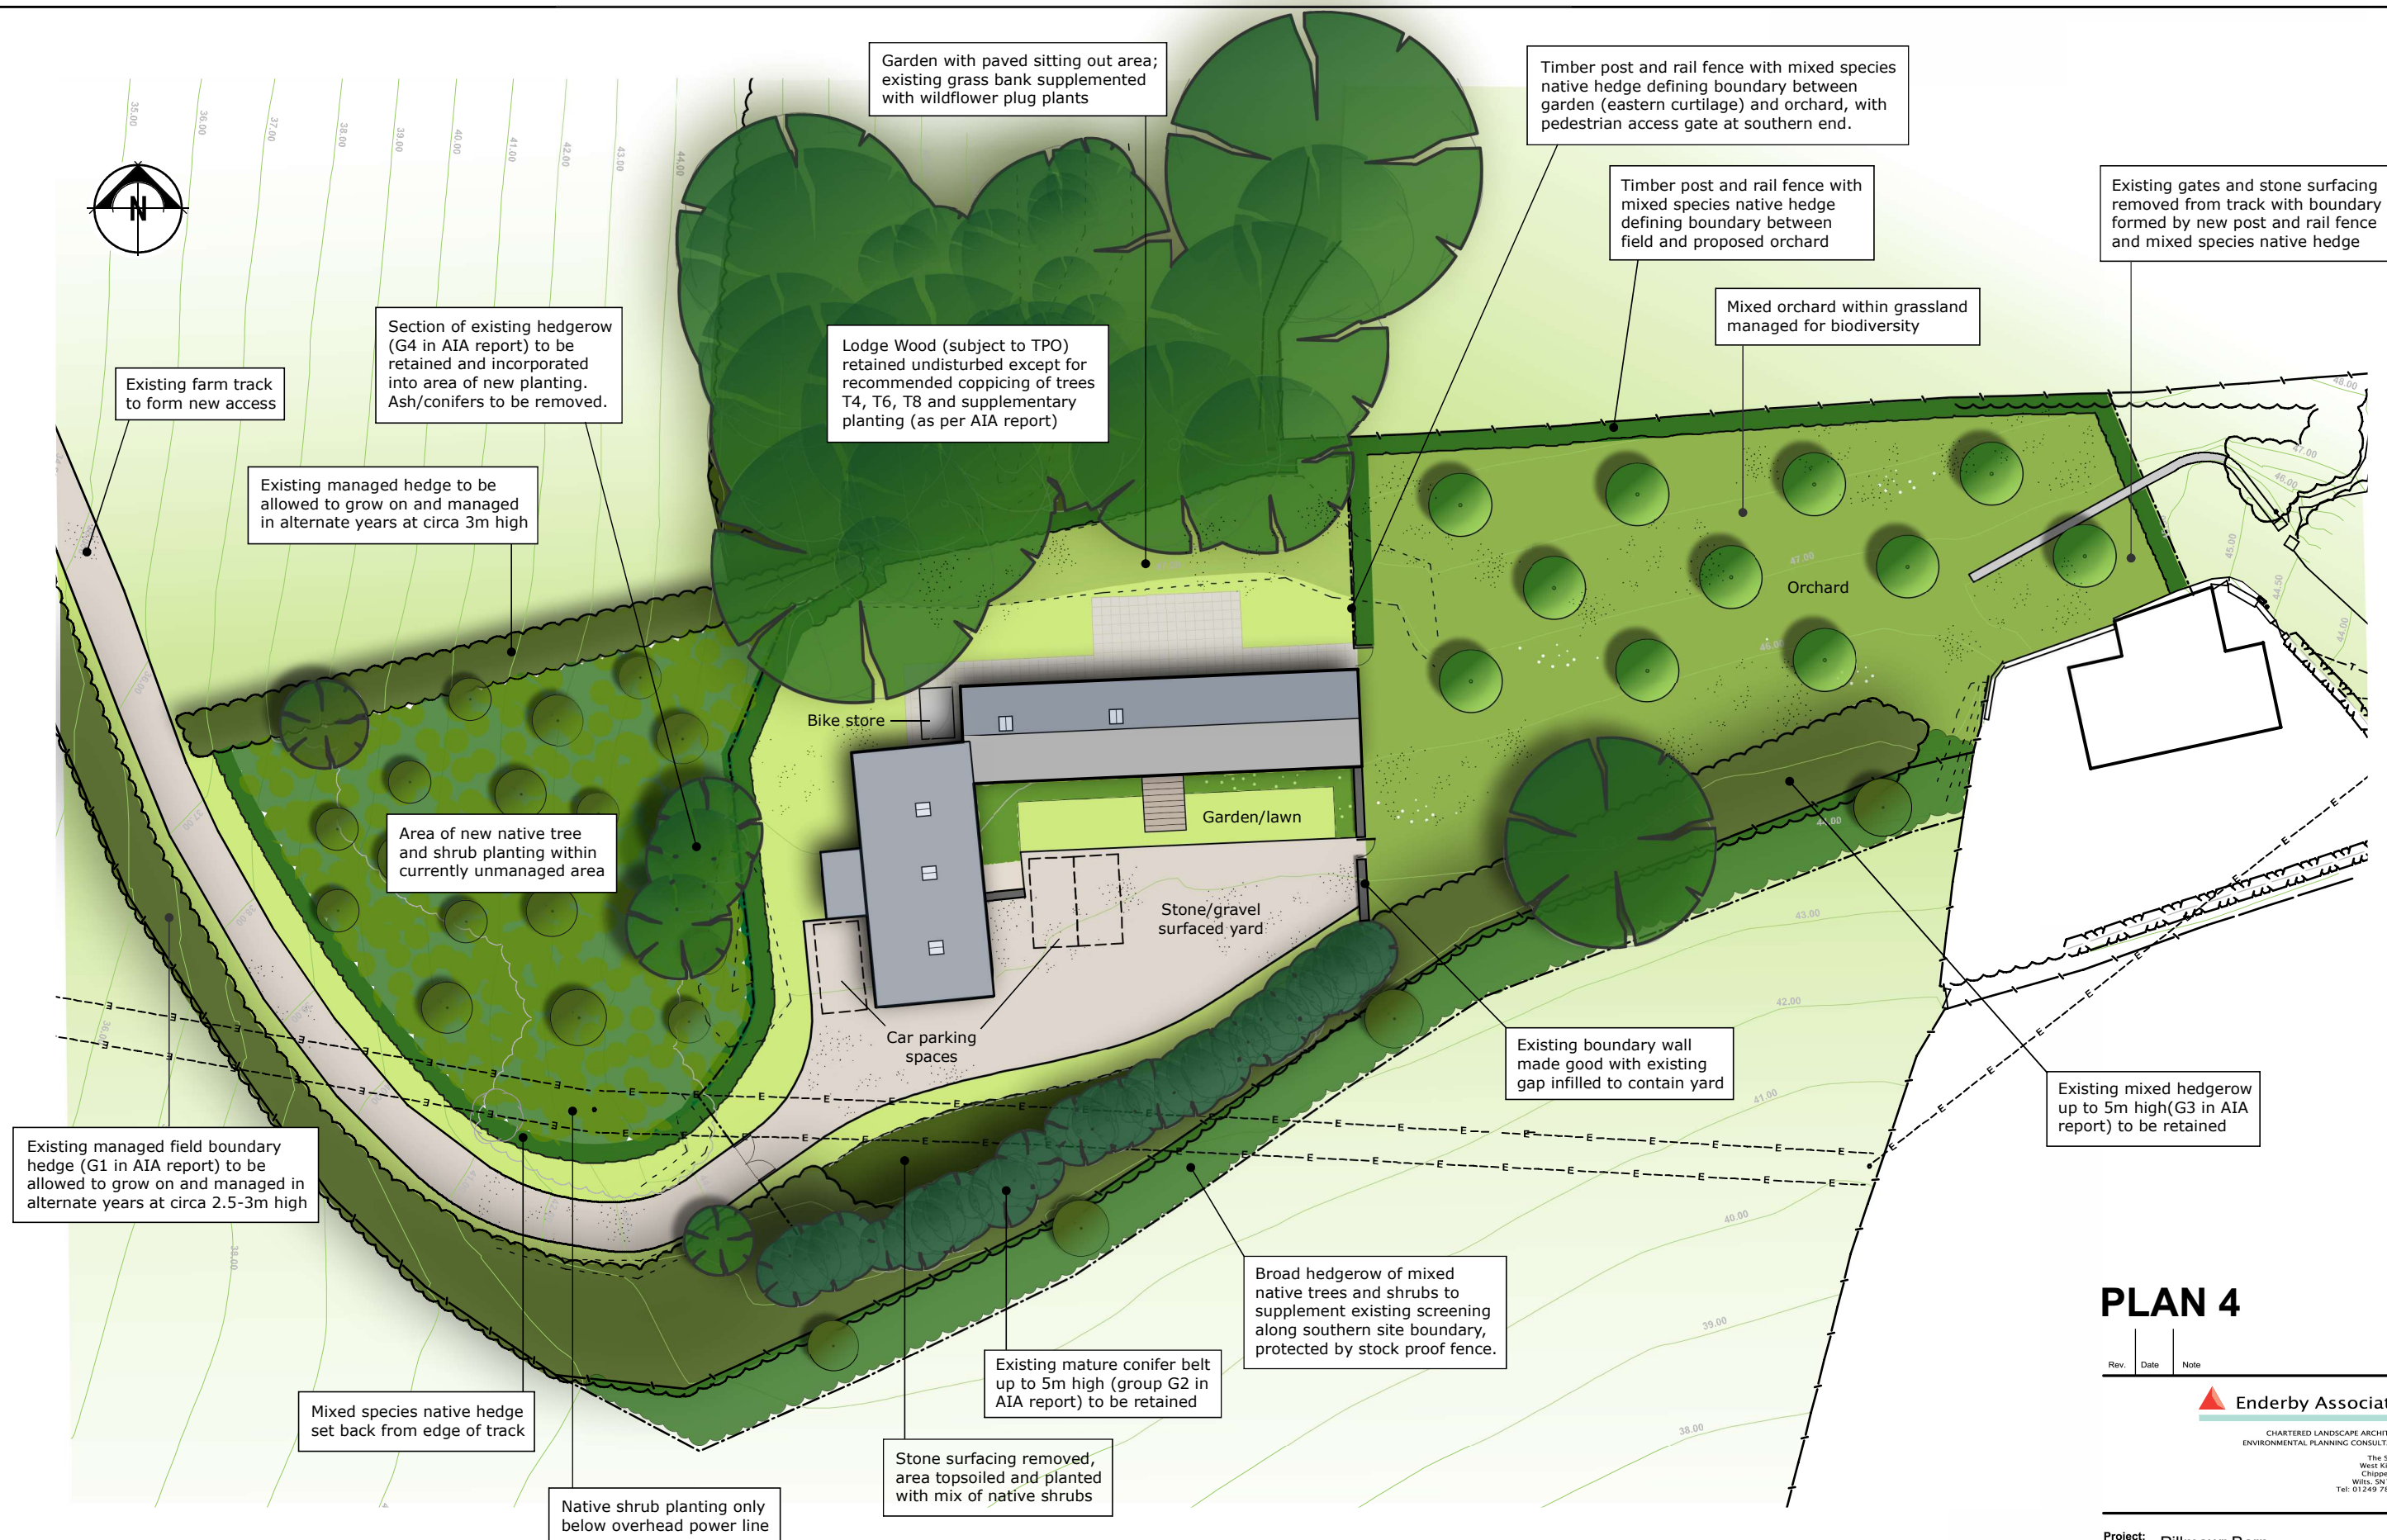

PLAN 4

Rev.	Date	Note

 **Enderby Associates**
CHARTERED LANDSCAPE ARCHITECTS
ENVIRONMENTAL PLANNING CONSULTANTS
The Smithy
West Kingston
Chippenham
Wiltshire SN14 7JE
Tel: 01249 782666

Project:	Pillmawr Barn
Drawing:	Landscape Strategy
Scale:	As shown
Date:	Mar 23
Drawing no.	523/04
Rev.	A