


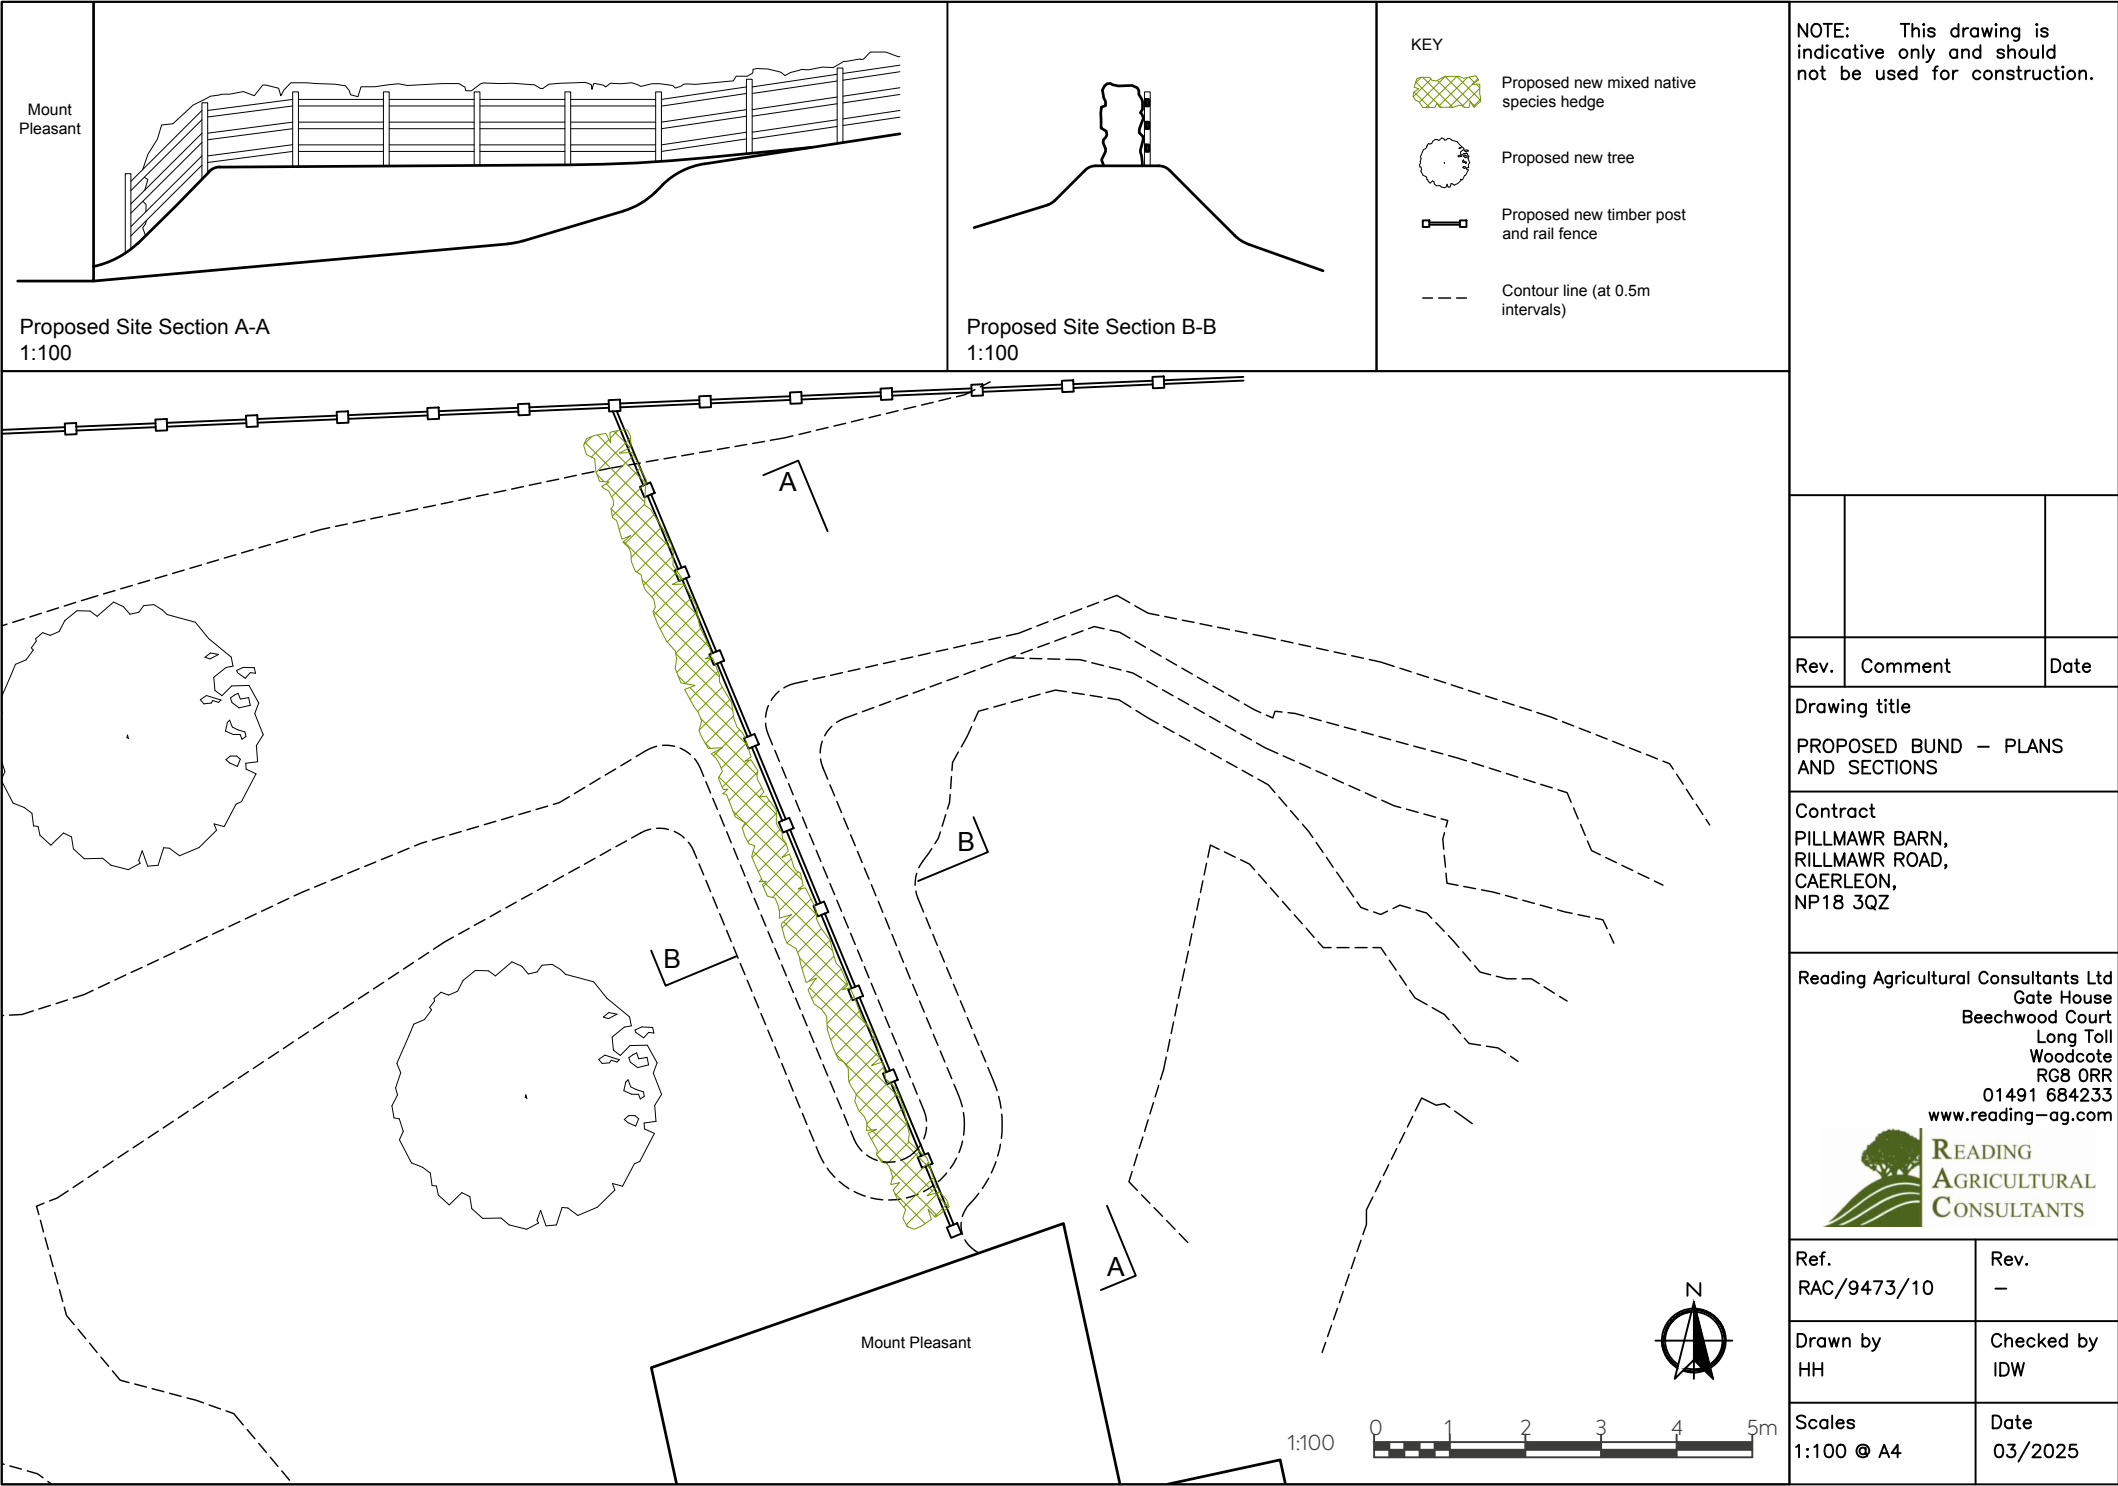

Mount Pleasant

1:100

NOTE: This drawing is indicative only and should not be used for construction.

Rev.	Comment	Date
Drawing title		
PROPOSED BUND – PLANS AND SECTIONS		
Contract		
PILLMAWR BARN, RILLMAWR ROAD, CAERLEON, NP18 3QZ		
Reading Agricultural Consultants Ltd		
Gate House Beechwood Court Long Toll Woodcote RG8 0RR 01491 684233 www.reading-ag.com		
Ref.	Rev.	
RAC/9473/10	–	
Drawn by	Checked by	
HH	IDW	
Scales	Date	
1:100 @ A4	03/2025	