

THIS DRAWING IS COPYRIGHT
© RICHARD ANDREWS ARCHITECTS
WORK TO BE USED BY THE CLIENT ONLY.
ANY DISSEMINATION TO BE NOTIFIED TO THE ARCHITECT

NOTES:
DRAWINGS HAVE BEEN PRODUCED FOR PLANNING AND BUILDING
REGULATION PURPOSES ONLY. THE CONSTRUCTION DESIGN AND OF
THE CLIENT/ CONTRACTOR UNLESS OTHERWISE ADDED IN WRITING.

REVISIONS	
-	-


**RICHARD ANDREWS
ARCHITECTS**
SUSTAINABLE DESIGN CONSULTANTS

SUITE 2.3, THE ESTATES OFFICE 25-26
GOLD TOPS, NEWPORT, NP20 4PG
PHONE: 01853 24444
EMAIL: radm@richardandrews.co.uk © .U.K
Richard Andrews Architects Ltd.
Registered Office: 25-26 Gold Tops, Newport, NP20 4PG, Ceredigion, SA4 3JZ
www.richardandrews.co.uk


Job
**21 Cot Farm Circle
Newport
NP19 9JR**

Drawing Existing Plans and Elevations


Number **R 9 1 7 – 0 1 A 1**
Scale
1:150+150
Date **12/24**
Drawn **BN**
Checked **LS**

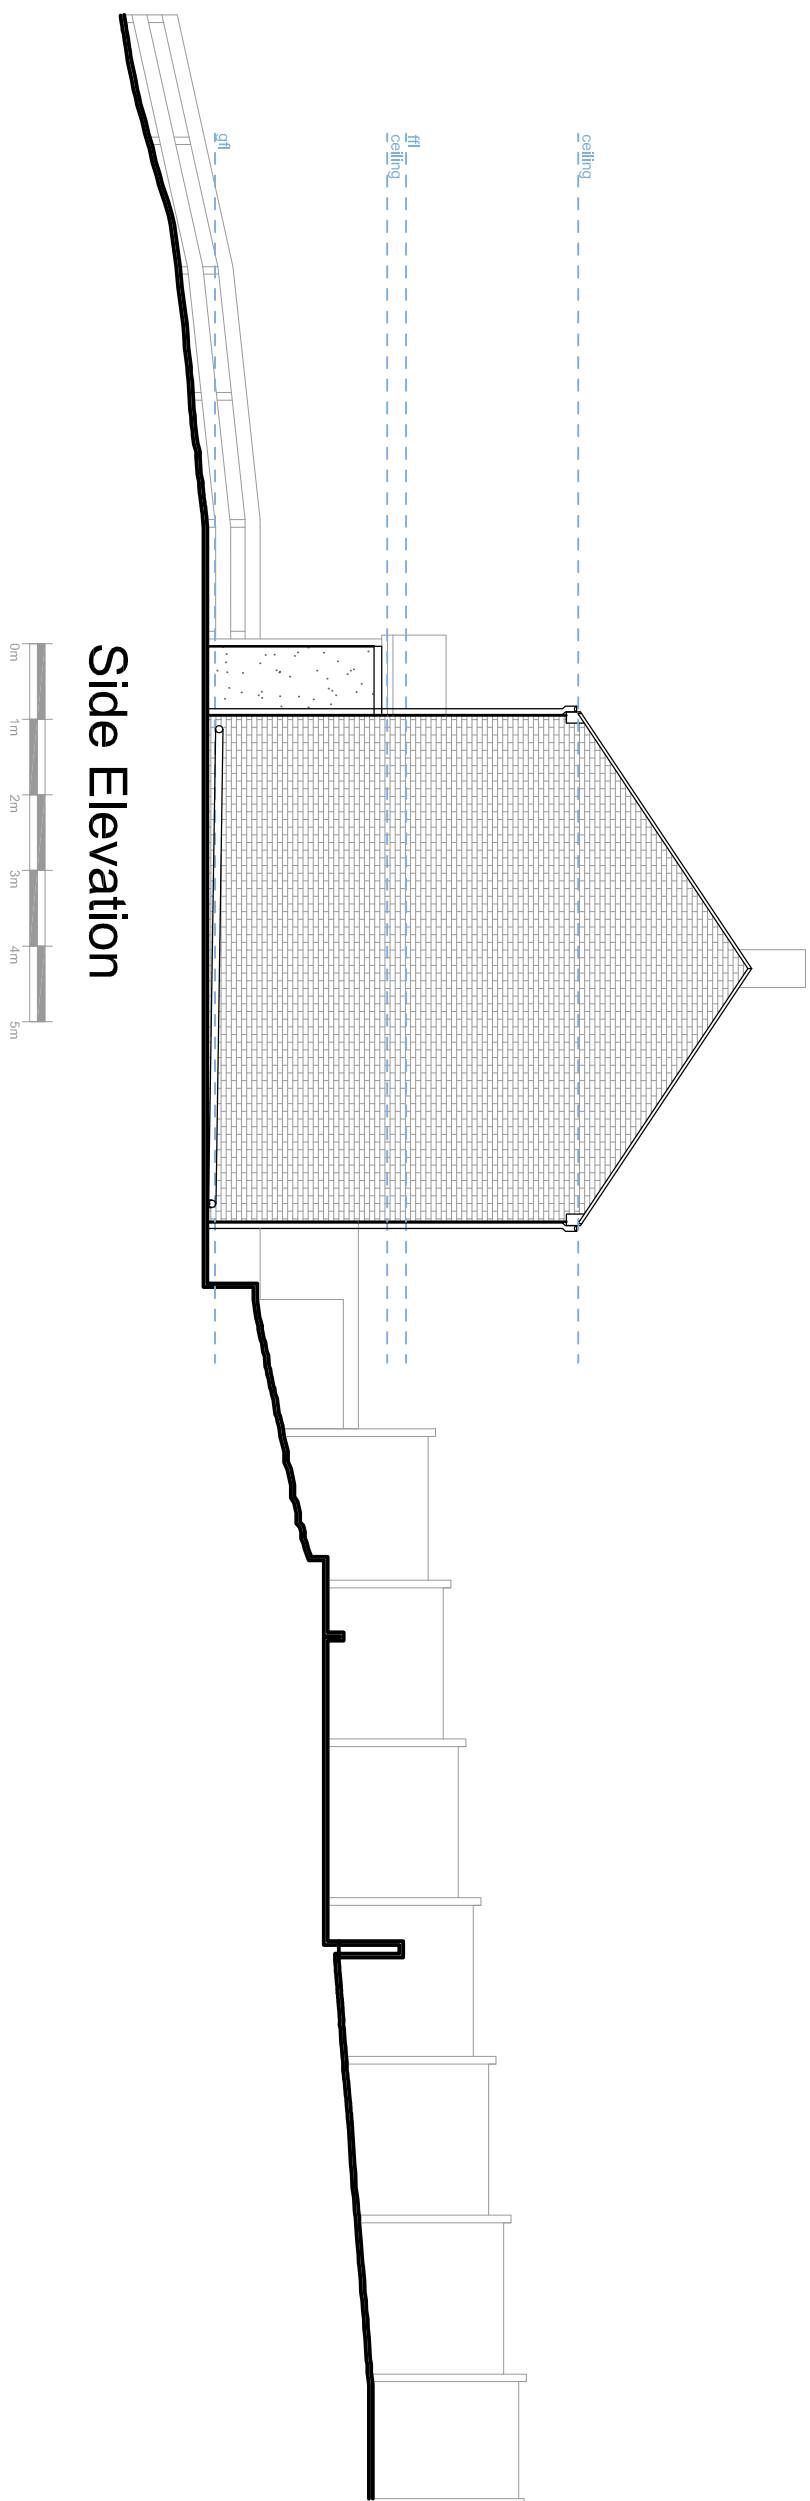


Side Elevation

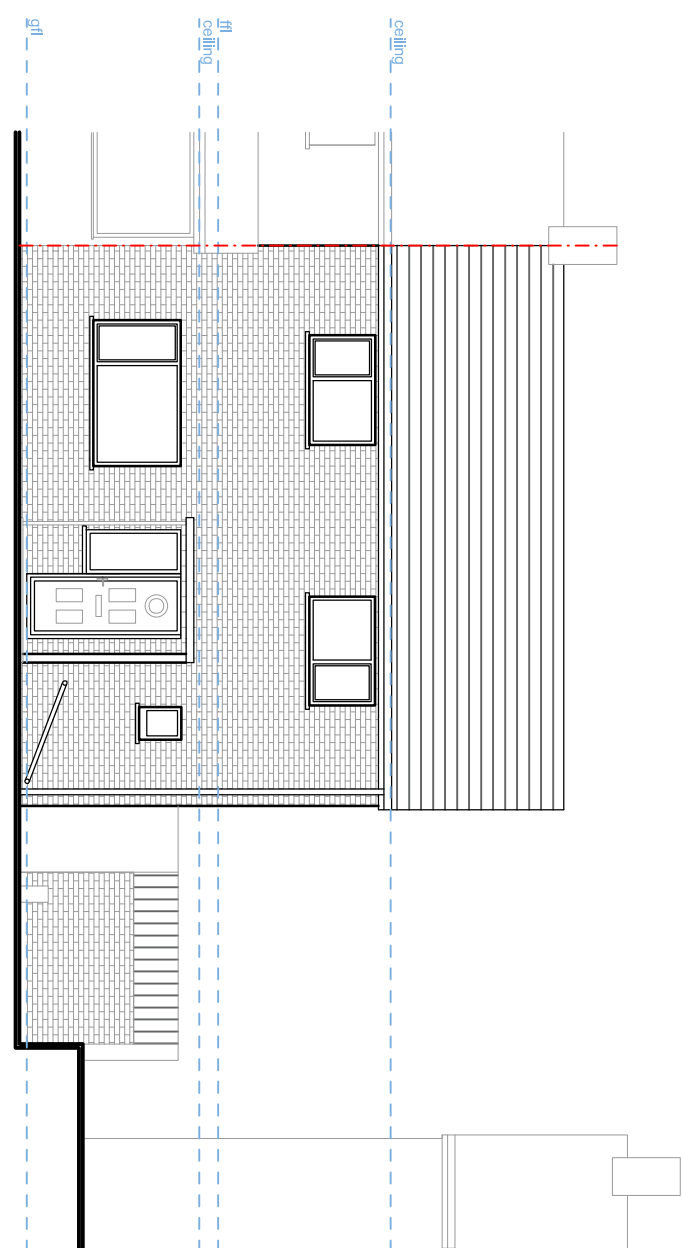


Front Elevation

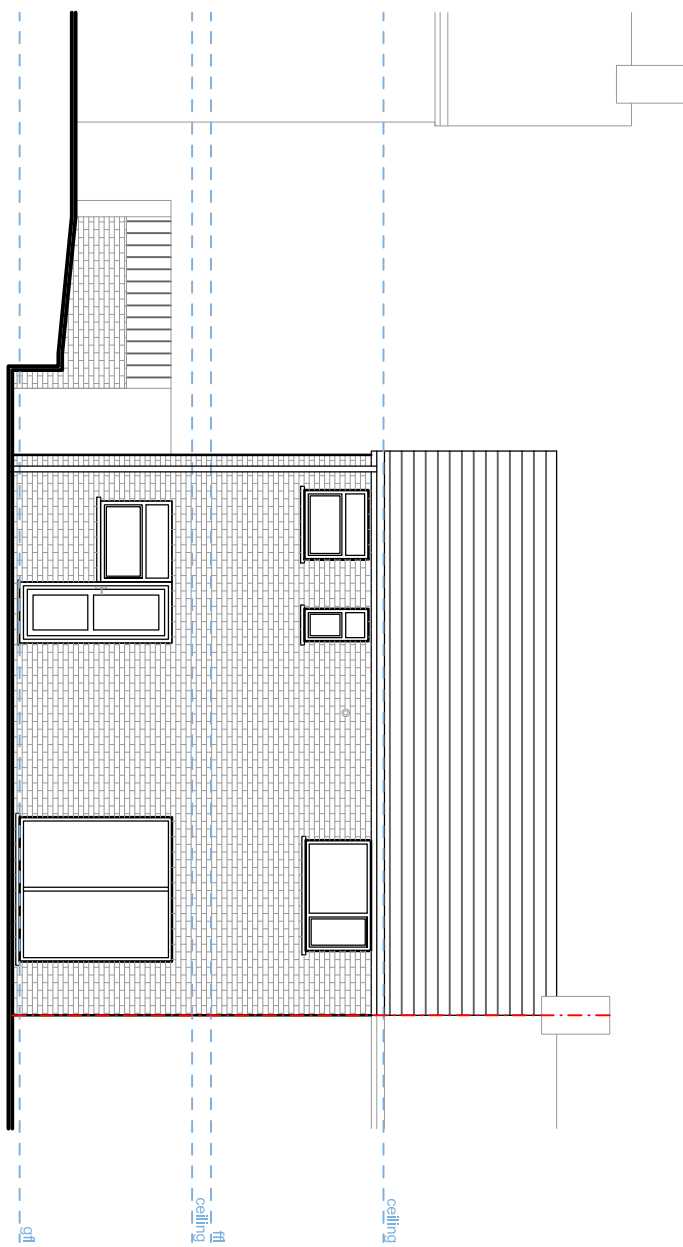


Rear Elevation

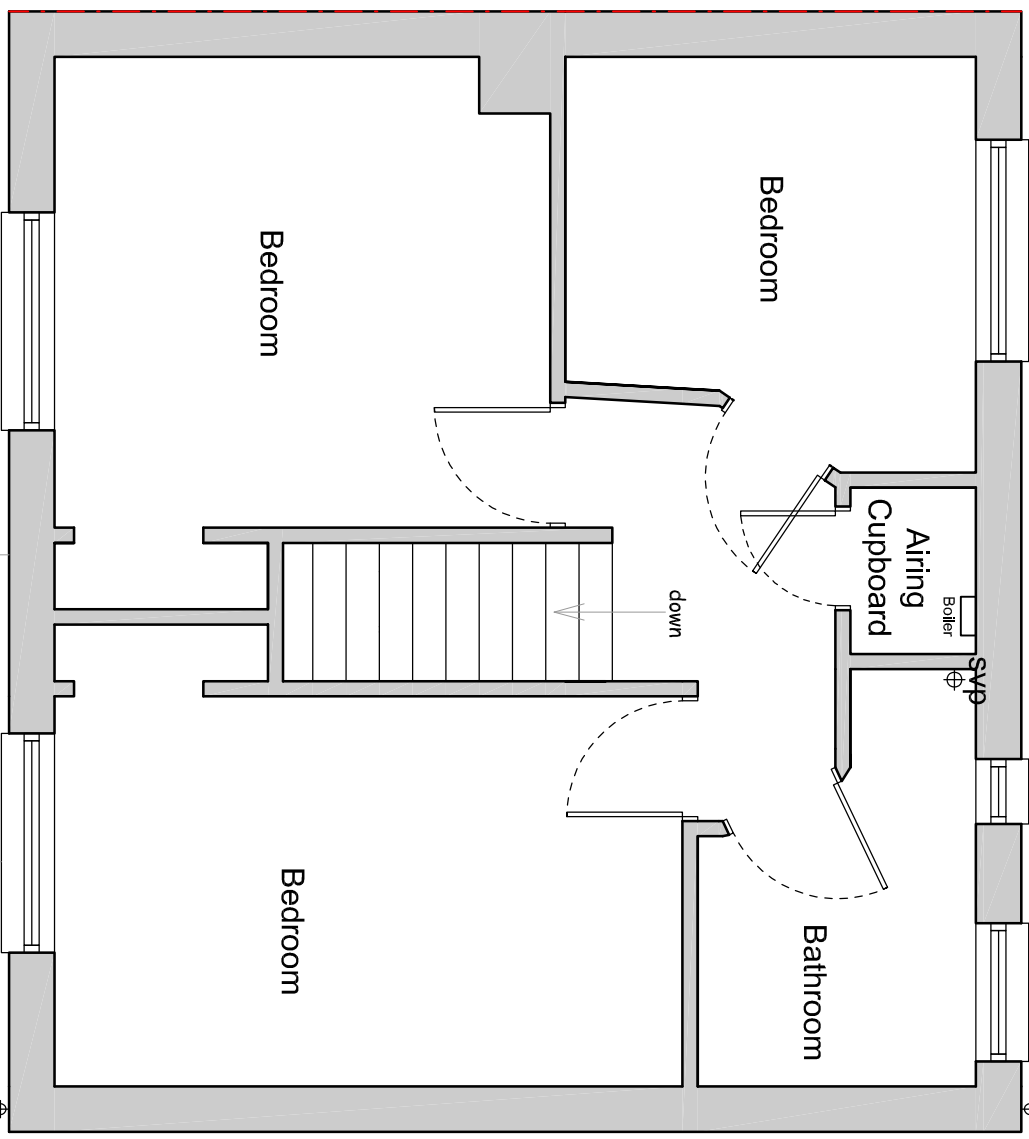

FIRST FLOOR

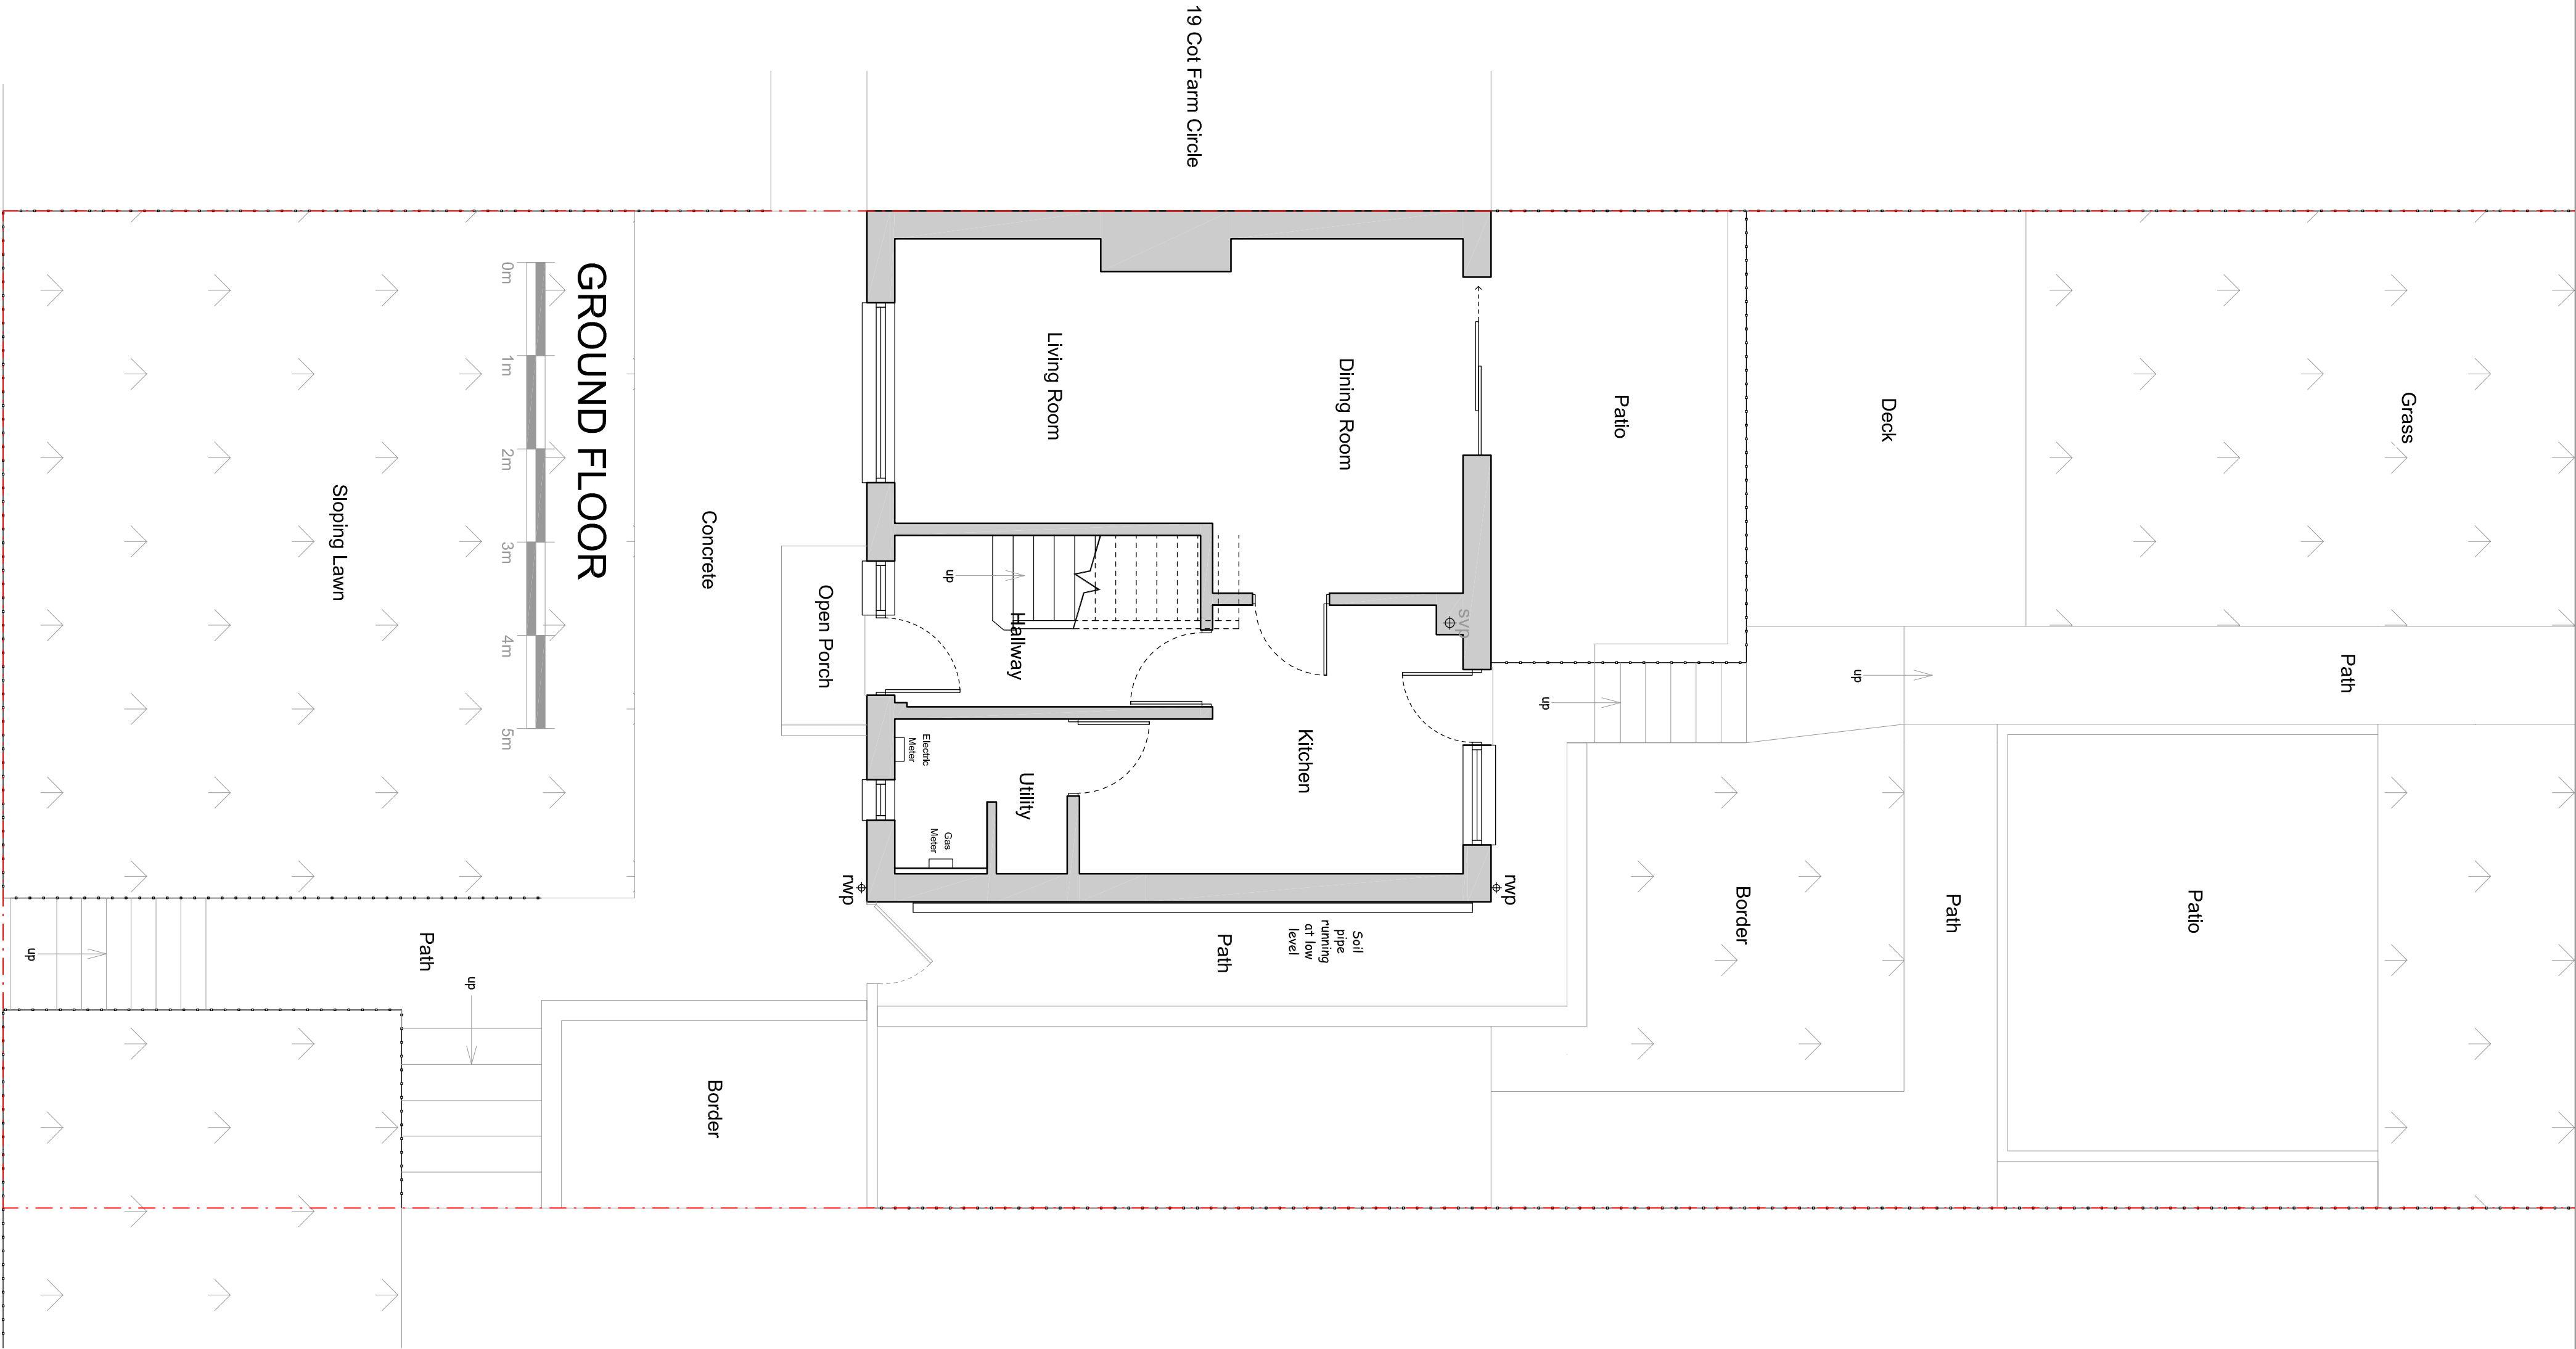

GROUND FLOOR

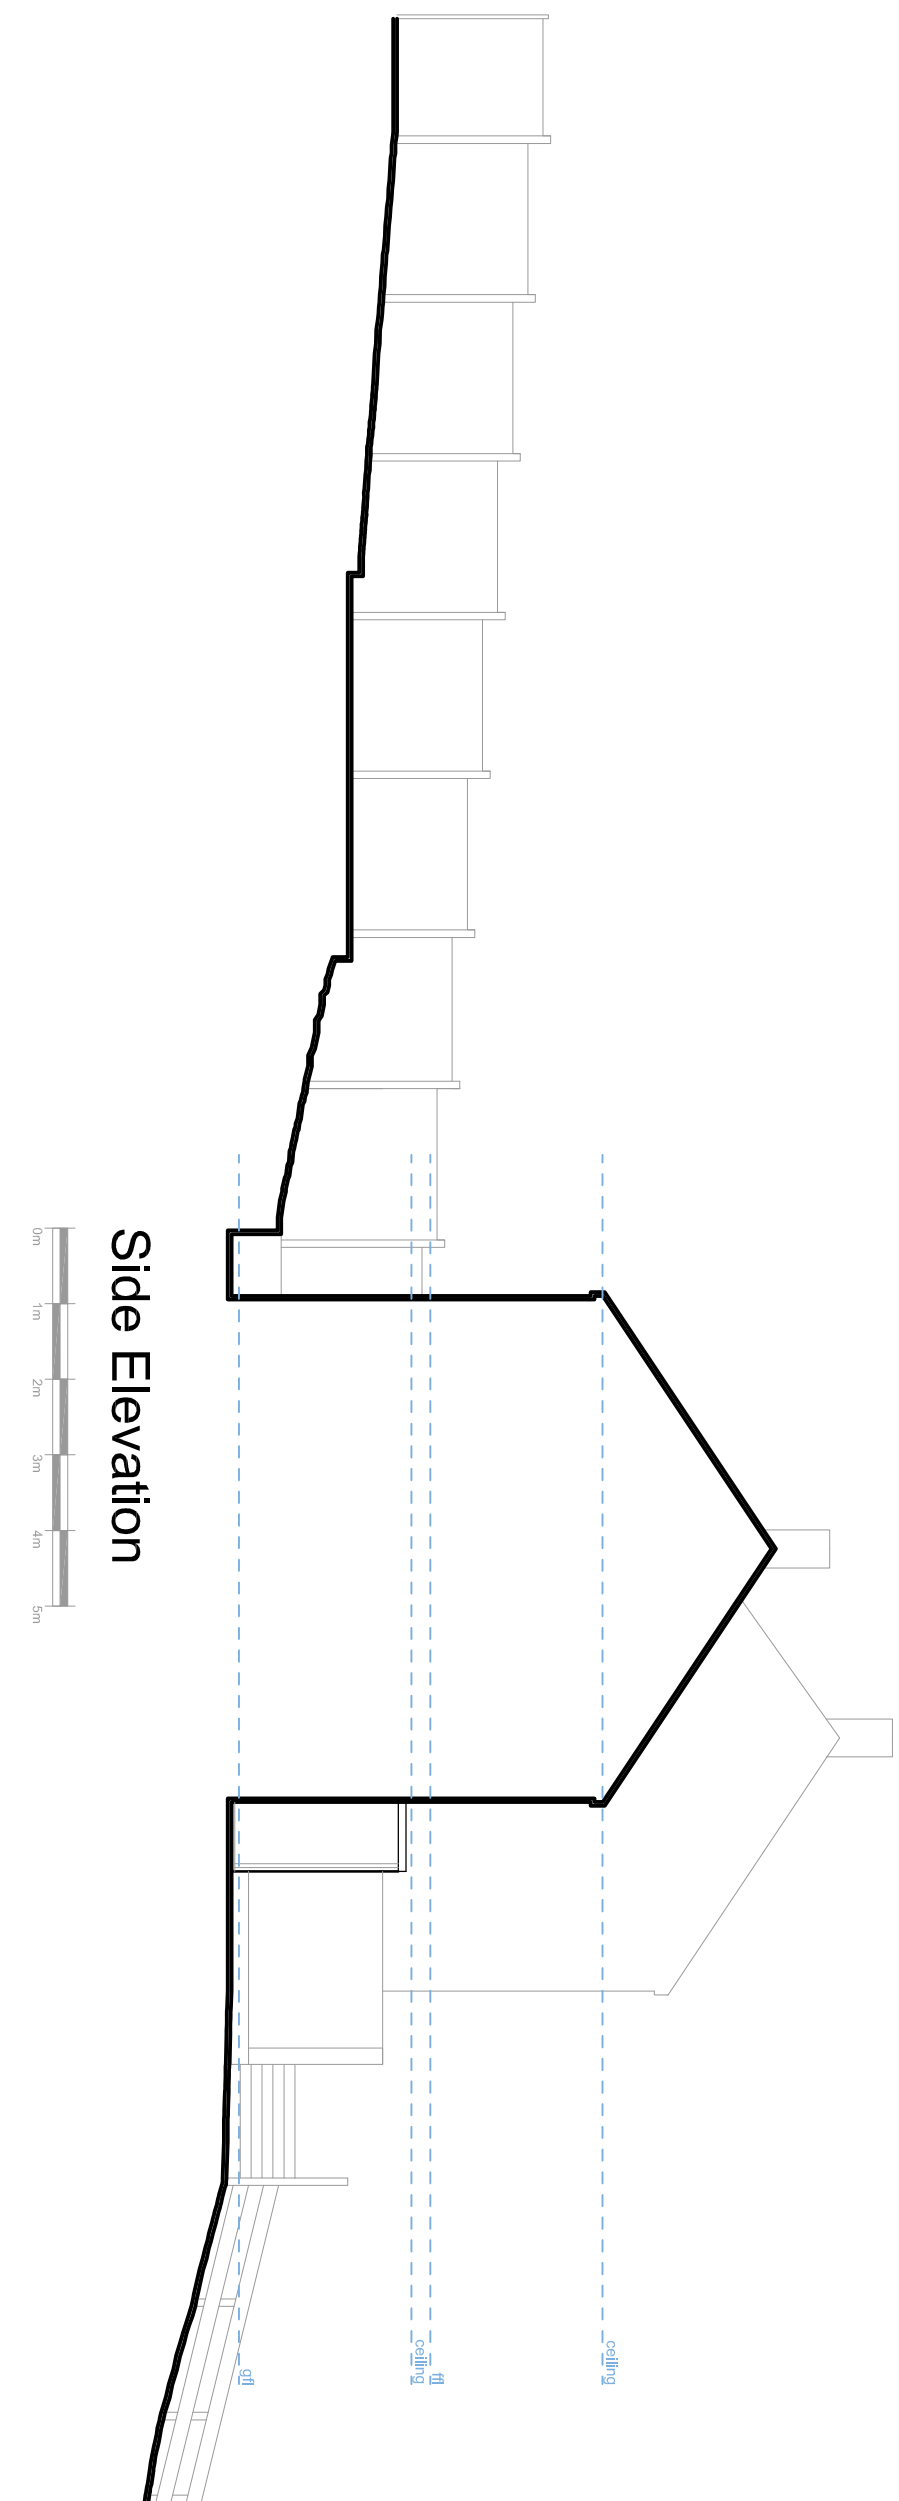

Side Elevation