


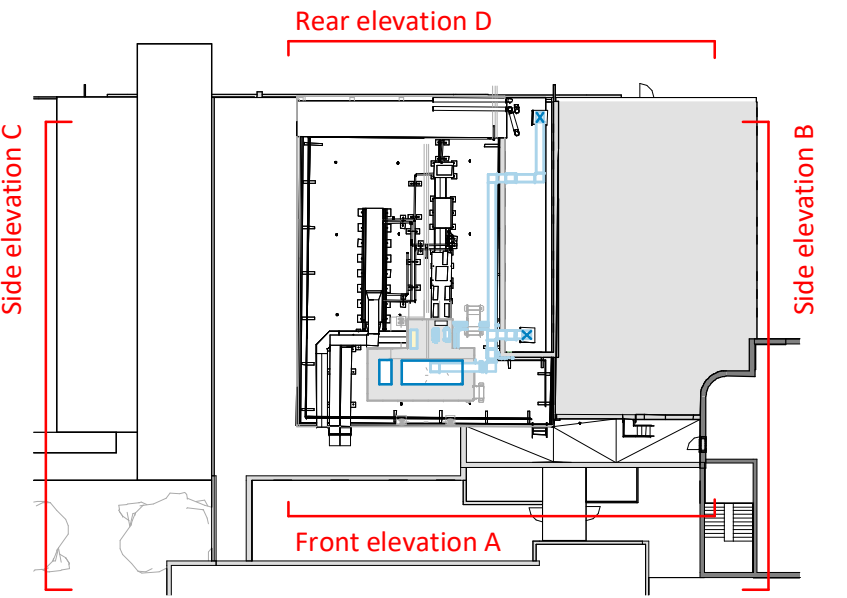


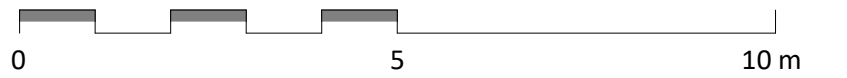


Existing Front Sectional Elevation A
1 : 100

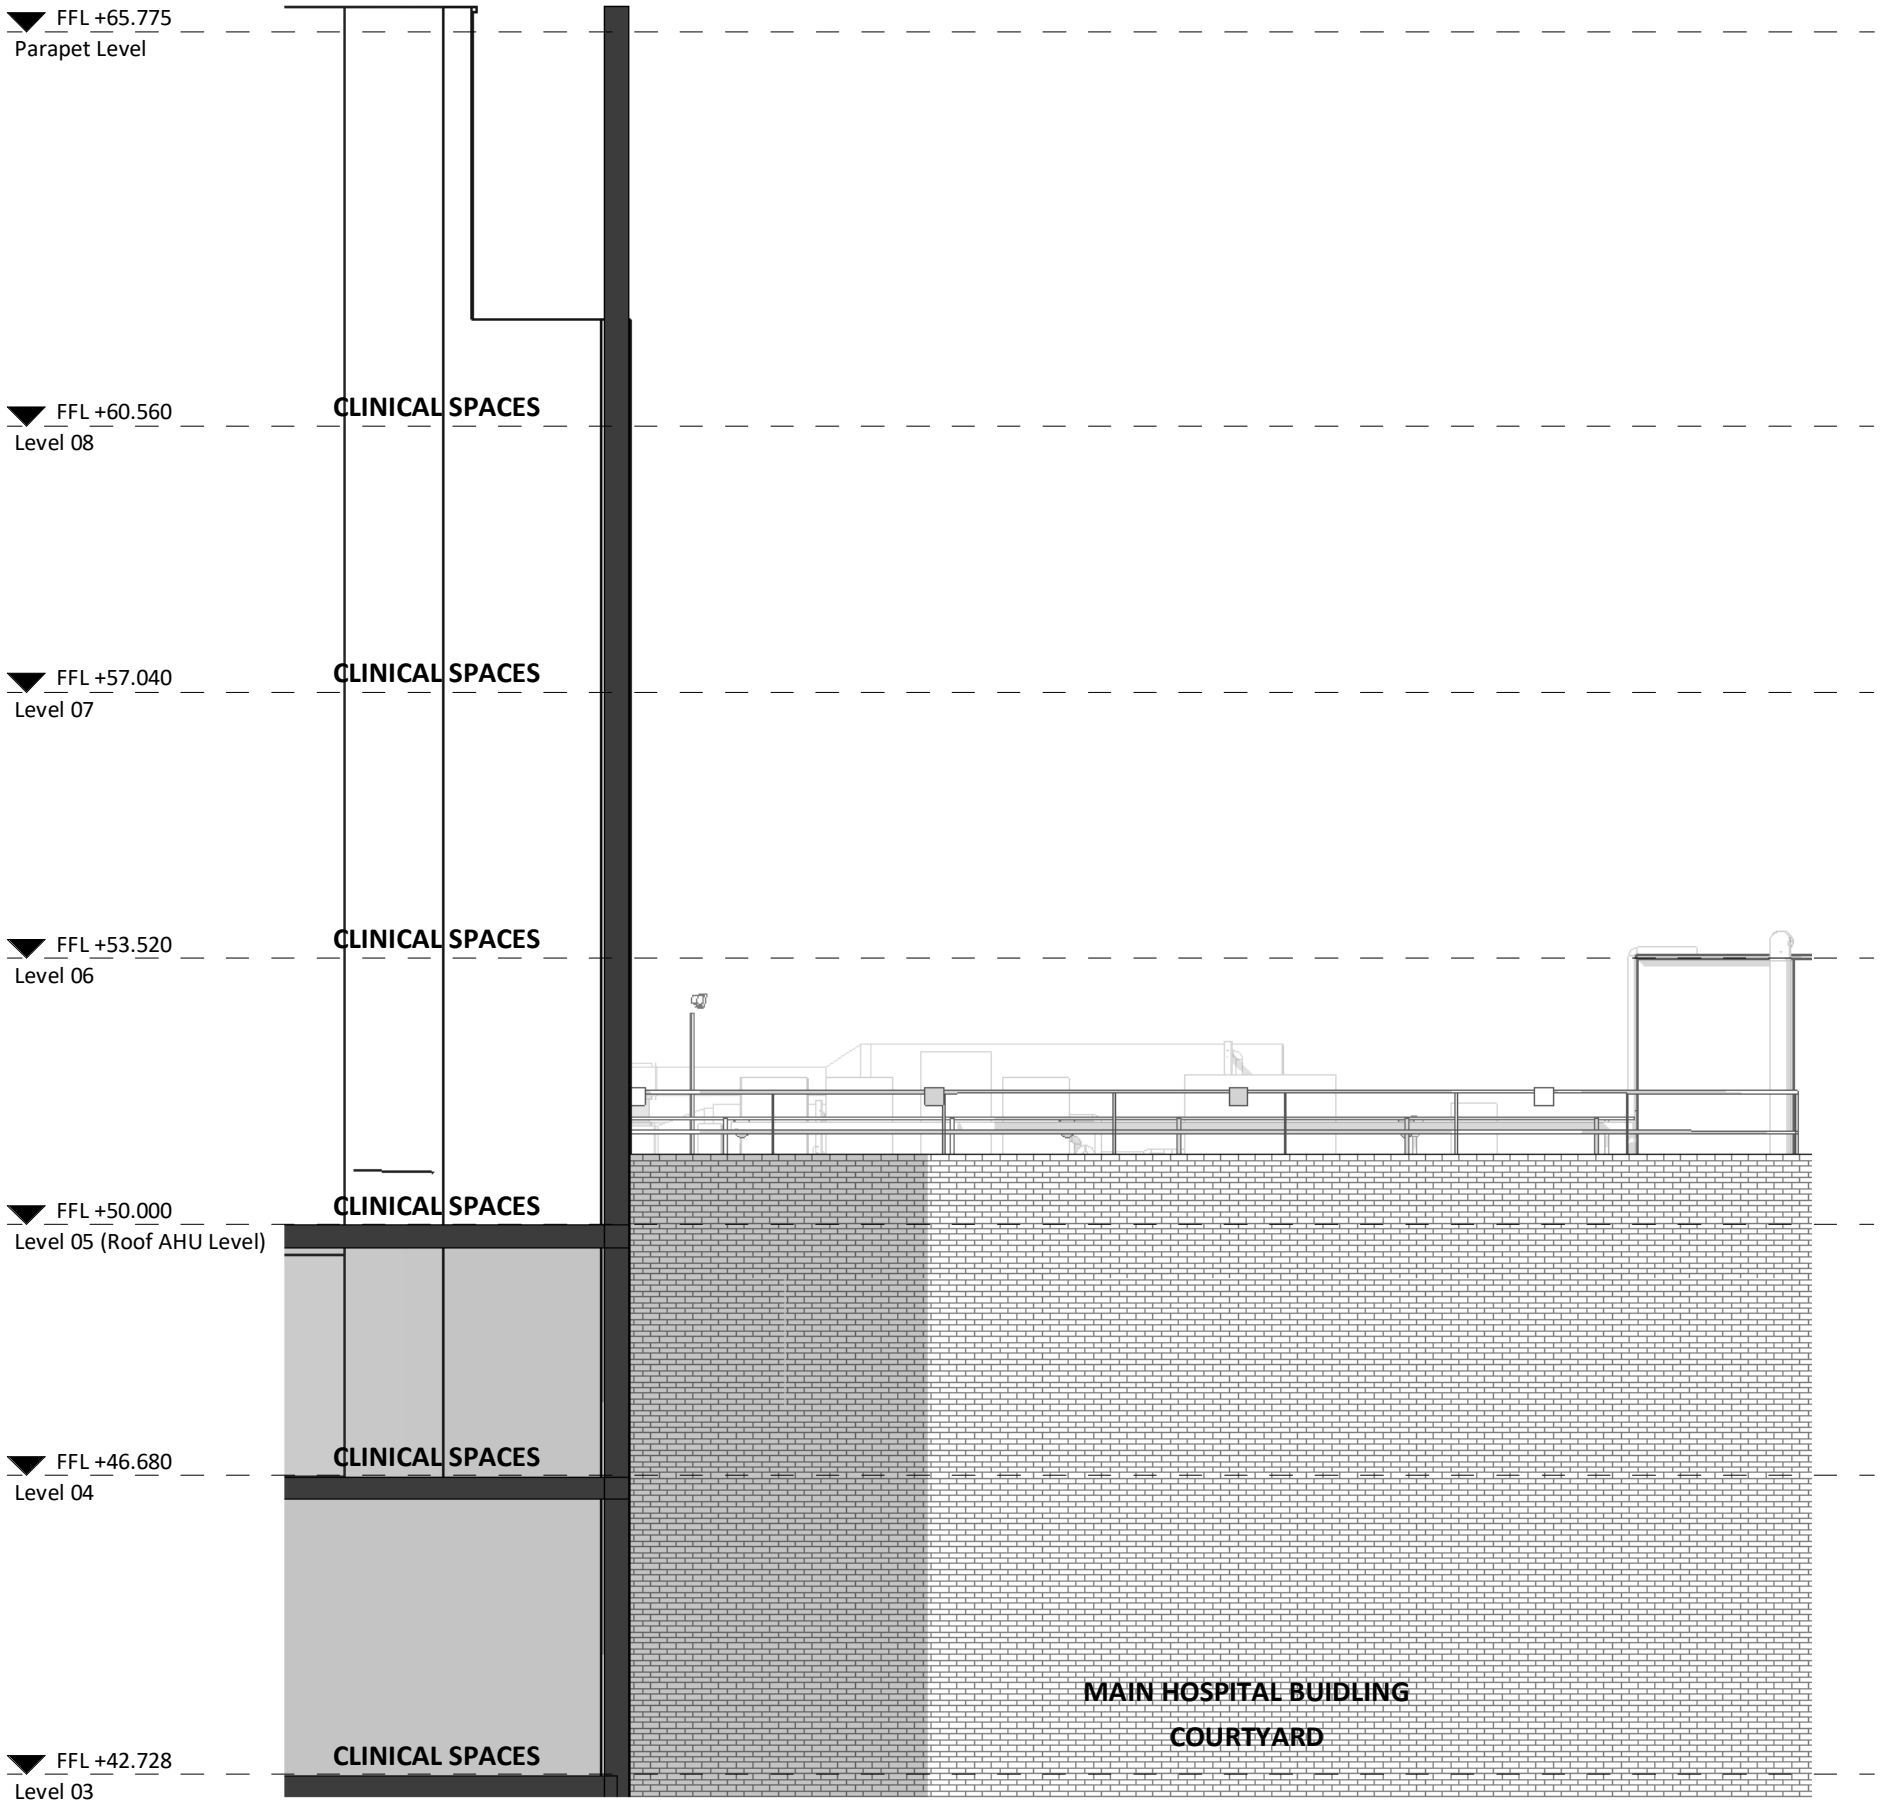

Existing Side Sectional Elevation B
1 : 100

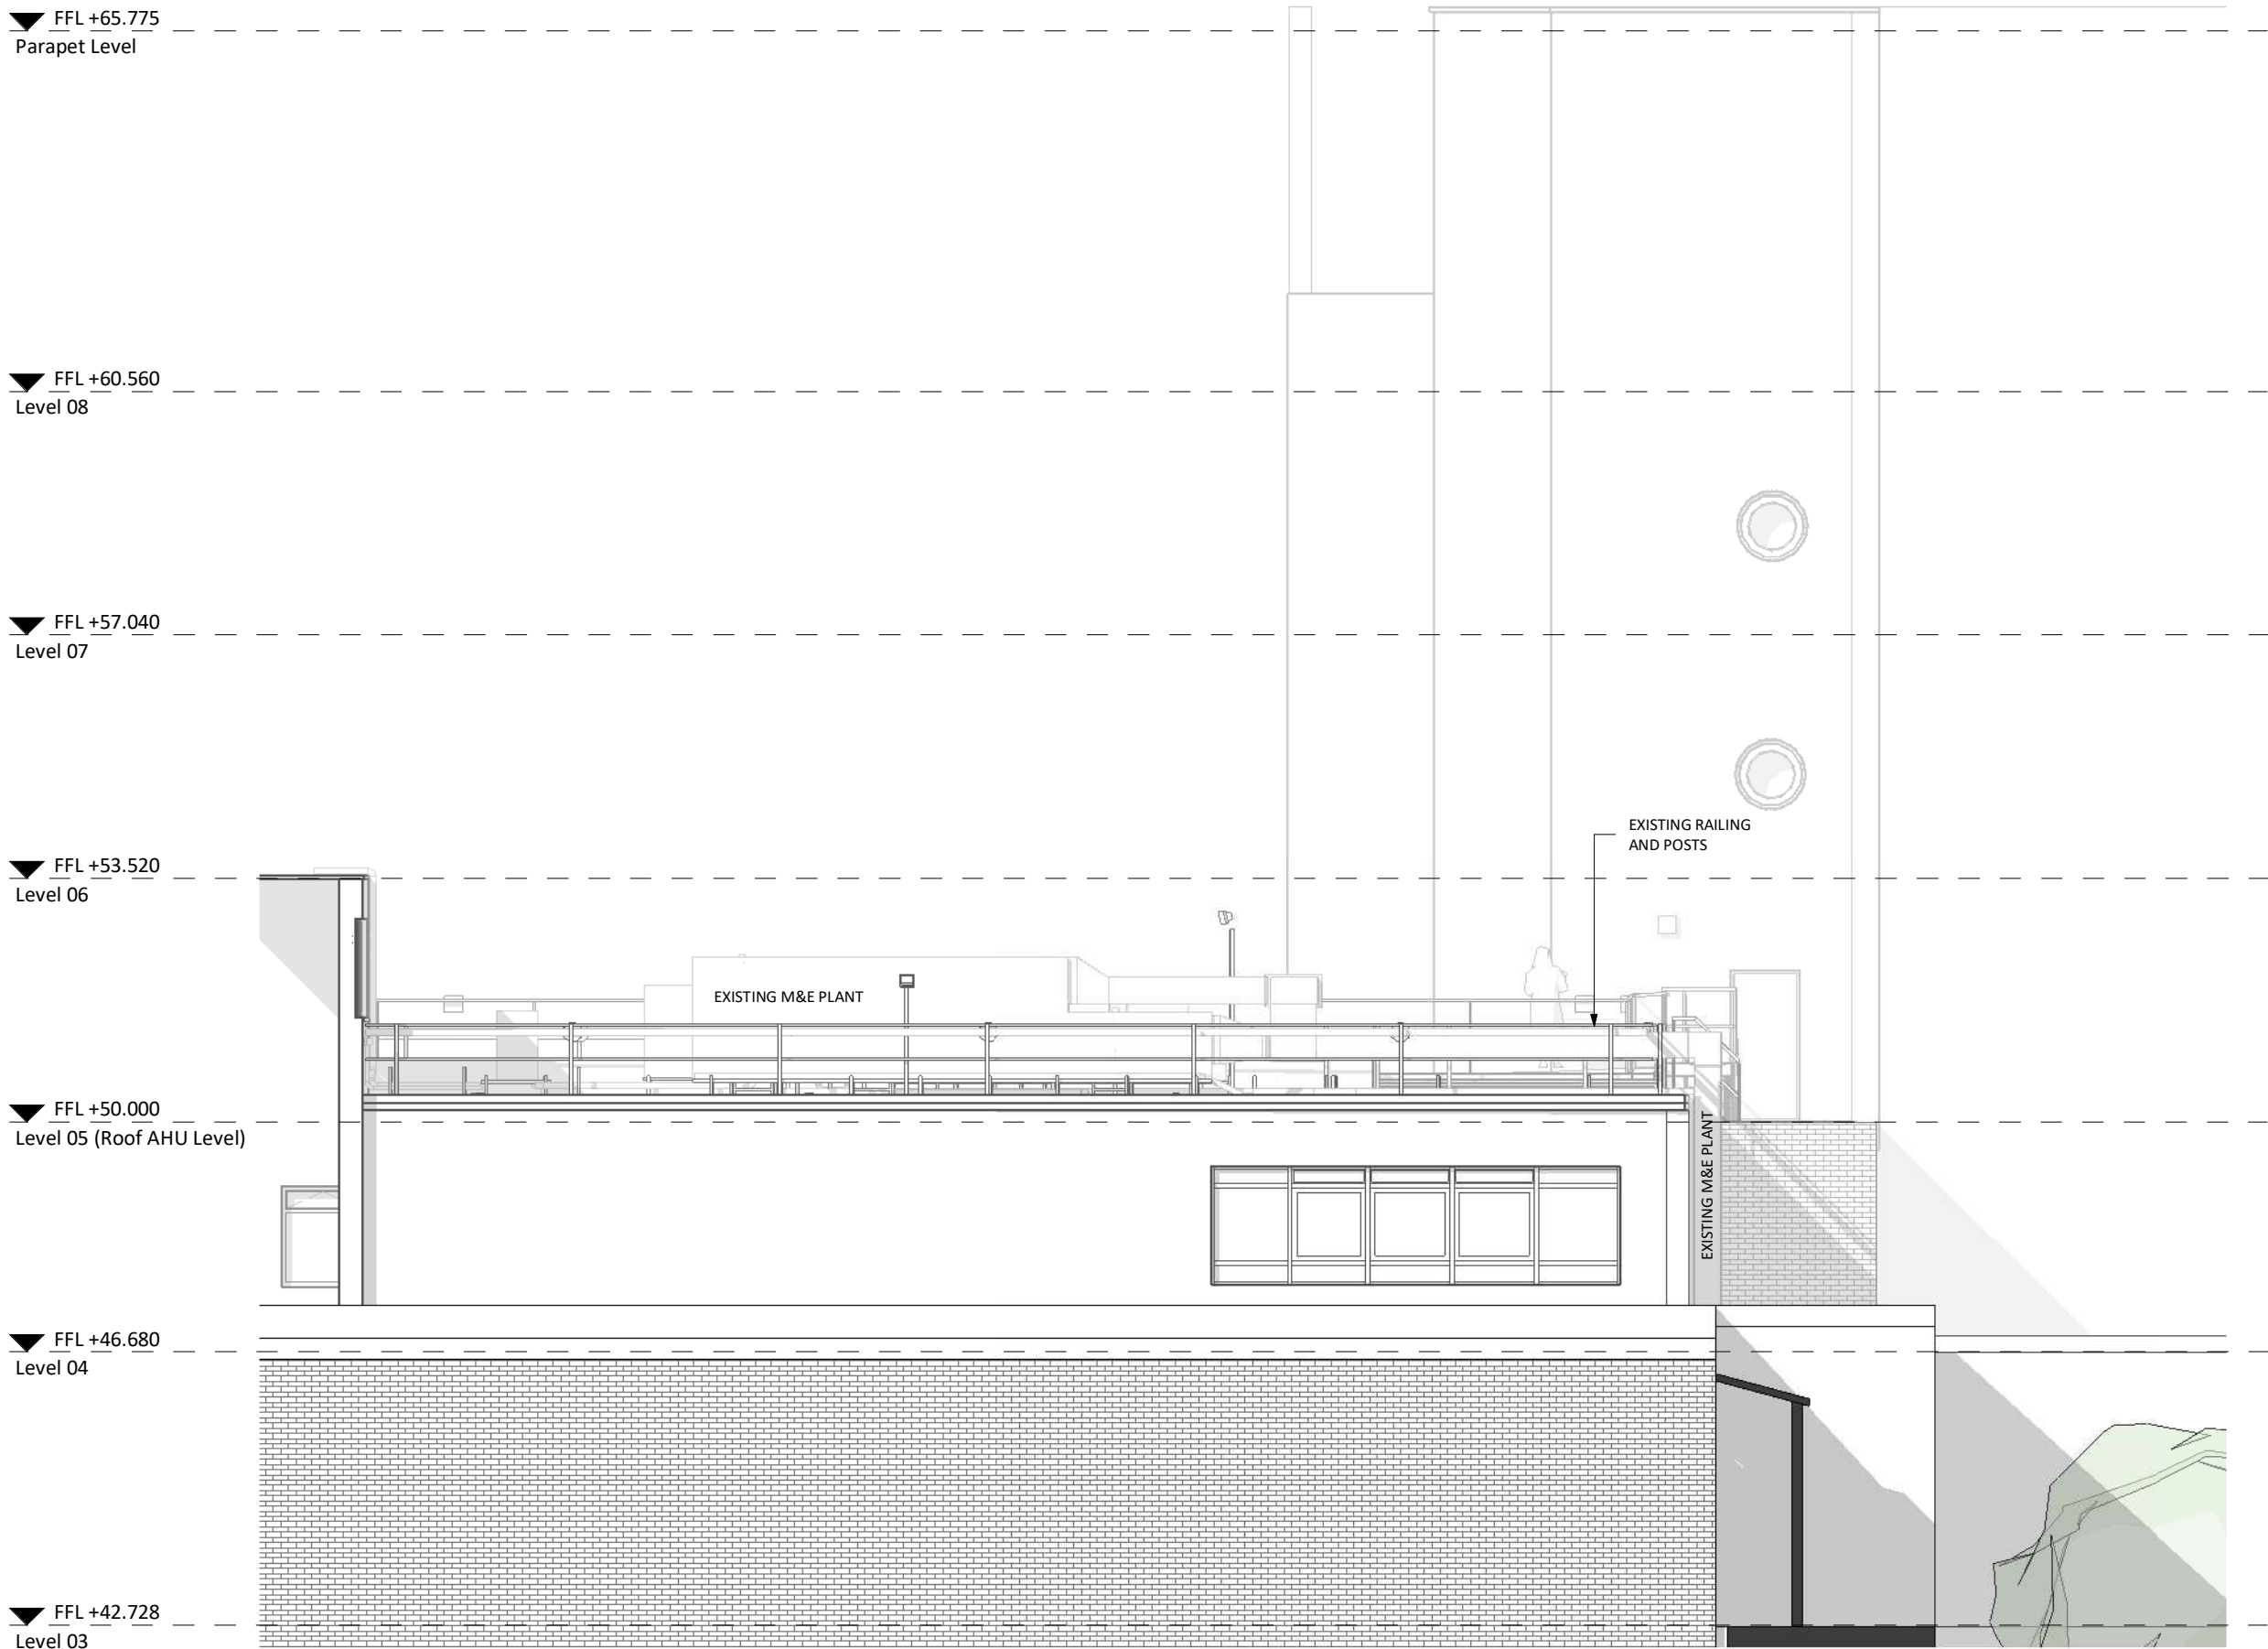

Existing Side Sectional Elevation C
1 : 100

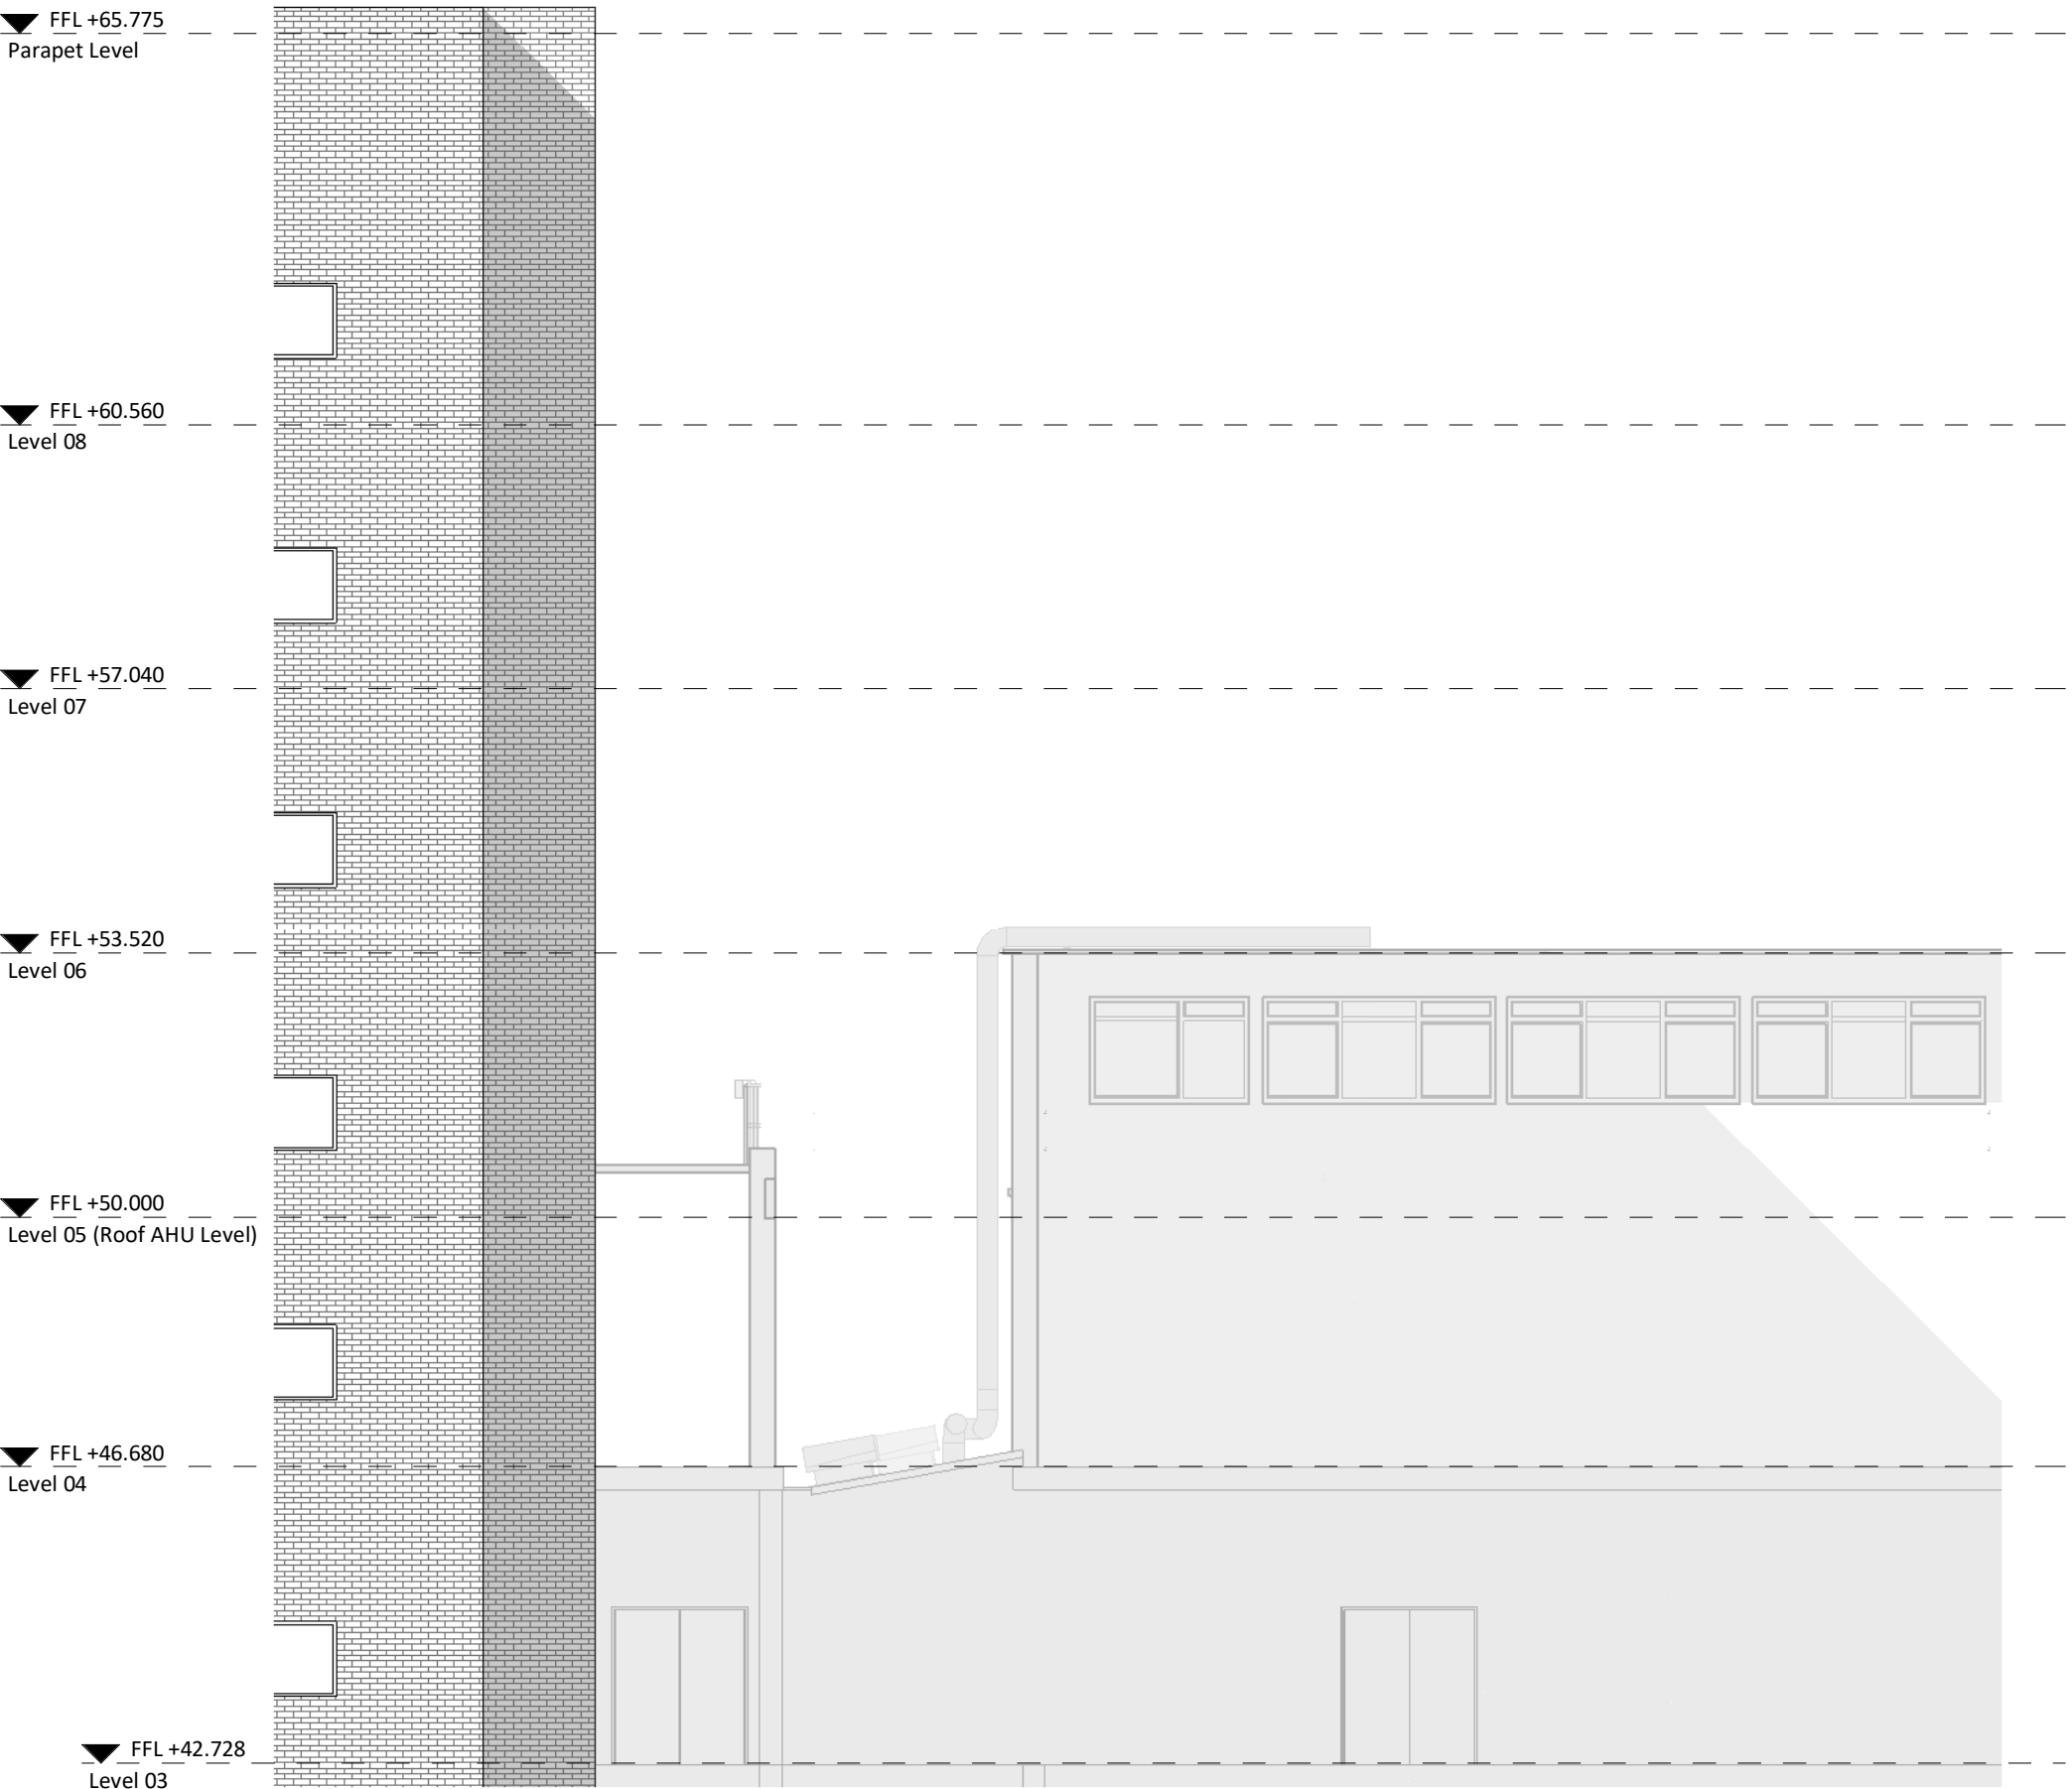

Existing Side Sectional Elevation D
1 : 100

PL	PL01	04/08/2026	Drawings for Planning Application	
STATUS	REV	DATE	DESCRIPTION	
CLIENT				REVISED BY DS
ABUHB				CHECKED BY JE
			ORIGINATOR NO 157195	

CONSULTANT
STRIDE TREGLOWN
www.stride-treglow.com © Stride Treglow Limited 2020
PROJECT
Gamma Camera and Fluroscopy
Royal Gwent Hospital, Cardiff Rd, Newport
NP20 2UB

DRAWING TITLE
Existing Elevations

STATUS CODE	SCALE
PLANNING	As indicated
@A1	
PROJECT - ORIGINATOR - FUNCTION - SPATIAL - FORM - DISCIPLINE - NUMBER	STATUS_REVISION
157195-STL-GA-XX-DR-A-00020	PL_PL01