



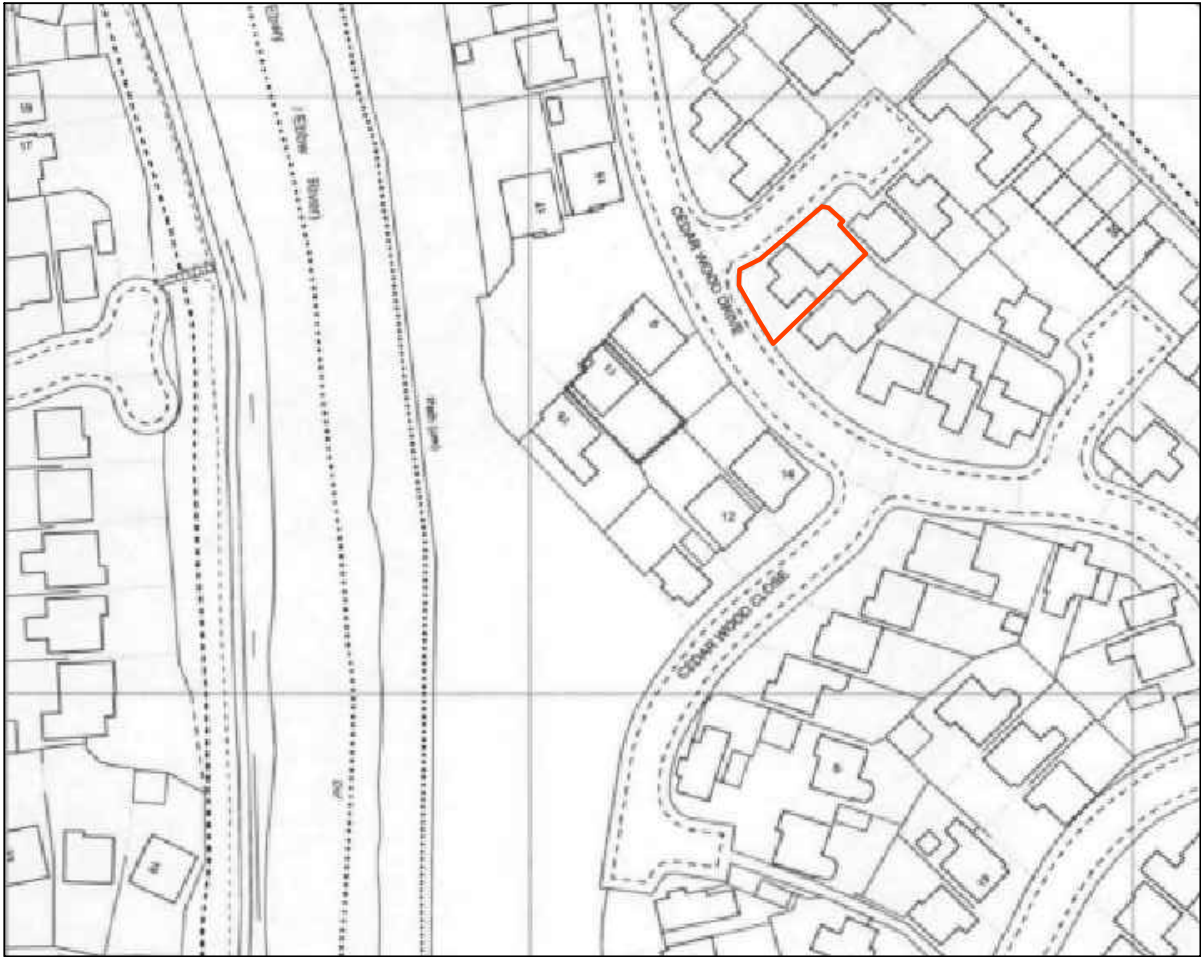

LOCATION PLAN
(SCALE 1:1250)

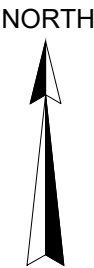

FOR PLANNING PERMISSION

Client		Drawing Title		Contract	
Mr. Chris Howells		LOCATION PLAN		Proposed Garage Conversion	
Scales @ A4 1:1250				44, Cedar Wood Drive,	
Drawn Date FEBRUARY 2025				Rogerstone, Newport,	
		Drawing No. 03		NP10 9JR	