



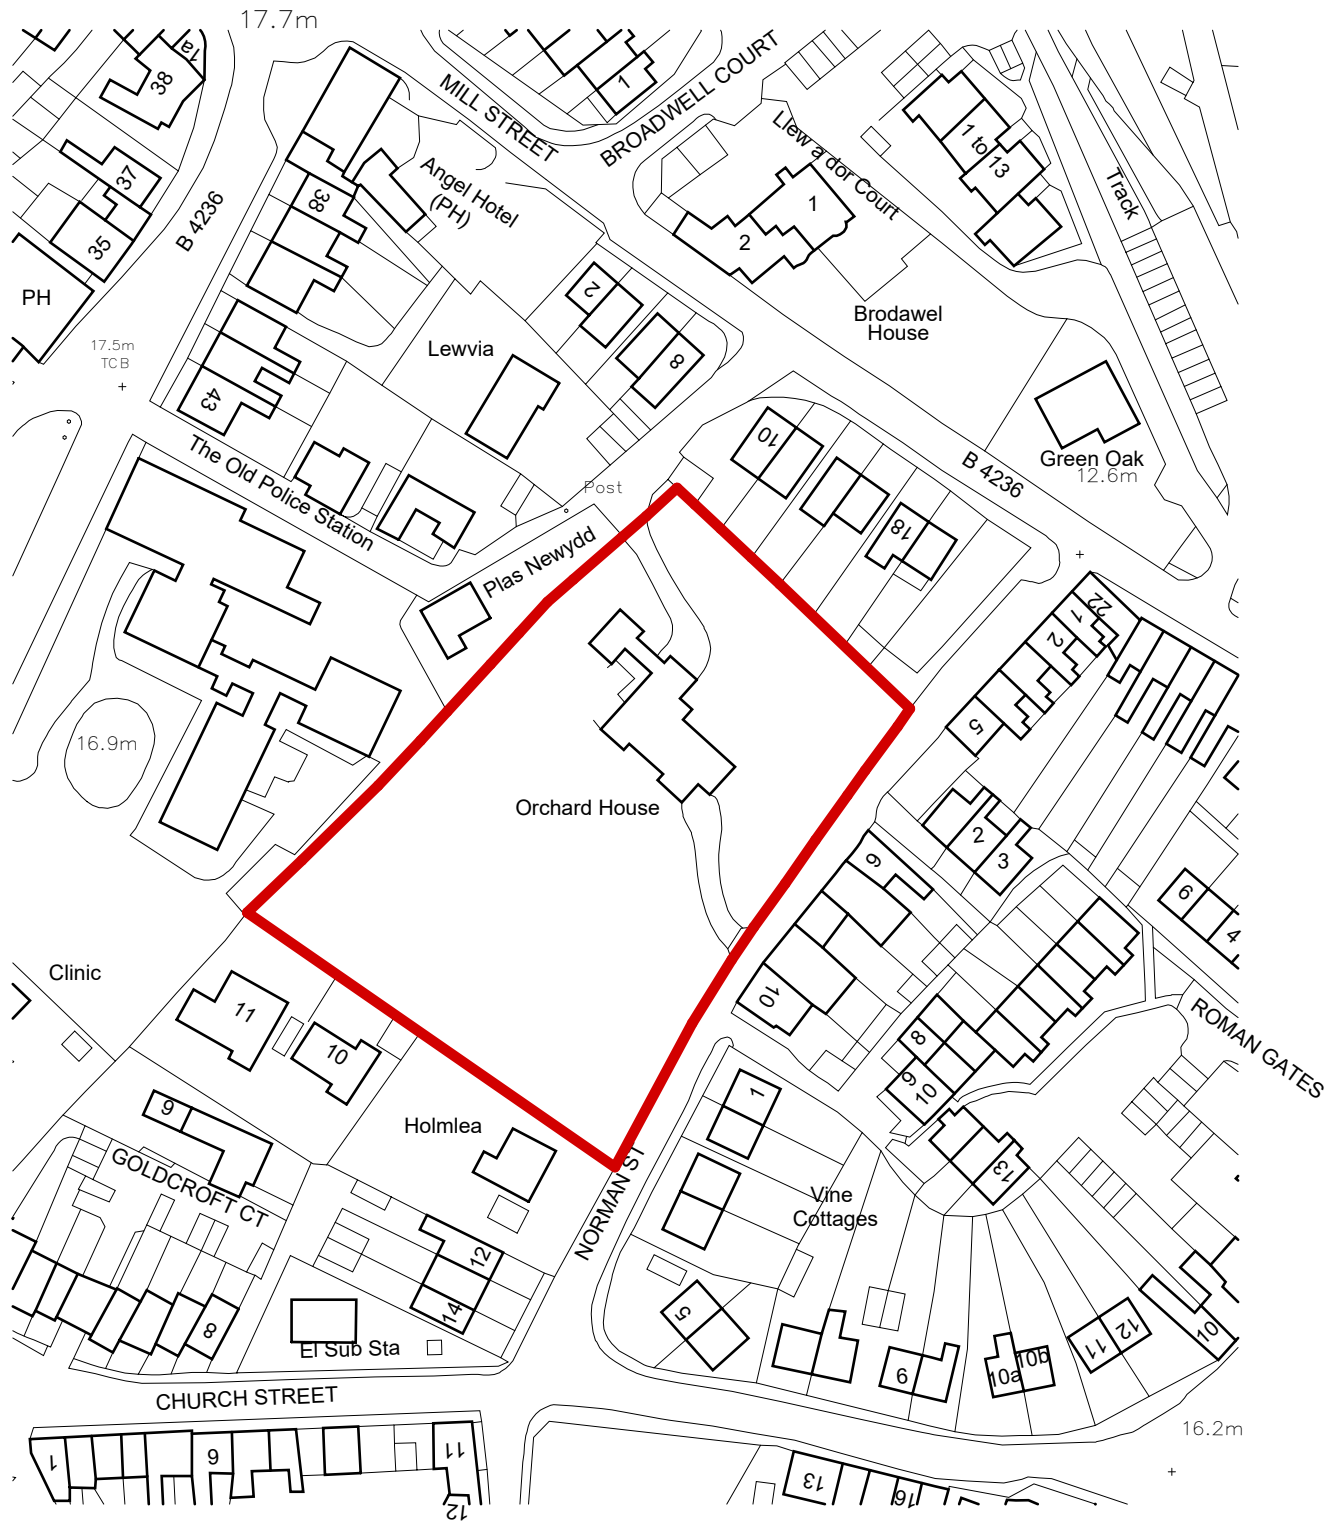

- Red lines Indicate Site Boundary.
- Blue lines Indicate adjacent land under clients Ownership.

Ownership of all boundaries to be confirmed by client.

- Notes:
1. Drawings must not be scaled and any discrepancies must be reported immediately.
 2. The drawing is to be read in conjunction with all other relevant project drawings and schedules.
 3. Dimensions indicated are structural.
 4. Drawing must be printed in colour to ensure all elements are clearly identified.

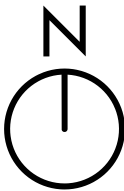

C1	Preliminary Construction Issue	RS	LR	07.06.24
Rev.	Description	Drawn	Check	Date

PRELIMINARY

pentan
architects

22 Cathedral Road
Cardiff CF11 9LJ
t. 029 2030 9010
info@pentan.co.uk

Project
Orchard House
Client
Pobl

Drawing Title

O.S Plan

Job no.	Org.	Zone	Level	Type	Role	Description	Status	Rev.
3258	- PEN	- ZZ	- ZZ	- DR	- A	- 1000	S3	C1
Scale				Date				
1 : 1250		@ A3		Jun 24				

NOTES: Do not scale. All dimensions are in millimetres unless stated otherwise