



10, FURNACE WAY, NEWPORT, NEWPORT, NP19 4RJ

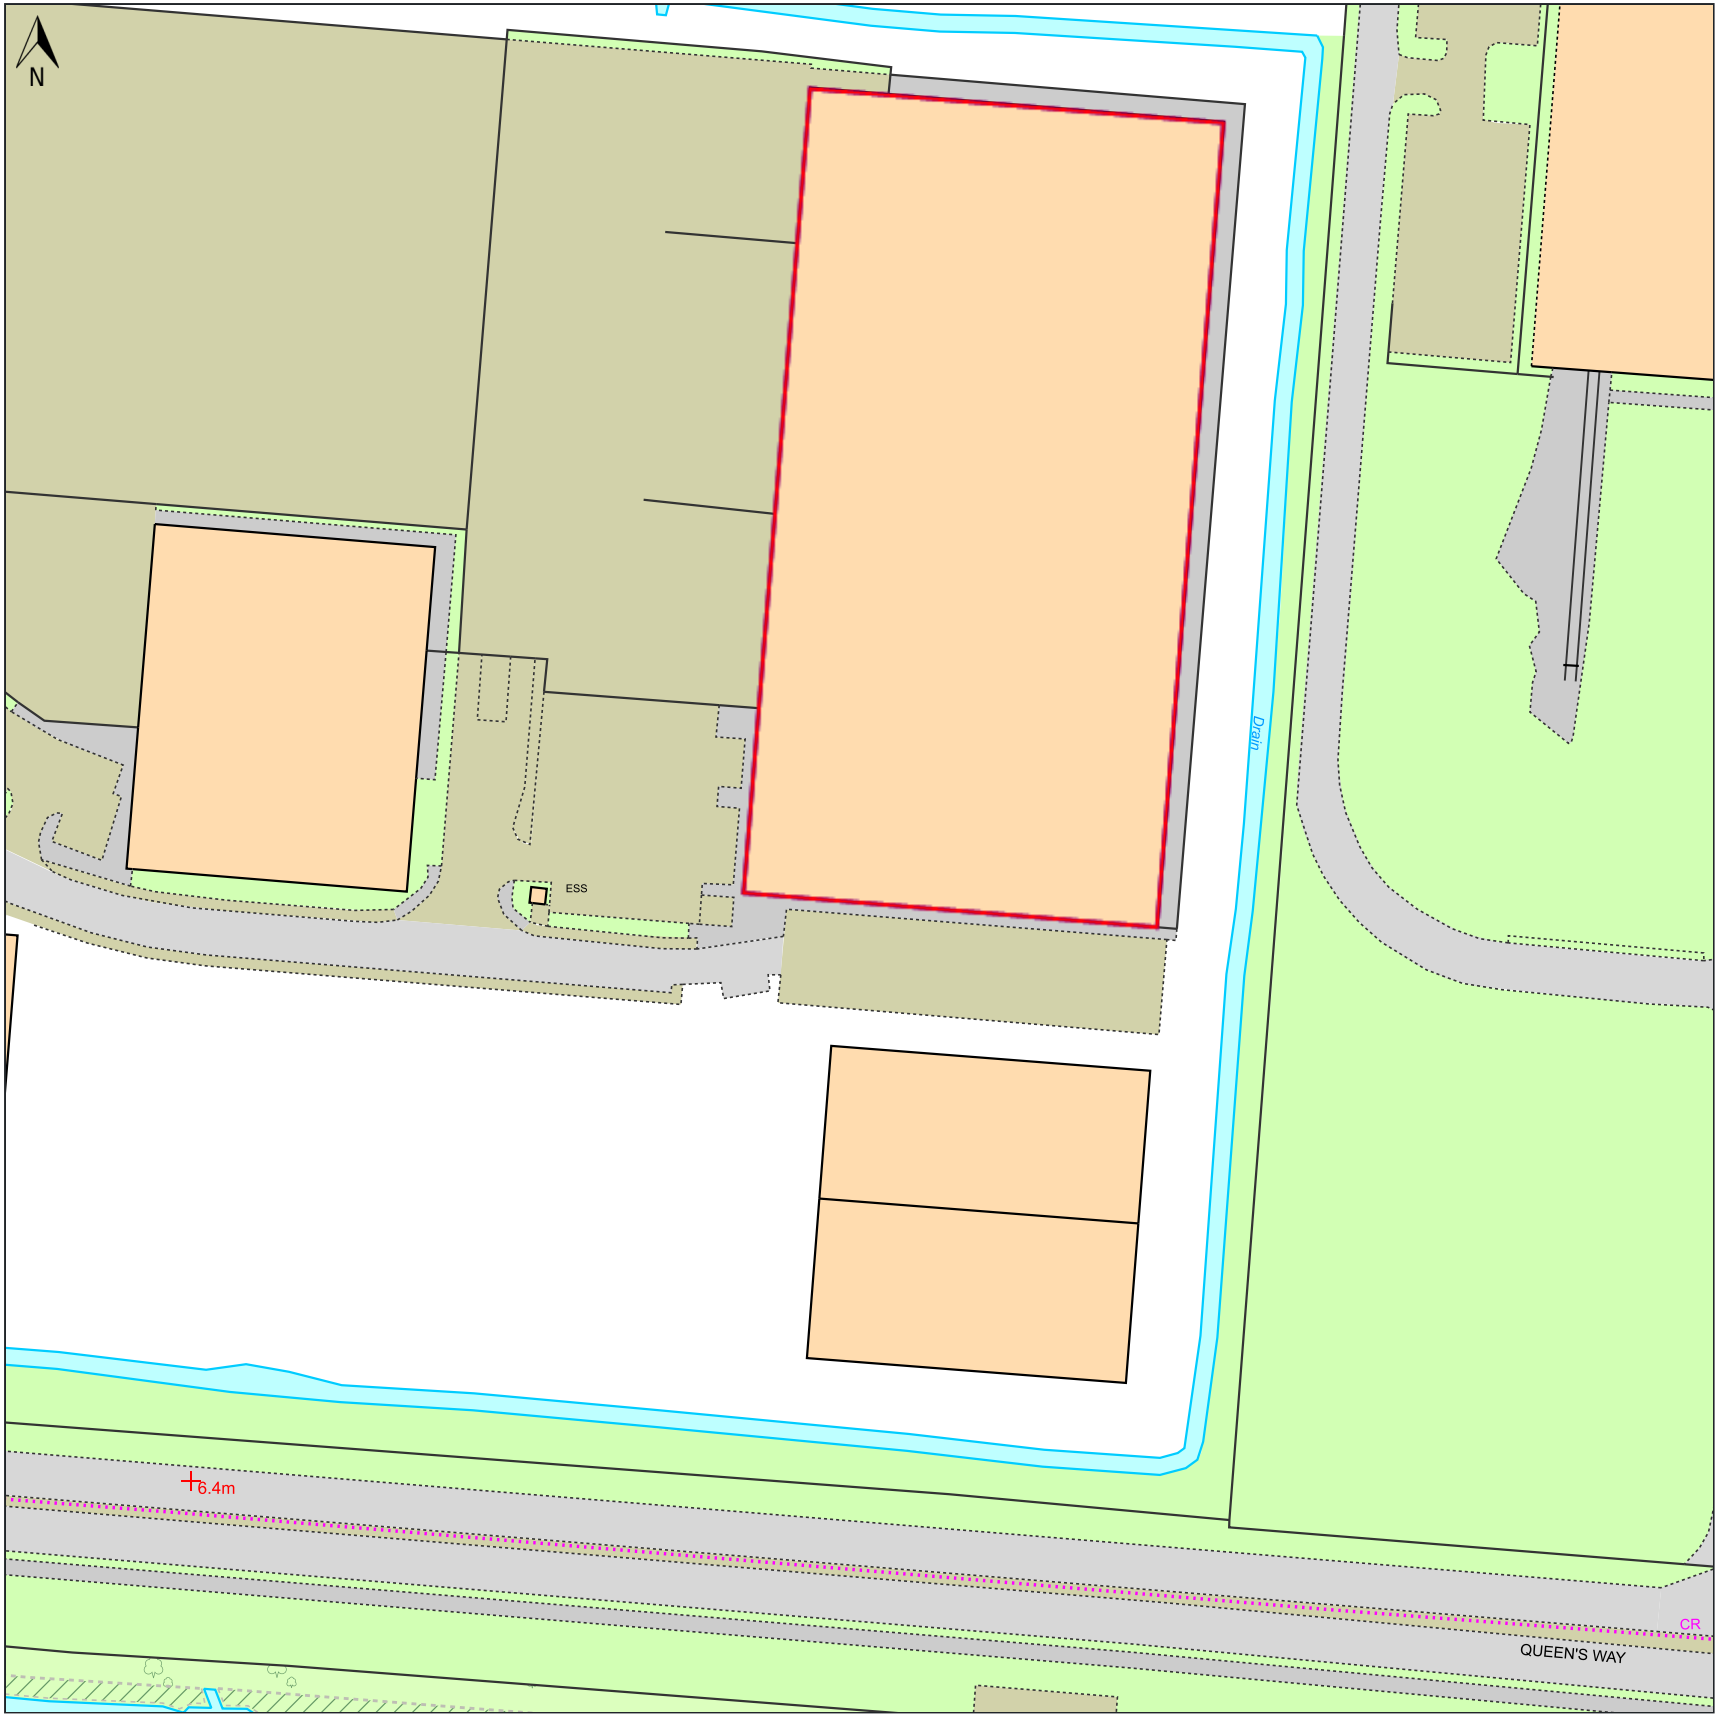

© Crown copyright and database rights, 2024. Ordnance Survey 0100031673 Created using Plans by Emapsite

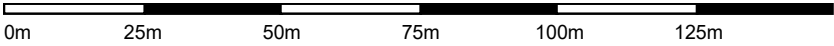

Scale: 1:1250

Paper Size: A3

Notes:

