APPLICATION FOR A LAWFUL DEVELOPMENT CERTIFICATE

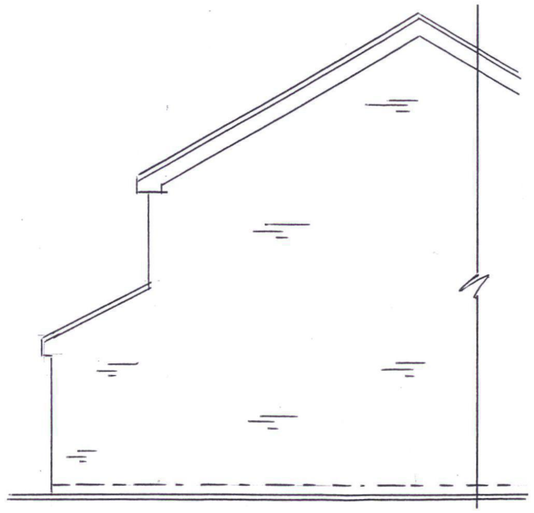

PART SIDE ELEVATION EXISTING

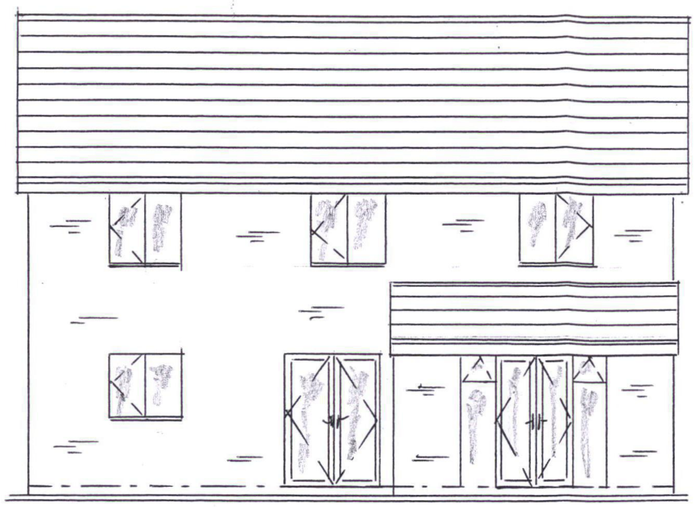

REAR ELEVATION EXISTING

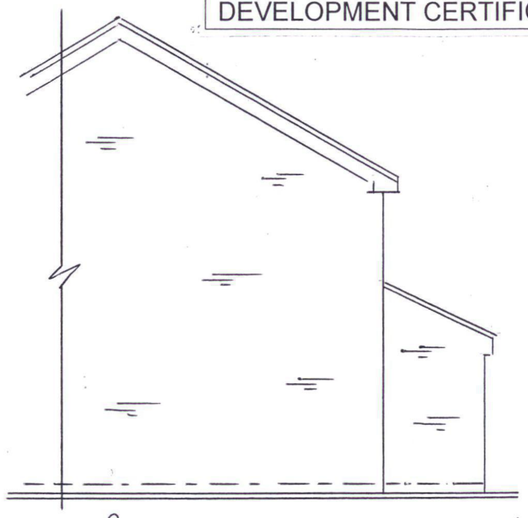

PART SIDE ELEVATION EXISTING

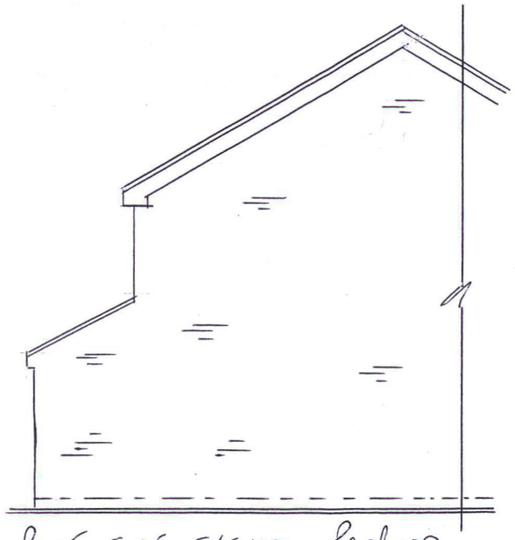

PART SIDE ELEVATION PROPOSED

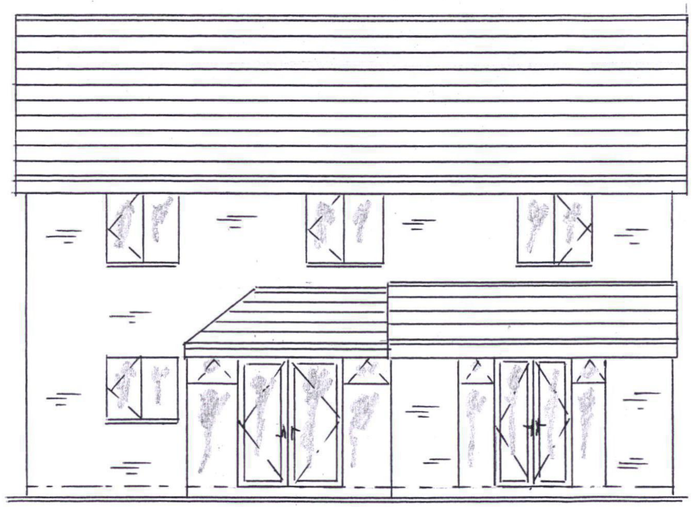

REAR ELEVATION PROPOSED

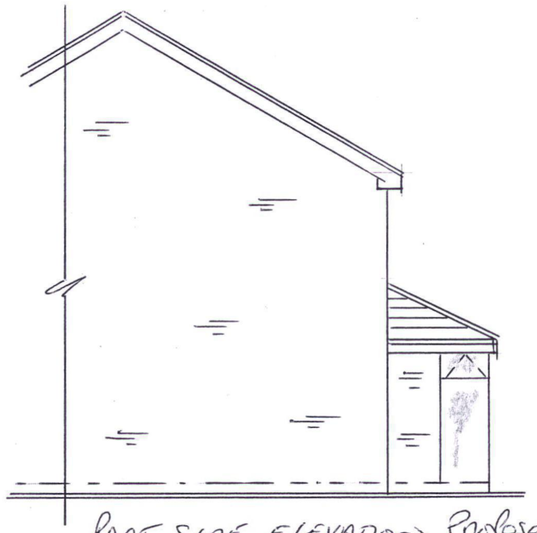

PART SIDE ELEVATION PROPOSED

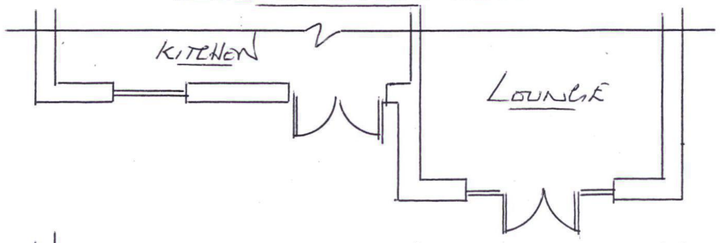

EXISTING FLOOR PLAN

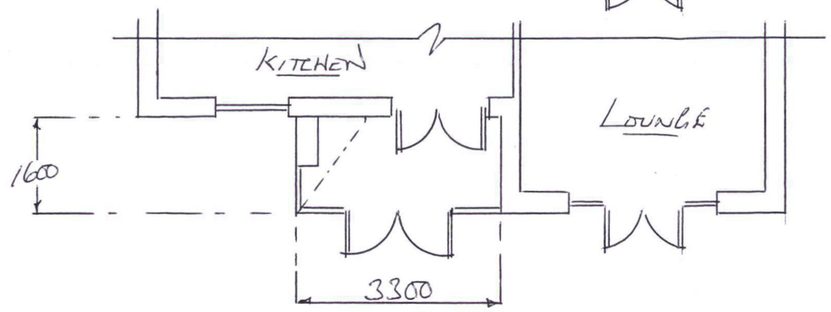

PROPOSED FLOOR PLAN

NOTES

EXTERNAL MATERIALS

WALLS: FACE BRICK MATCH EXISTING
FRAMES: WHITE UPVC
GLAZING: CLEAR TOUGH
ROOF: LIGHTWEIGHT CO-POLYMER MATERIAL CARBON GREY SLATE TILES, WHITE F.S.C.

DUNRAVEN
Windows - Doors - Conservatories

St Davids House, Heol Mostyn, Village Farm Ind. Est
Pyle, Bridgend. CF33 6BJ

T: 01656 743 572 / 745 035 F: 01656 745 918

Client: MISS CROOT MR BATCHELDOR

Job Title: PROPOSED CONSERVATORY FOR:- 28 DEHAVILLAND RD ROGERSTONE NEWPORT NP10 9PS

Drawing Title: ERECT AN TILED ROOF CONSERVATORY TO THE REAR ELEVATIONS

0 1m 2m 3m 4m 5m

Scale 1:100

Date 09-03-2025 | Drawn by D THOMAS

Drg No. 1X1591 | Rev.