




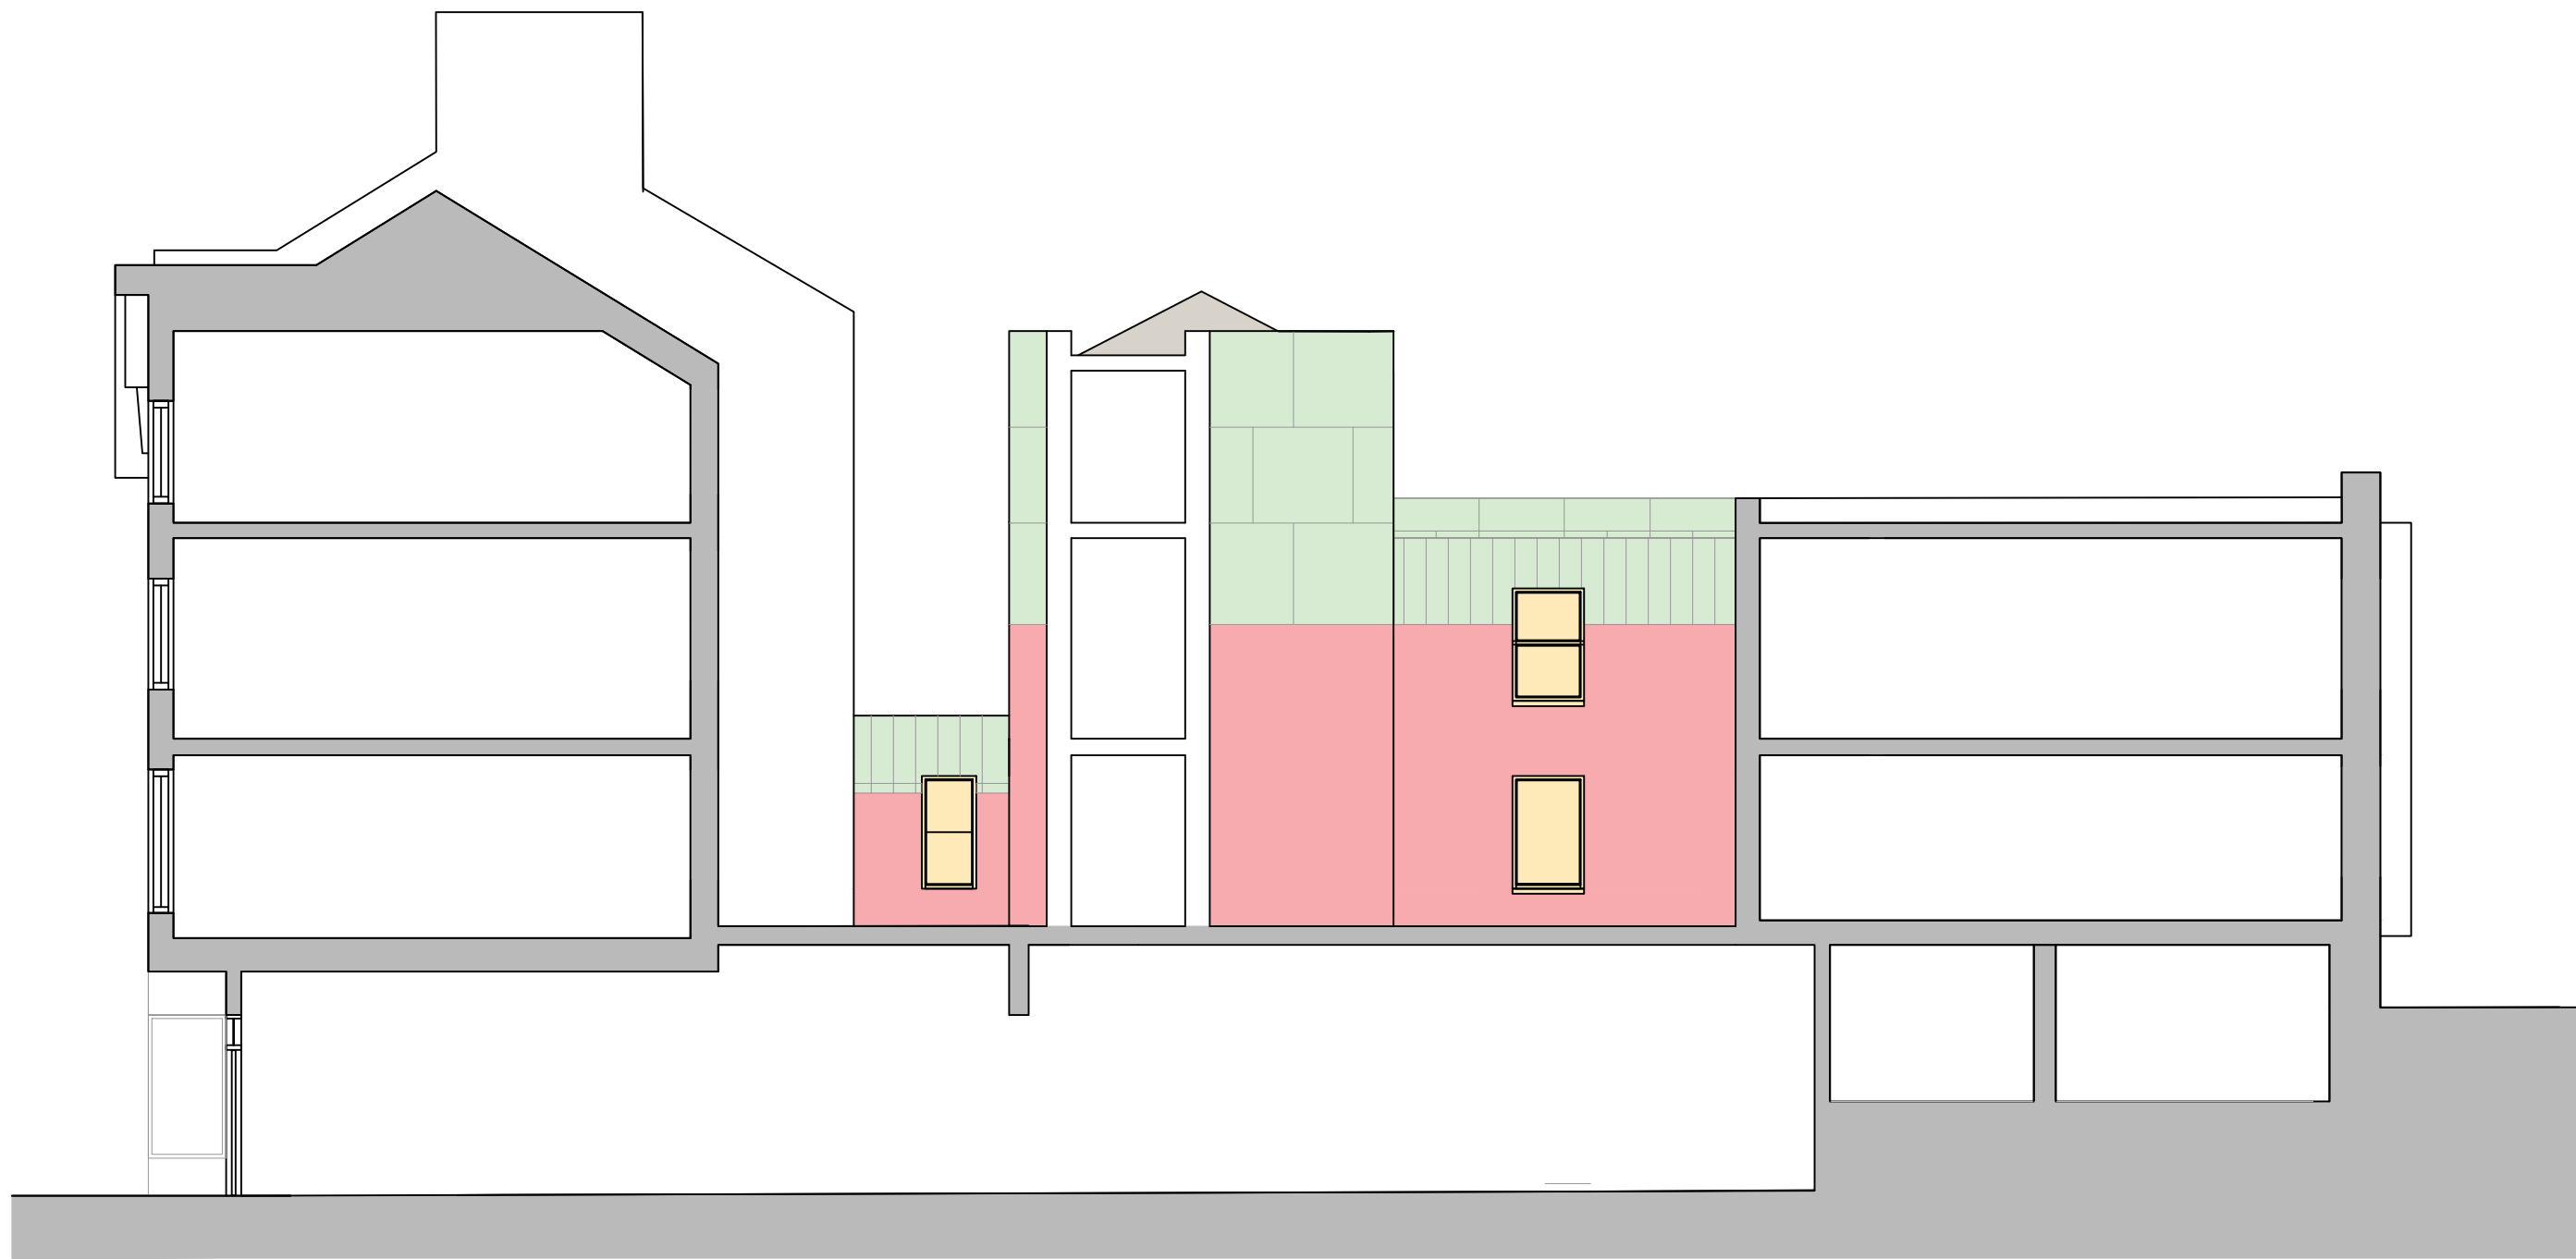


SECTION 05 (SOUTH VIEW)

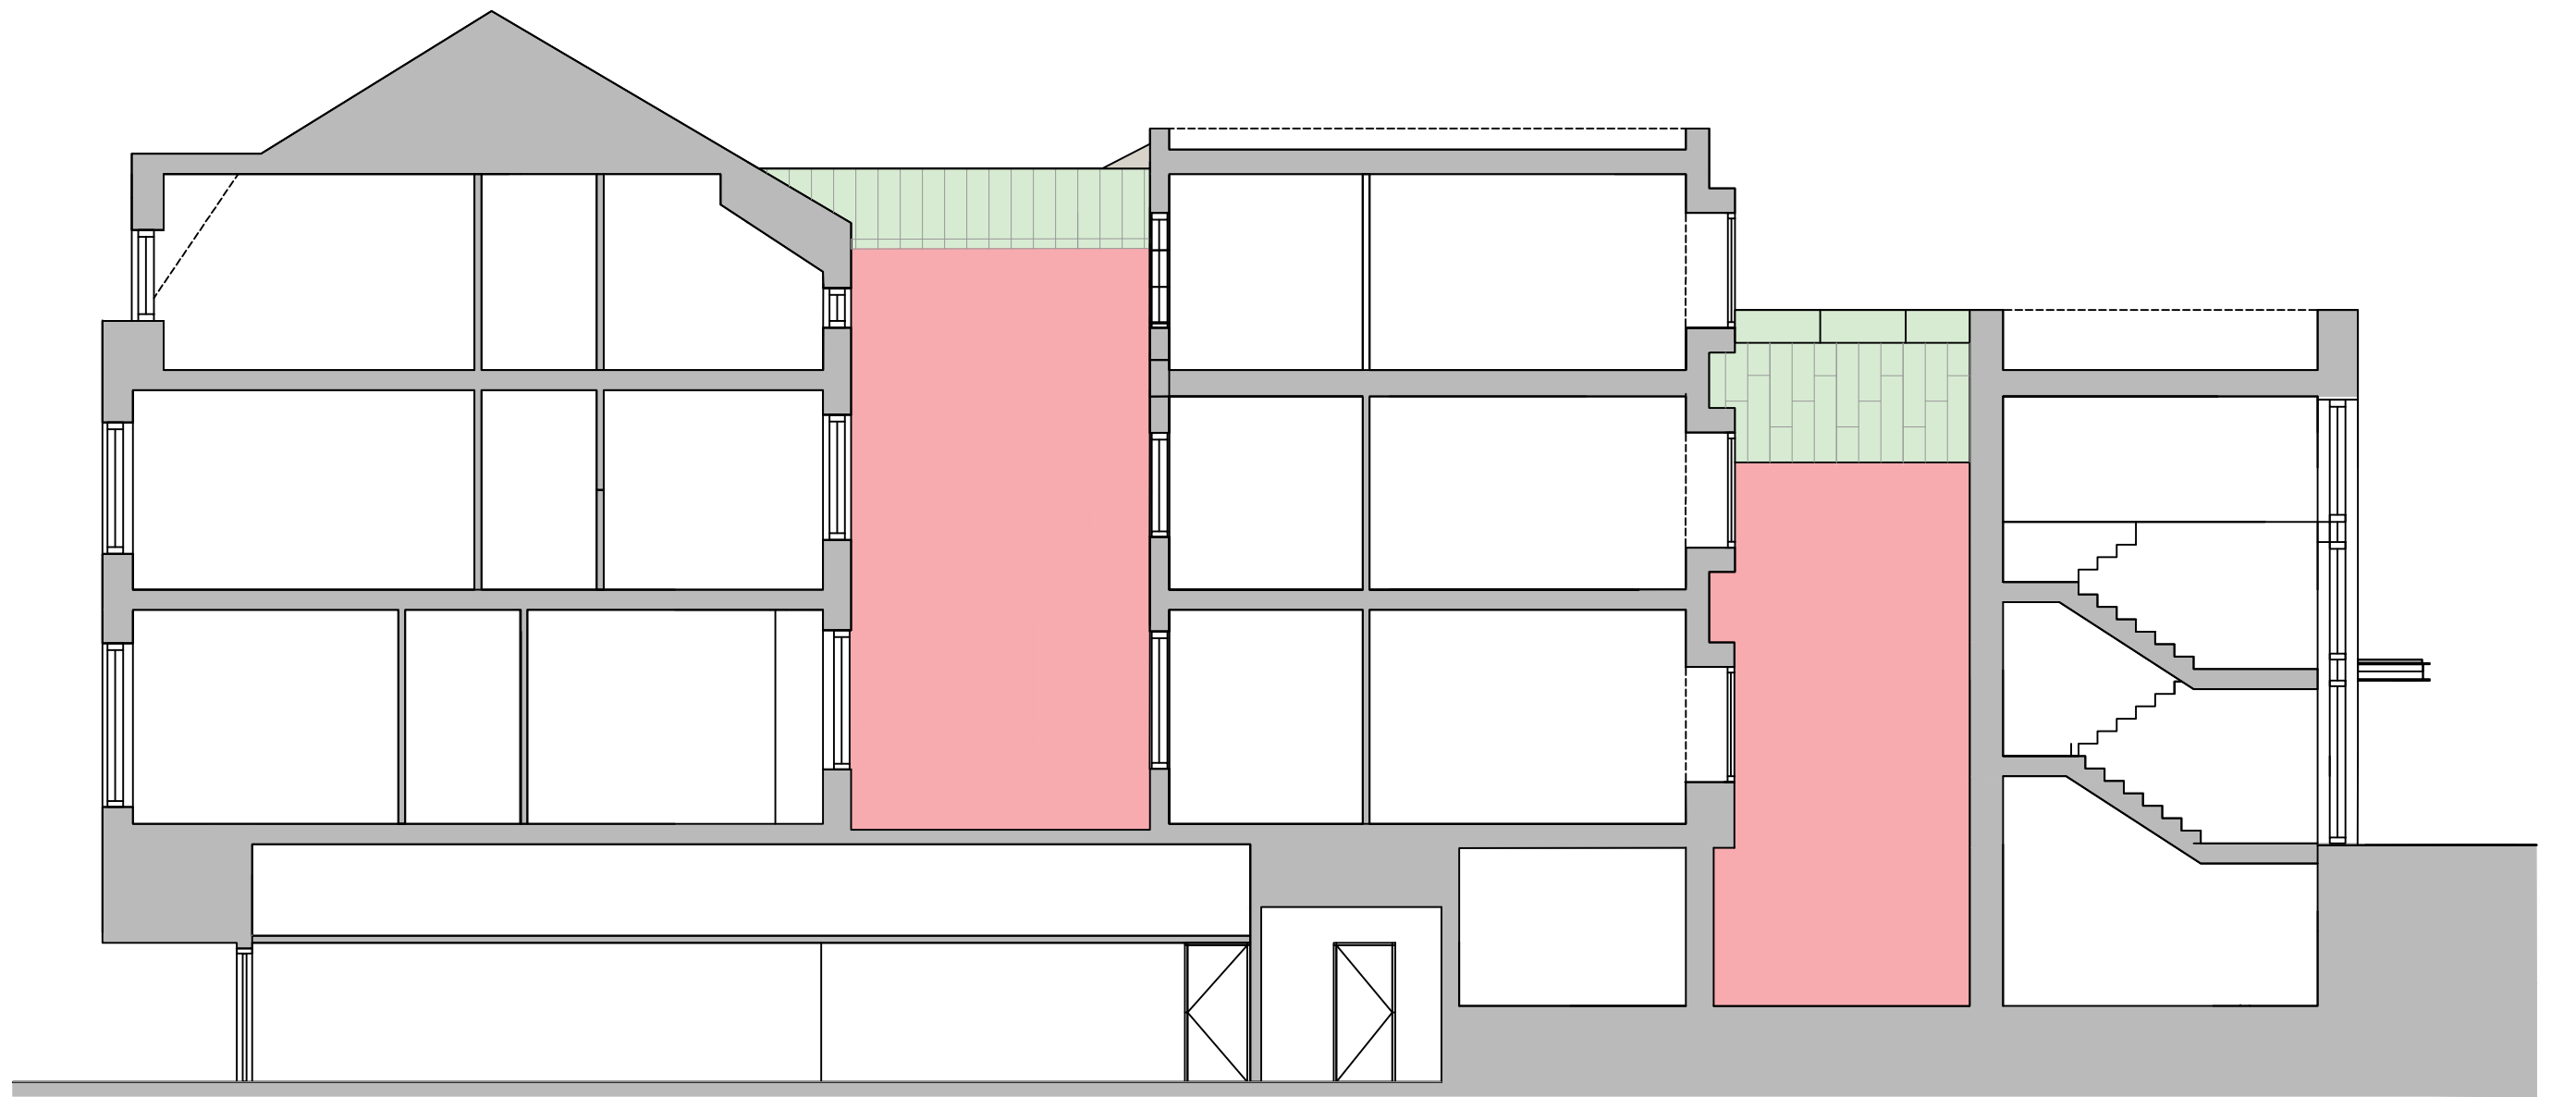

SECTION 04 (SOUTH VIEW)

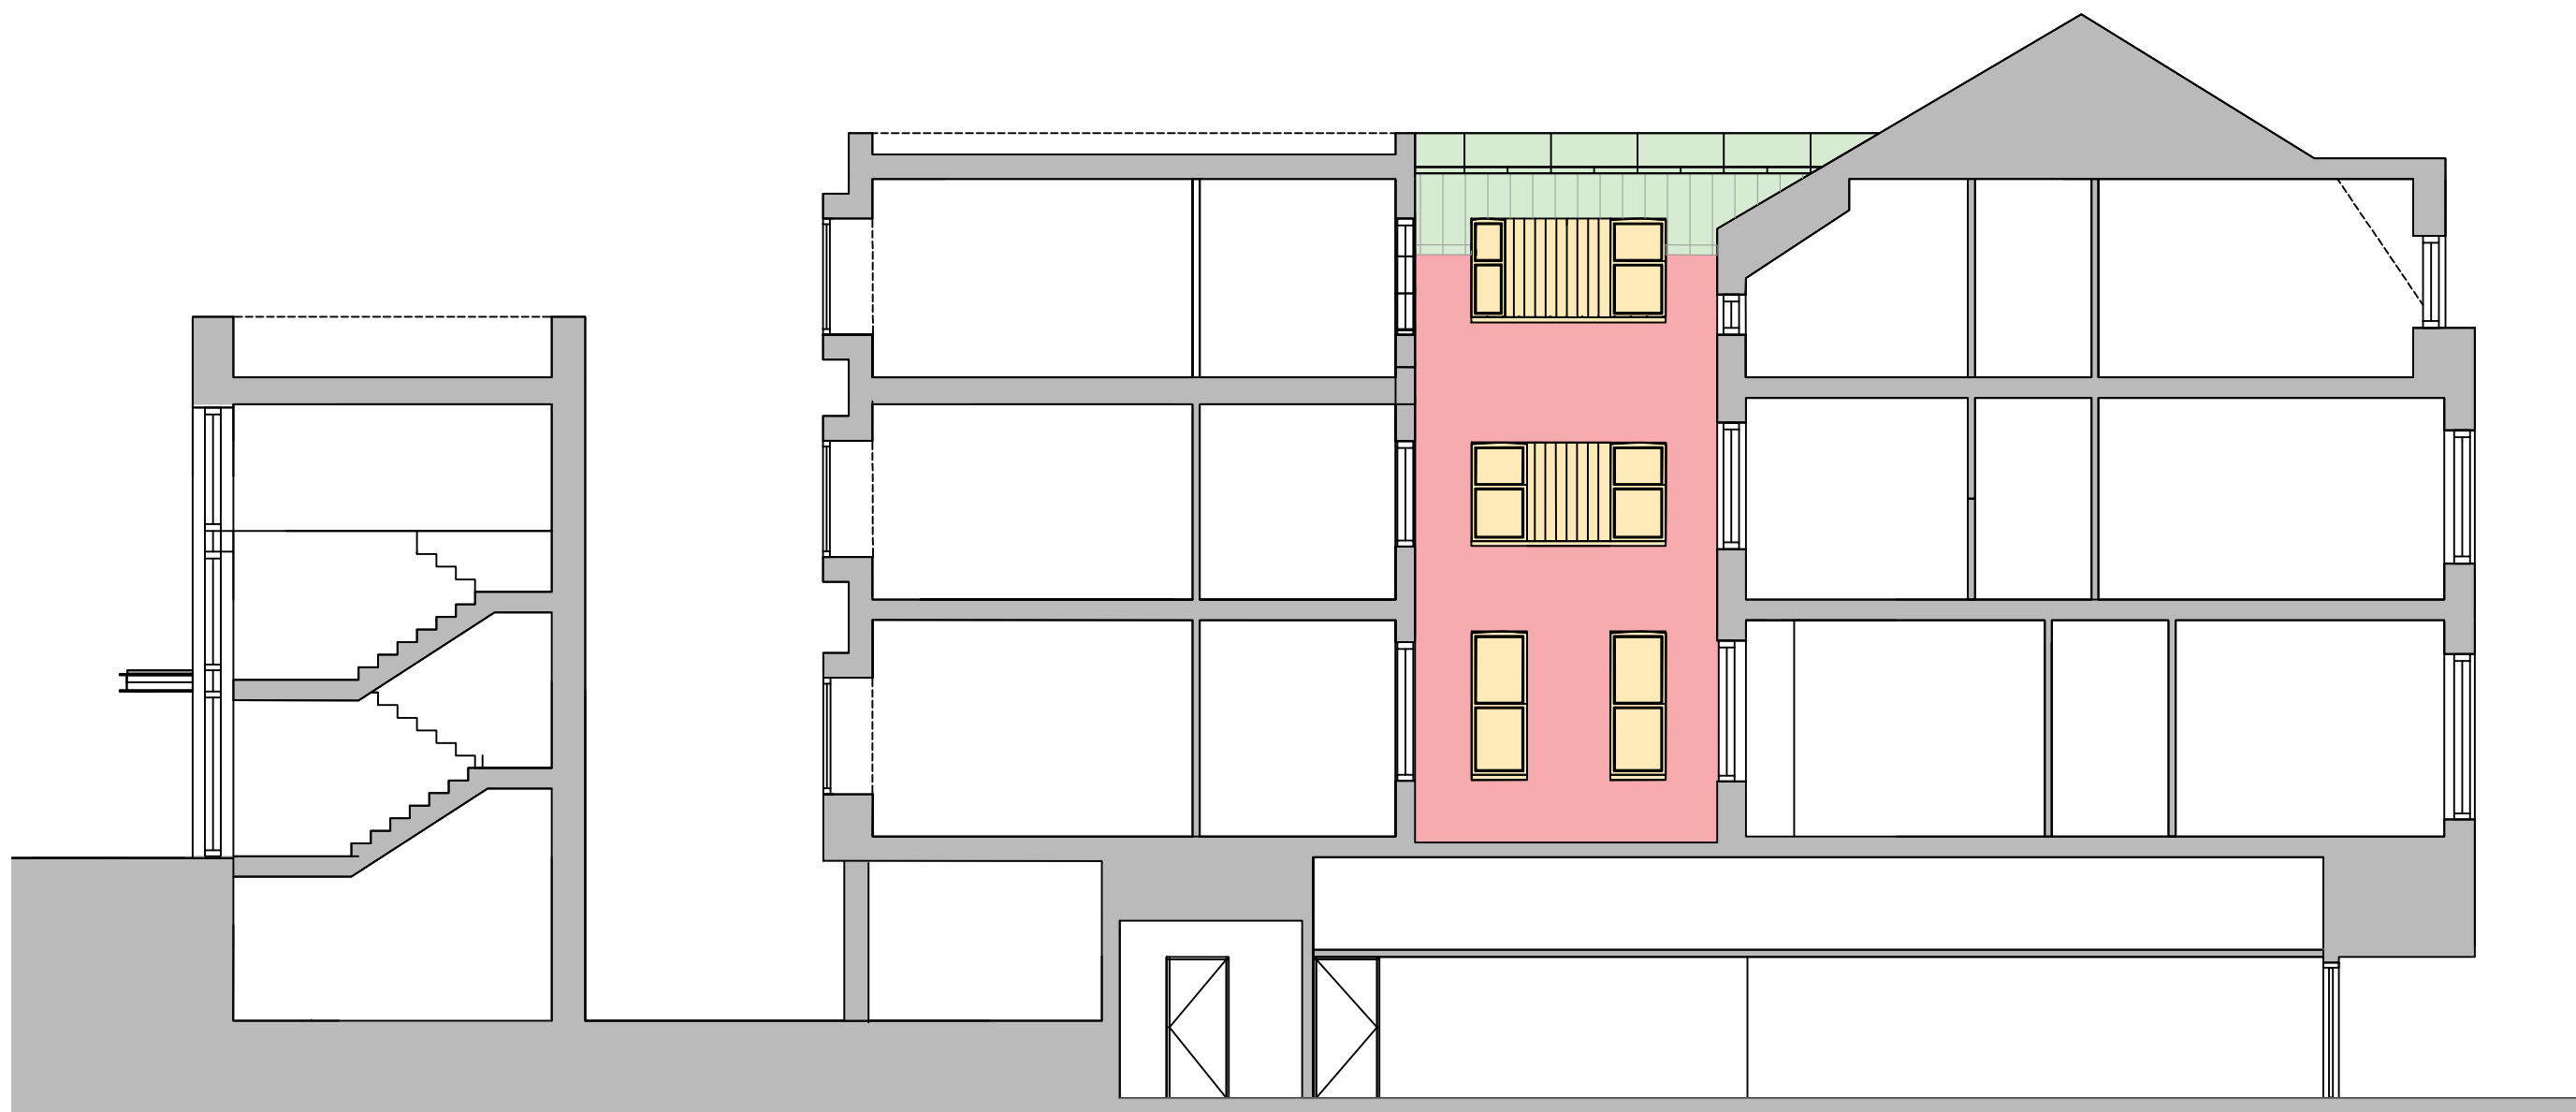

SECTION 04 (NORTH VIEW)

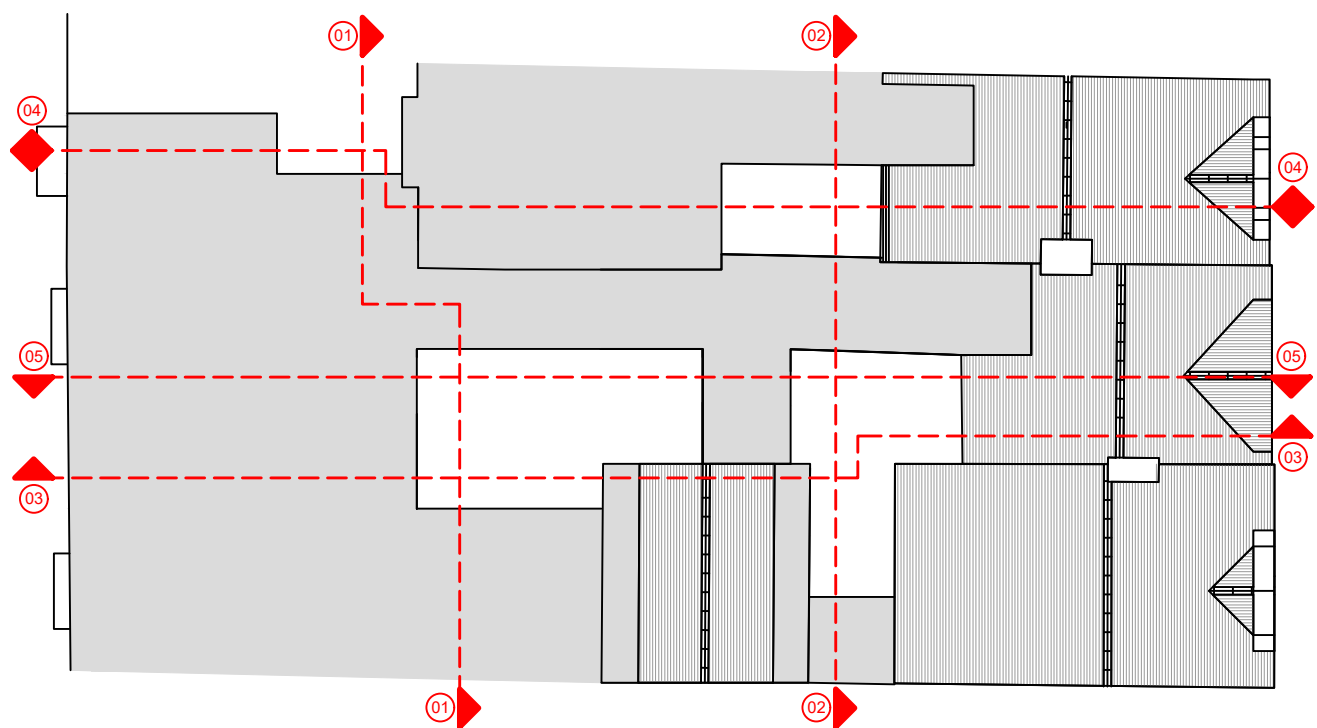

SECTION PLAN - 1:200

Materials and Specification

Walls

Existing timber to be repainted, colour white to match existing

Existing filling to be removed and blockwork rendered and repainted, white to match adjacent

New brickwork, Wienerberger Bradfield multi. To be confirmed match for existing prior to order

Insulated zinc flat-lock panels, natural finish

Roof

Zinc standing seam metal roof covering

Windows

Existing timber to be repainted, colour white to match existing

New double glazed timber window, colour white

uPVC windows, colour Anthracite

Materials Samples

Weinerberger Bradfield Multi, pressed red multi brick

Cast-effect half-round upvc guttering and downpipes

REV:	DATE:	DESCRIPTION:	BY:
COVEST ARCHITECTURE Covest Architecture Pure Offices, Lake View Drive, Sherwood Business Park, Nottingham, NG15 0DT Telephone : 0115 778 6948 Email : mcongreve@covest.co.uk Website : www.covest.co.uk PROJECT: Conversion and Change of use DRAWING TITLE: Sectional Elevations PROJECT ADDRESS: 138 - 140 Commercial Street, Newport, NP20 1LN CLIENT: Mr James Horgan DATE: 17/09/2025 SCALE: 1:100 FORMAT: A1 DRAWN: MC DRG NO: T / 006 REVISION: B CHECKED: APPROVED:			