



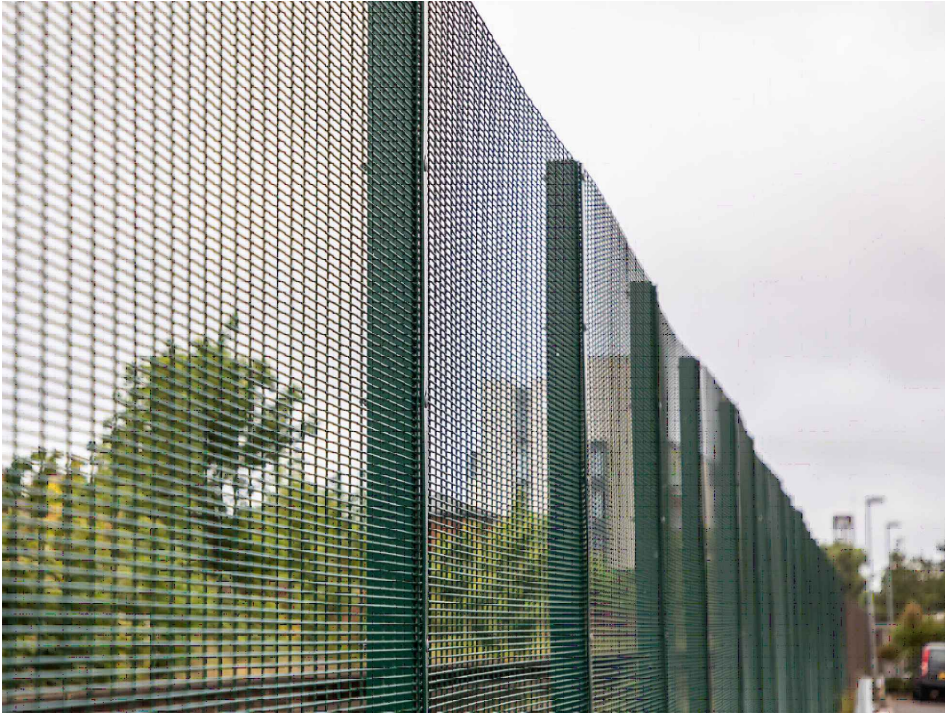

FIXING ELEVATION

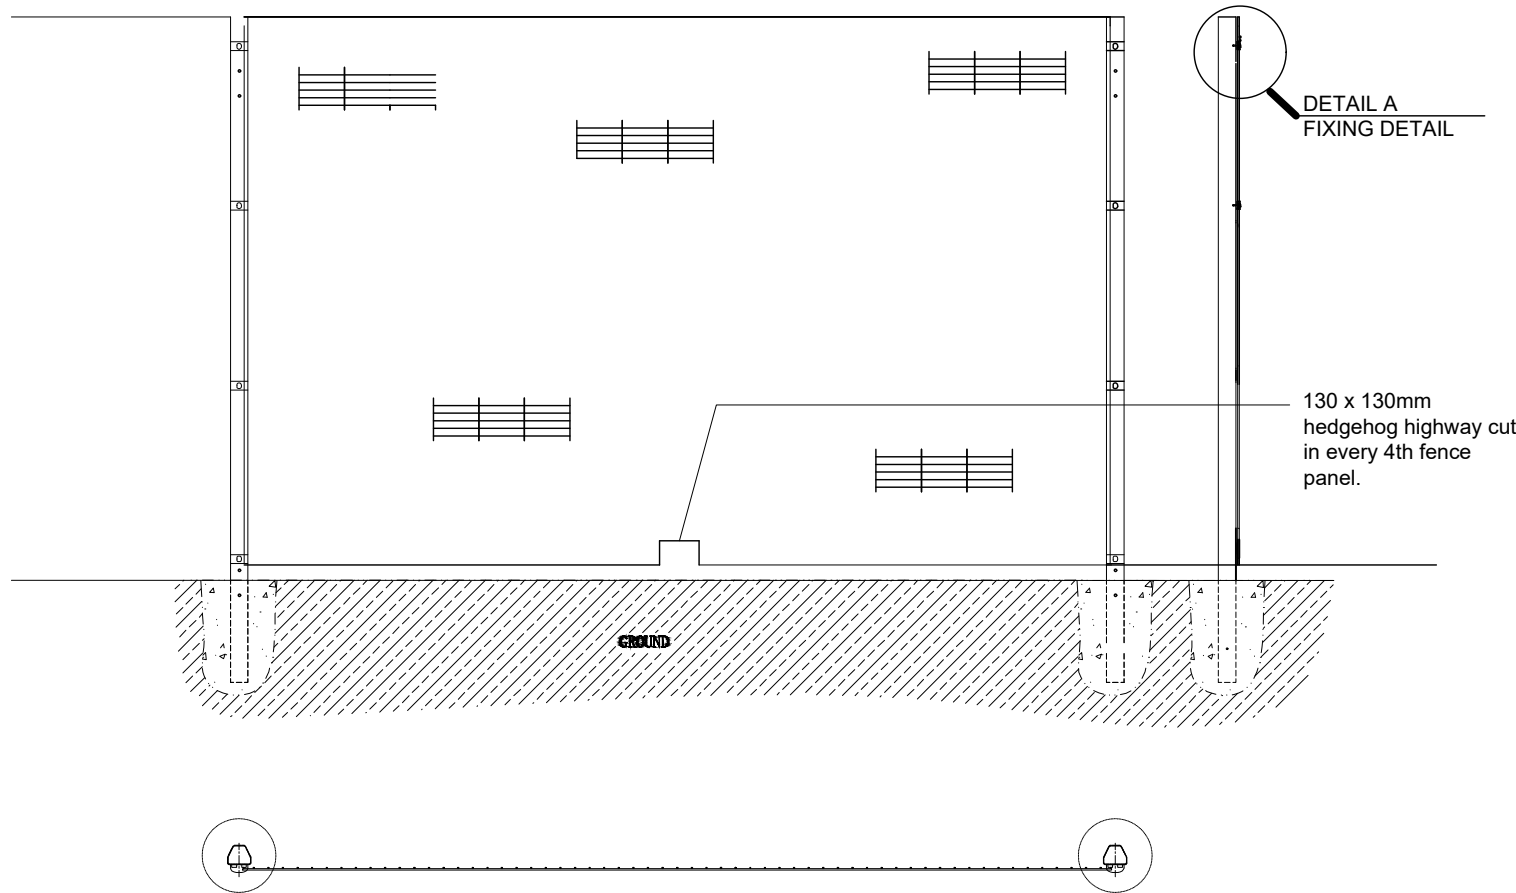


FENCE PANELS
Scale: nts

SPECIFICATIONS:


- Fencing
- Steel horizontal weld mesh apertures
 - 2.4m in height
 - Powder coated finish RAL 6005 green
 - Panels are 2.4m in height and 2.515 in length

Materials
Posts: 150x150x5 SHS
Posts: 100 x 100 x 5 SHS
Frame: 60x60x3 RHS
Infill: 358 mesh


- Proposed 2no single leaf pedestrian gates and 1No. double vehicle gate
- Steel horizontal weld mesh design
 - 2.4m in height and 2m in width/leaf
 - Powder Coated finish RAL 6005 green
 - Slide and drop bolt locking system

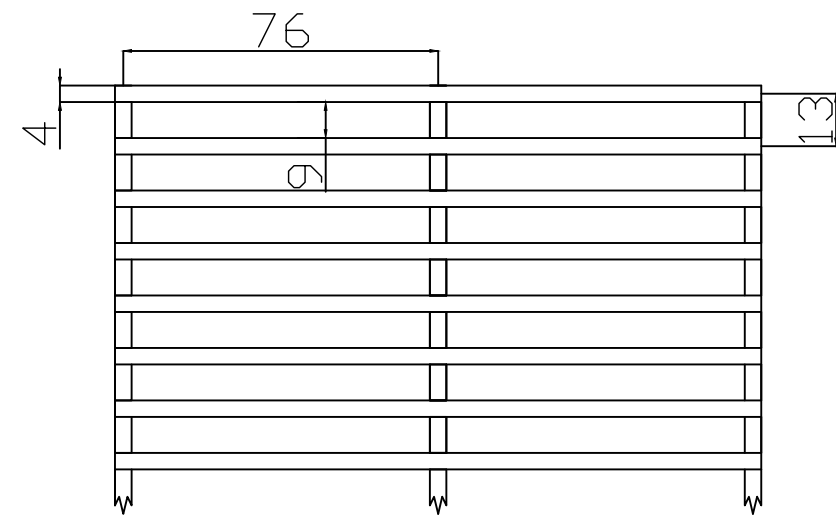


MESH DETAIL
Scale: nts

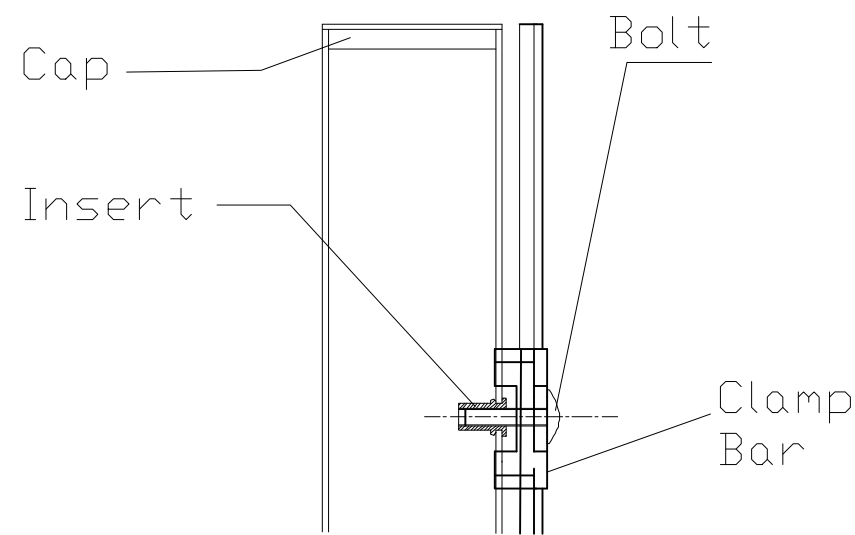

FIXING DETAIL
Scale: nts

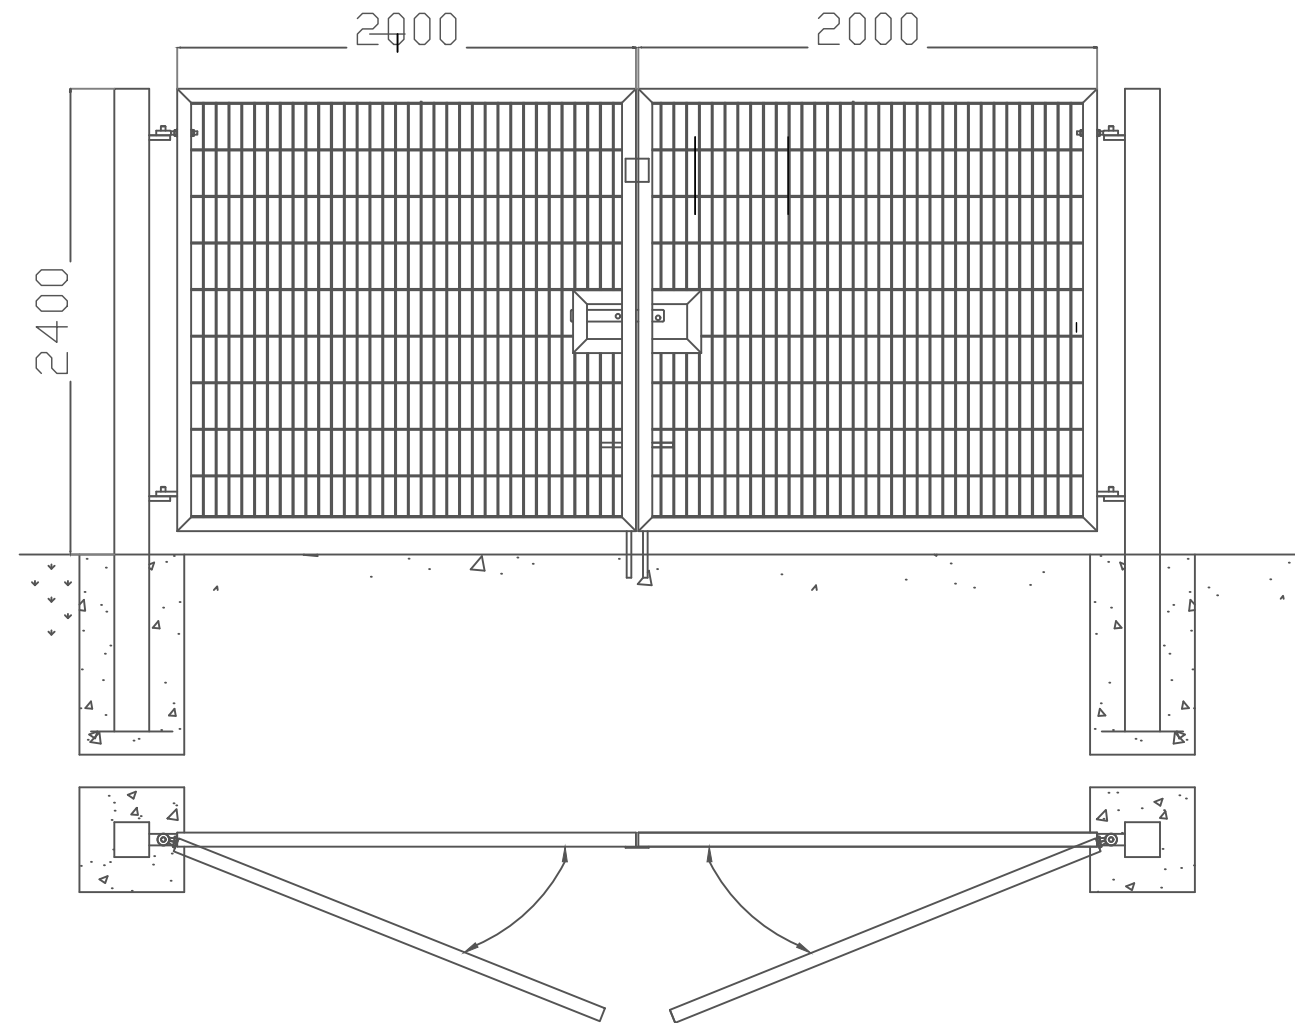

DOUBLE VEHICLE GATES
Scale: nts

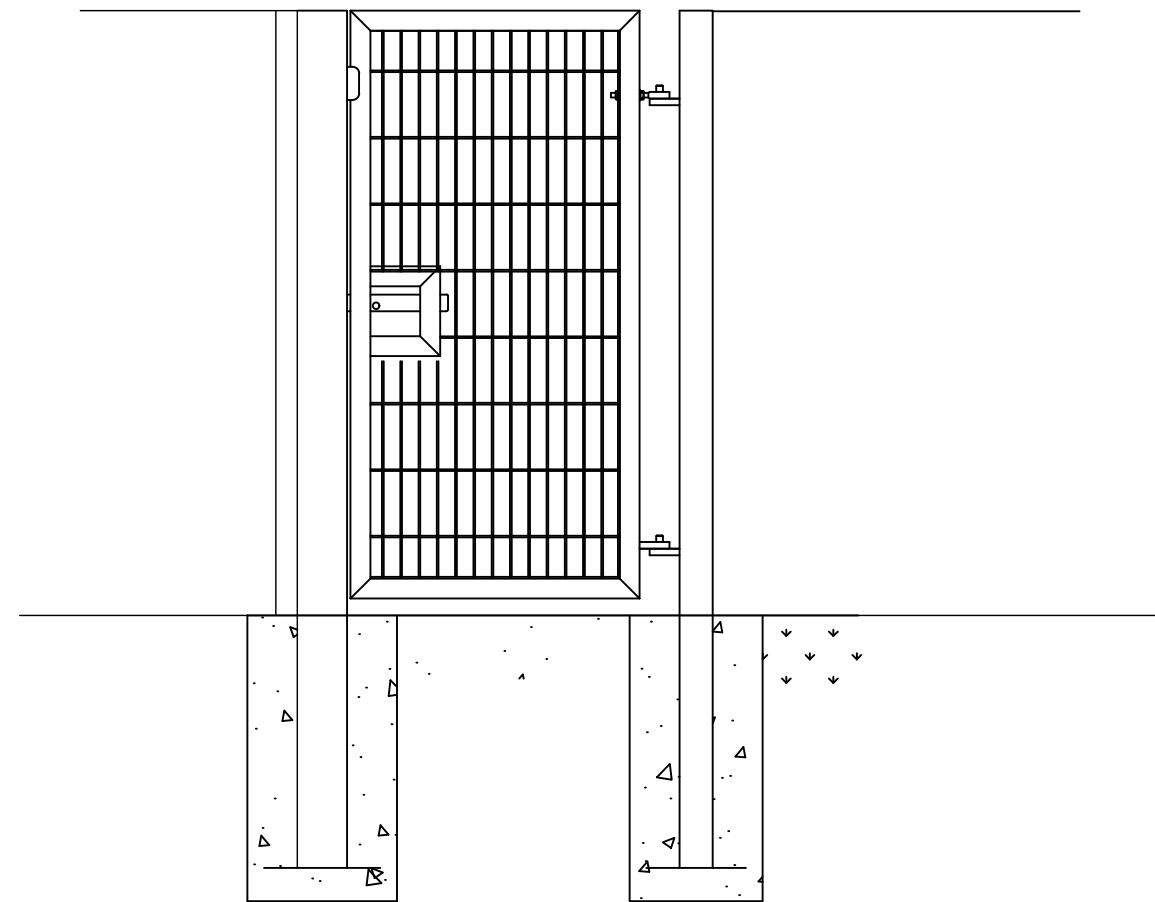

SINGLE PEDESTRIAN GATES.
Scale: nts

RESPONSIBILITY IS NOT ACCEPTED FOR OTHERS SCALING DIRECTLY FROM THIS DRAWING. DO NOT SCALE FROM THIS DRAWING, USE WRITTEN DIMENSIONS ONLY.

0mm 10 20 30 60mm ORIGINAL SHEET SIZE A2
1:1

KEY PLAN



THIS DRAWING IS PRODUCED FOR USE IN THIS PROJECT ONLY AND MAY NOT BE USED FOR ANY OTHER PURPOSE. NPS PROPERTY CONSULTANTS LTD ACCEPT NO LIABILITY FOR THE USE OF THIS DRAWING OTHER THAN THE PURPOSE FOR WHICH IT WAS INTENDED IN CONNECTION WITH THIS PROJECT AS RECORDED IN THE 'PURPOSE FOR ISSUE' AND 'FILE STATUS CODE'.

THIS DRAWING MAY NOT BE REPRODUCED IN ANY FORM WITHOUT PRIOR WRITTEN AGREEMENT OF NPS PROPERTY CONSULTANTS LTD.

© CROWN COPYRIGHT AND DATABASE RIGHTS 2025 ORDNANCE SURVEY LICENCE NUMBER: -

Notes:

FIRST ISSUE

P0						
REV	DRAWN	DATE	CHECKED	DATE	APPROVED	DATE

Newport

norse

Casnewydd

Newport Norse

1st Floor, Caradog House, Cleppa Park, Newport, Wales, NP10 8UG, **Tel:** 01633 240405; **web:**www.norsegroup.co.uk

CLIENT
NEWPORT CITY COUNCIL
PROJECT
ALWAY PRIMARY SCHOOL
TITLE
SAFEGUARDING FENCING

SCALES	DISCIPLINE	PROJECT NUMBER
nts	ARCHITECT	00-0-0002
DRAWING NUMBER	REV CODE	
NPS-DR-A-(**)- 002	P 1	
STATUS CODE	PURPOSE OF ISSUE	DRAWN BY
S0	PLANNING APPROVAL	