


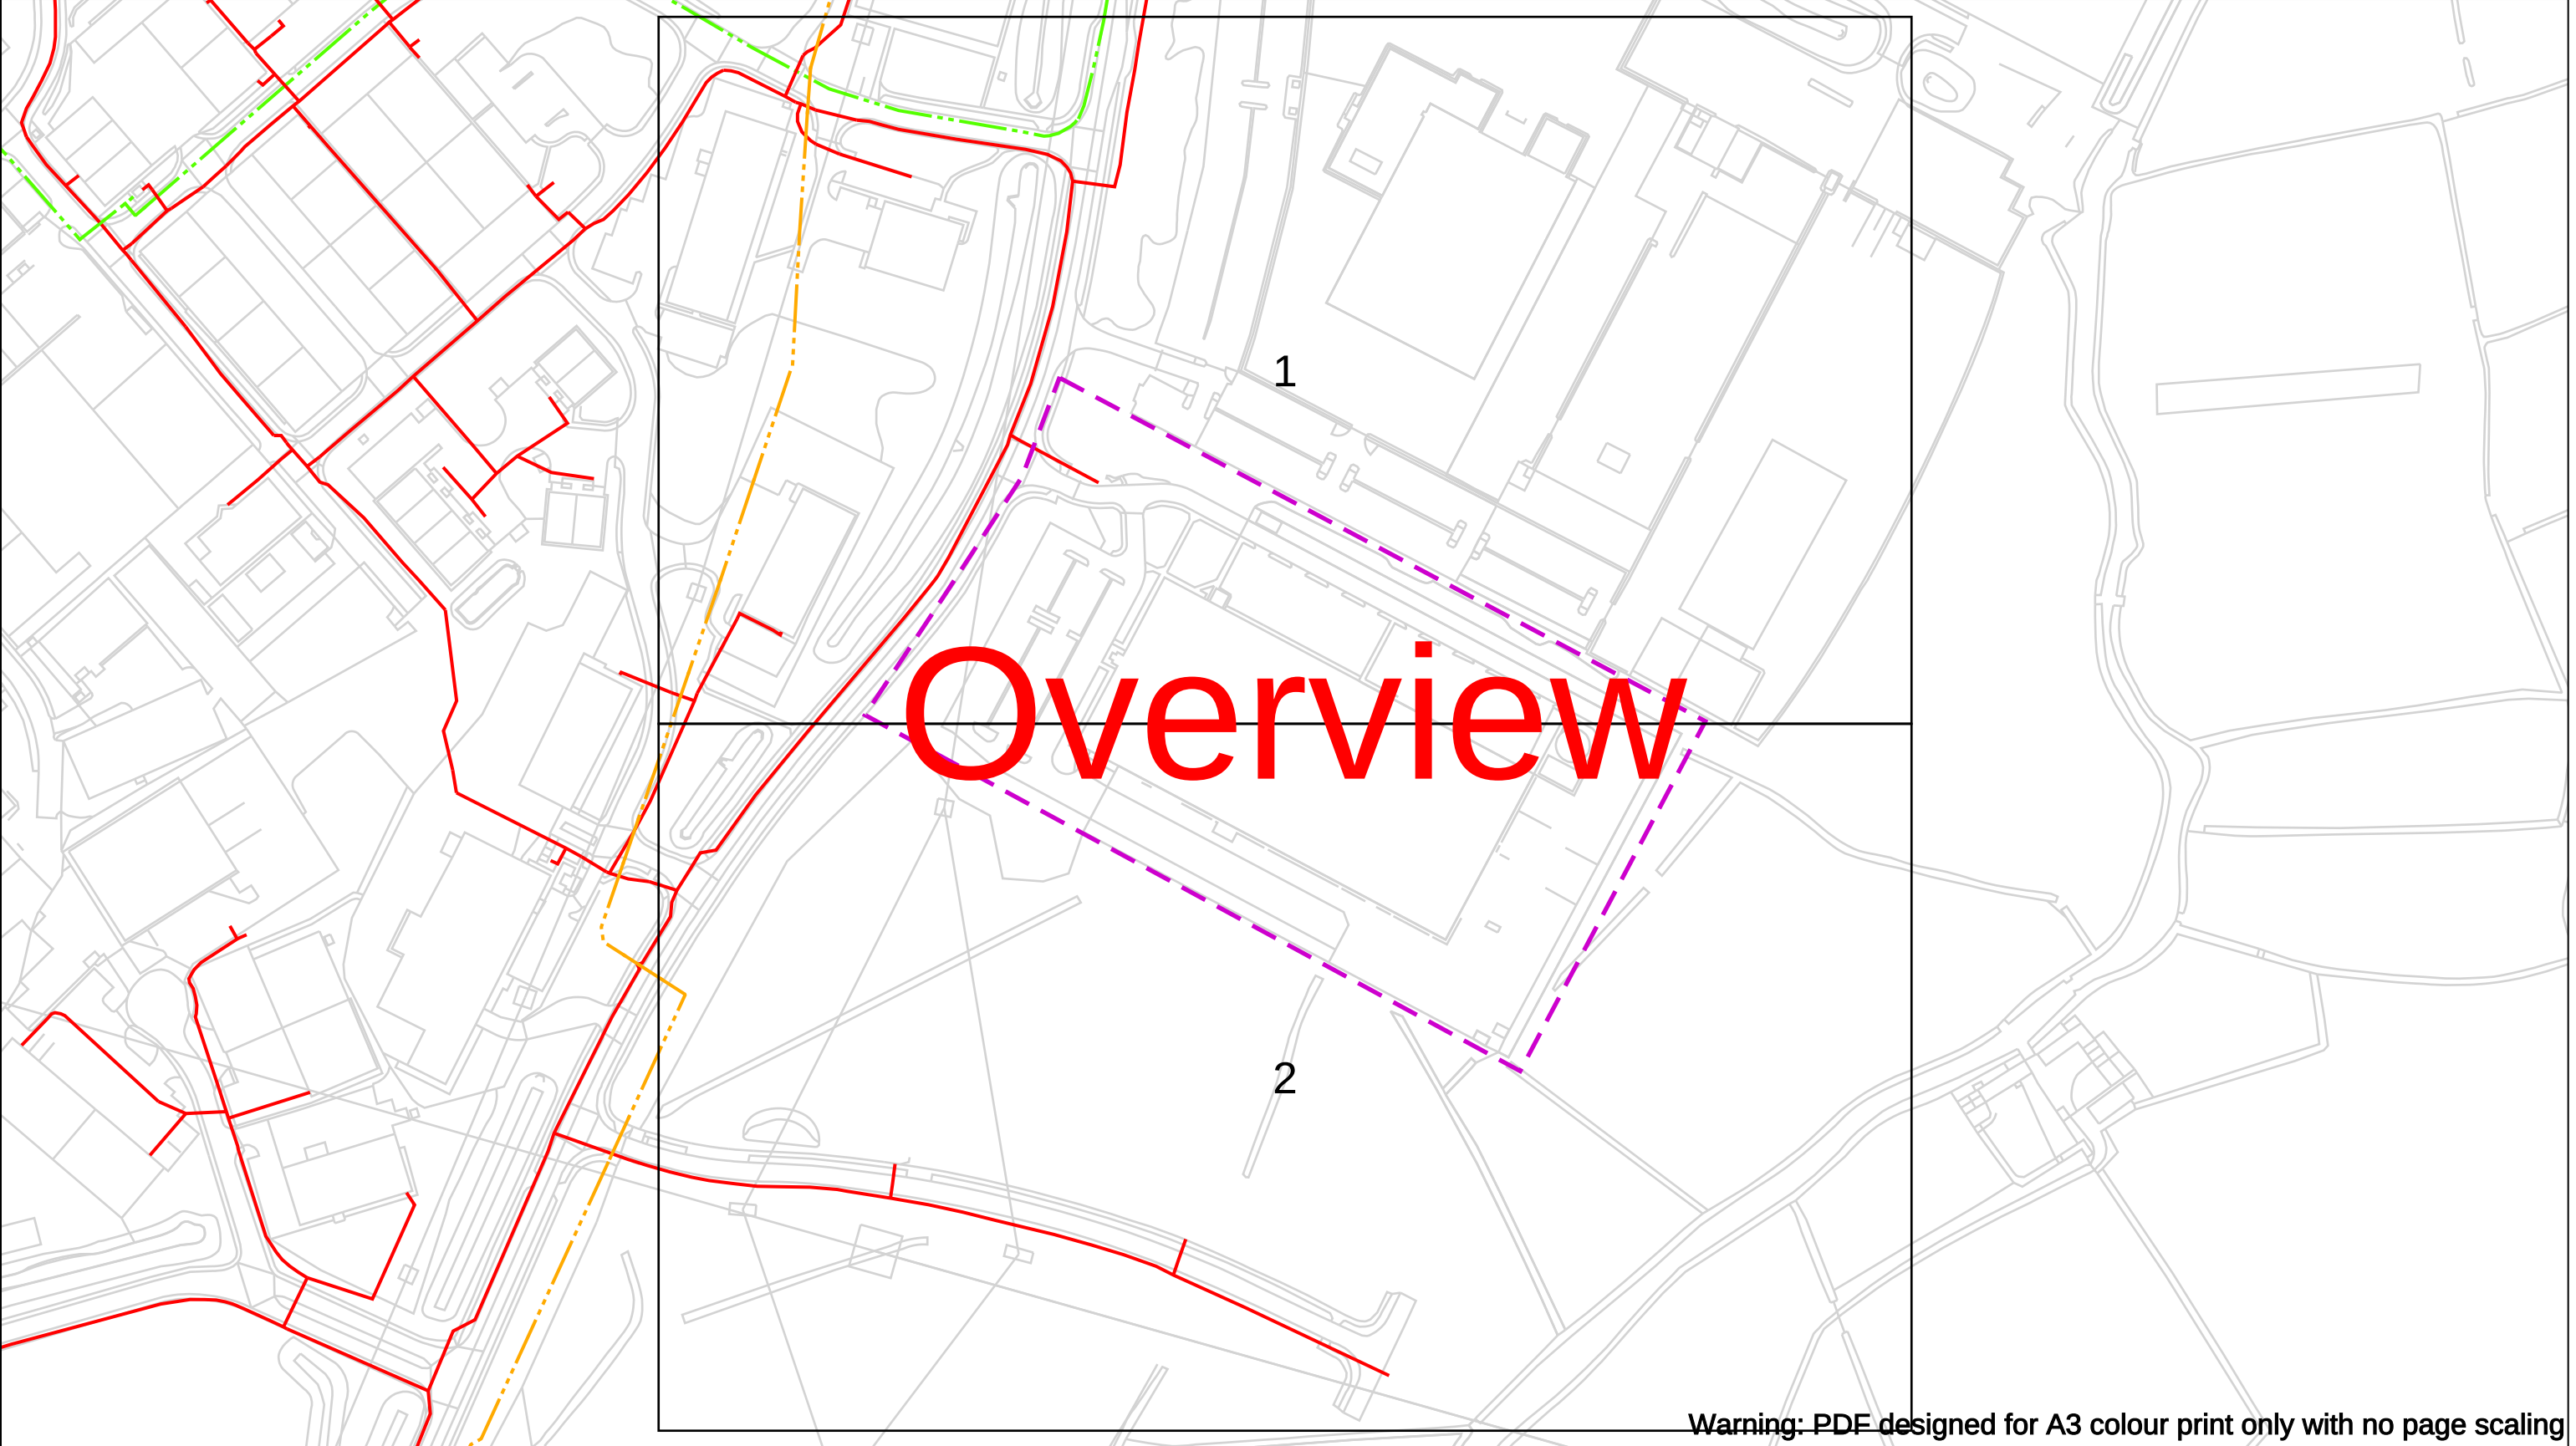

Warning: PDF designed for A3 colour print only with no page scaling

Contact Us  
Mapping Enquiries: 02920 278 912  
General Enquiries: 0800 912 2999

Date Requested: 28/04/2026  
Job Reference: 41328568  
Site Location: 334817 186042

Requested by:  
Mr Geraint Roberts  
Your Scheme/Reference:  
26/0154

Scale: 1:2563 (When plotted at A3)

IMPORTANT NOTICES

- This information is given as a guide only and its accuracy cannot be guaranteed
- The plan only shows those pipes owned by Wales & West Utilities (WWU) as its role as a licensed Gas Transporter
- Service pipes, valves, syphons, stub connections etc. may not be shown but their presence should be anticipated
- You must use safe digging practices in accordance with HS(G)47 to establish the actual position of mains, services and other apparatus before any mechanical excavation is used
- It is your responsibility to ensure this information is provided to all persons working near our plant
- If in doubt call the WWU dig team on 02920 278912

**In case of an emergency call 0800 111 999**

|                                                                                       |   |   |
|---------------------------------------------------------------------------------------|---|---|
| <b>Dig Sites</b>                                                                      | <b>Area:</b>  | <b>Line:</b>  |
|  | Low Pressure (LP) 21mbar – 75mbar                                                                  |   |
|  | Medium Pressure (MP) 350mbar – 2bar                                                                |   |
|  | Intermediate Pressure (IP) 2bar – 7bar                                                             |   |
|  | High Pressure (HP) >7bar                                                                           |   |

|                                                                                       |                    |
|---------------------------------------------------------------------------------------|--------------------|
|  | Line/Fire Valve    |
|  | Governor Station   |
|  | Change of Diameter |
|  | End Cap            |
|  | Depth of cover     |



Smell gas?  
Call the Gas Emergency Service on  
0800 111 999.

  
Dial before you dig


We need 10 days' notice

  
Go ahead  
Done your research?  
Now you can dig safely.

Crown Copyright © - Reproduced by permission of Ordnance Survey on behalf of HMSO. And database right 2026. All rights reserved. Ordnance Survey Licence number 0100044308.



Crown Copyright © - Reproduced by permission of Ordnance Survey on behalf of HMSO. And database right 2026. All rights reserved. Ordnance Survey Licence number 0100044308.

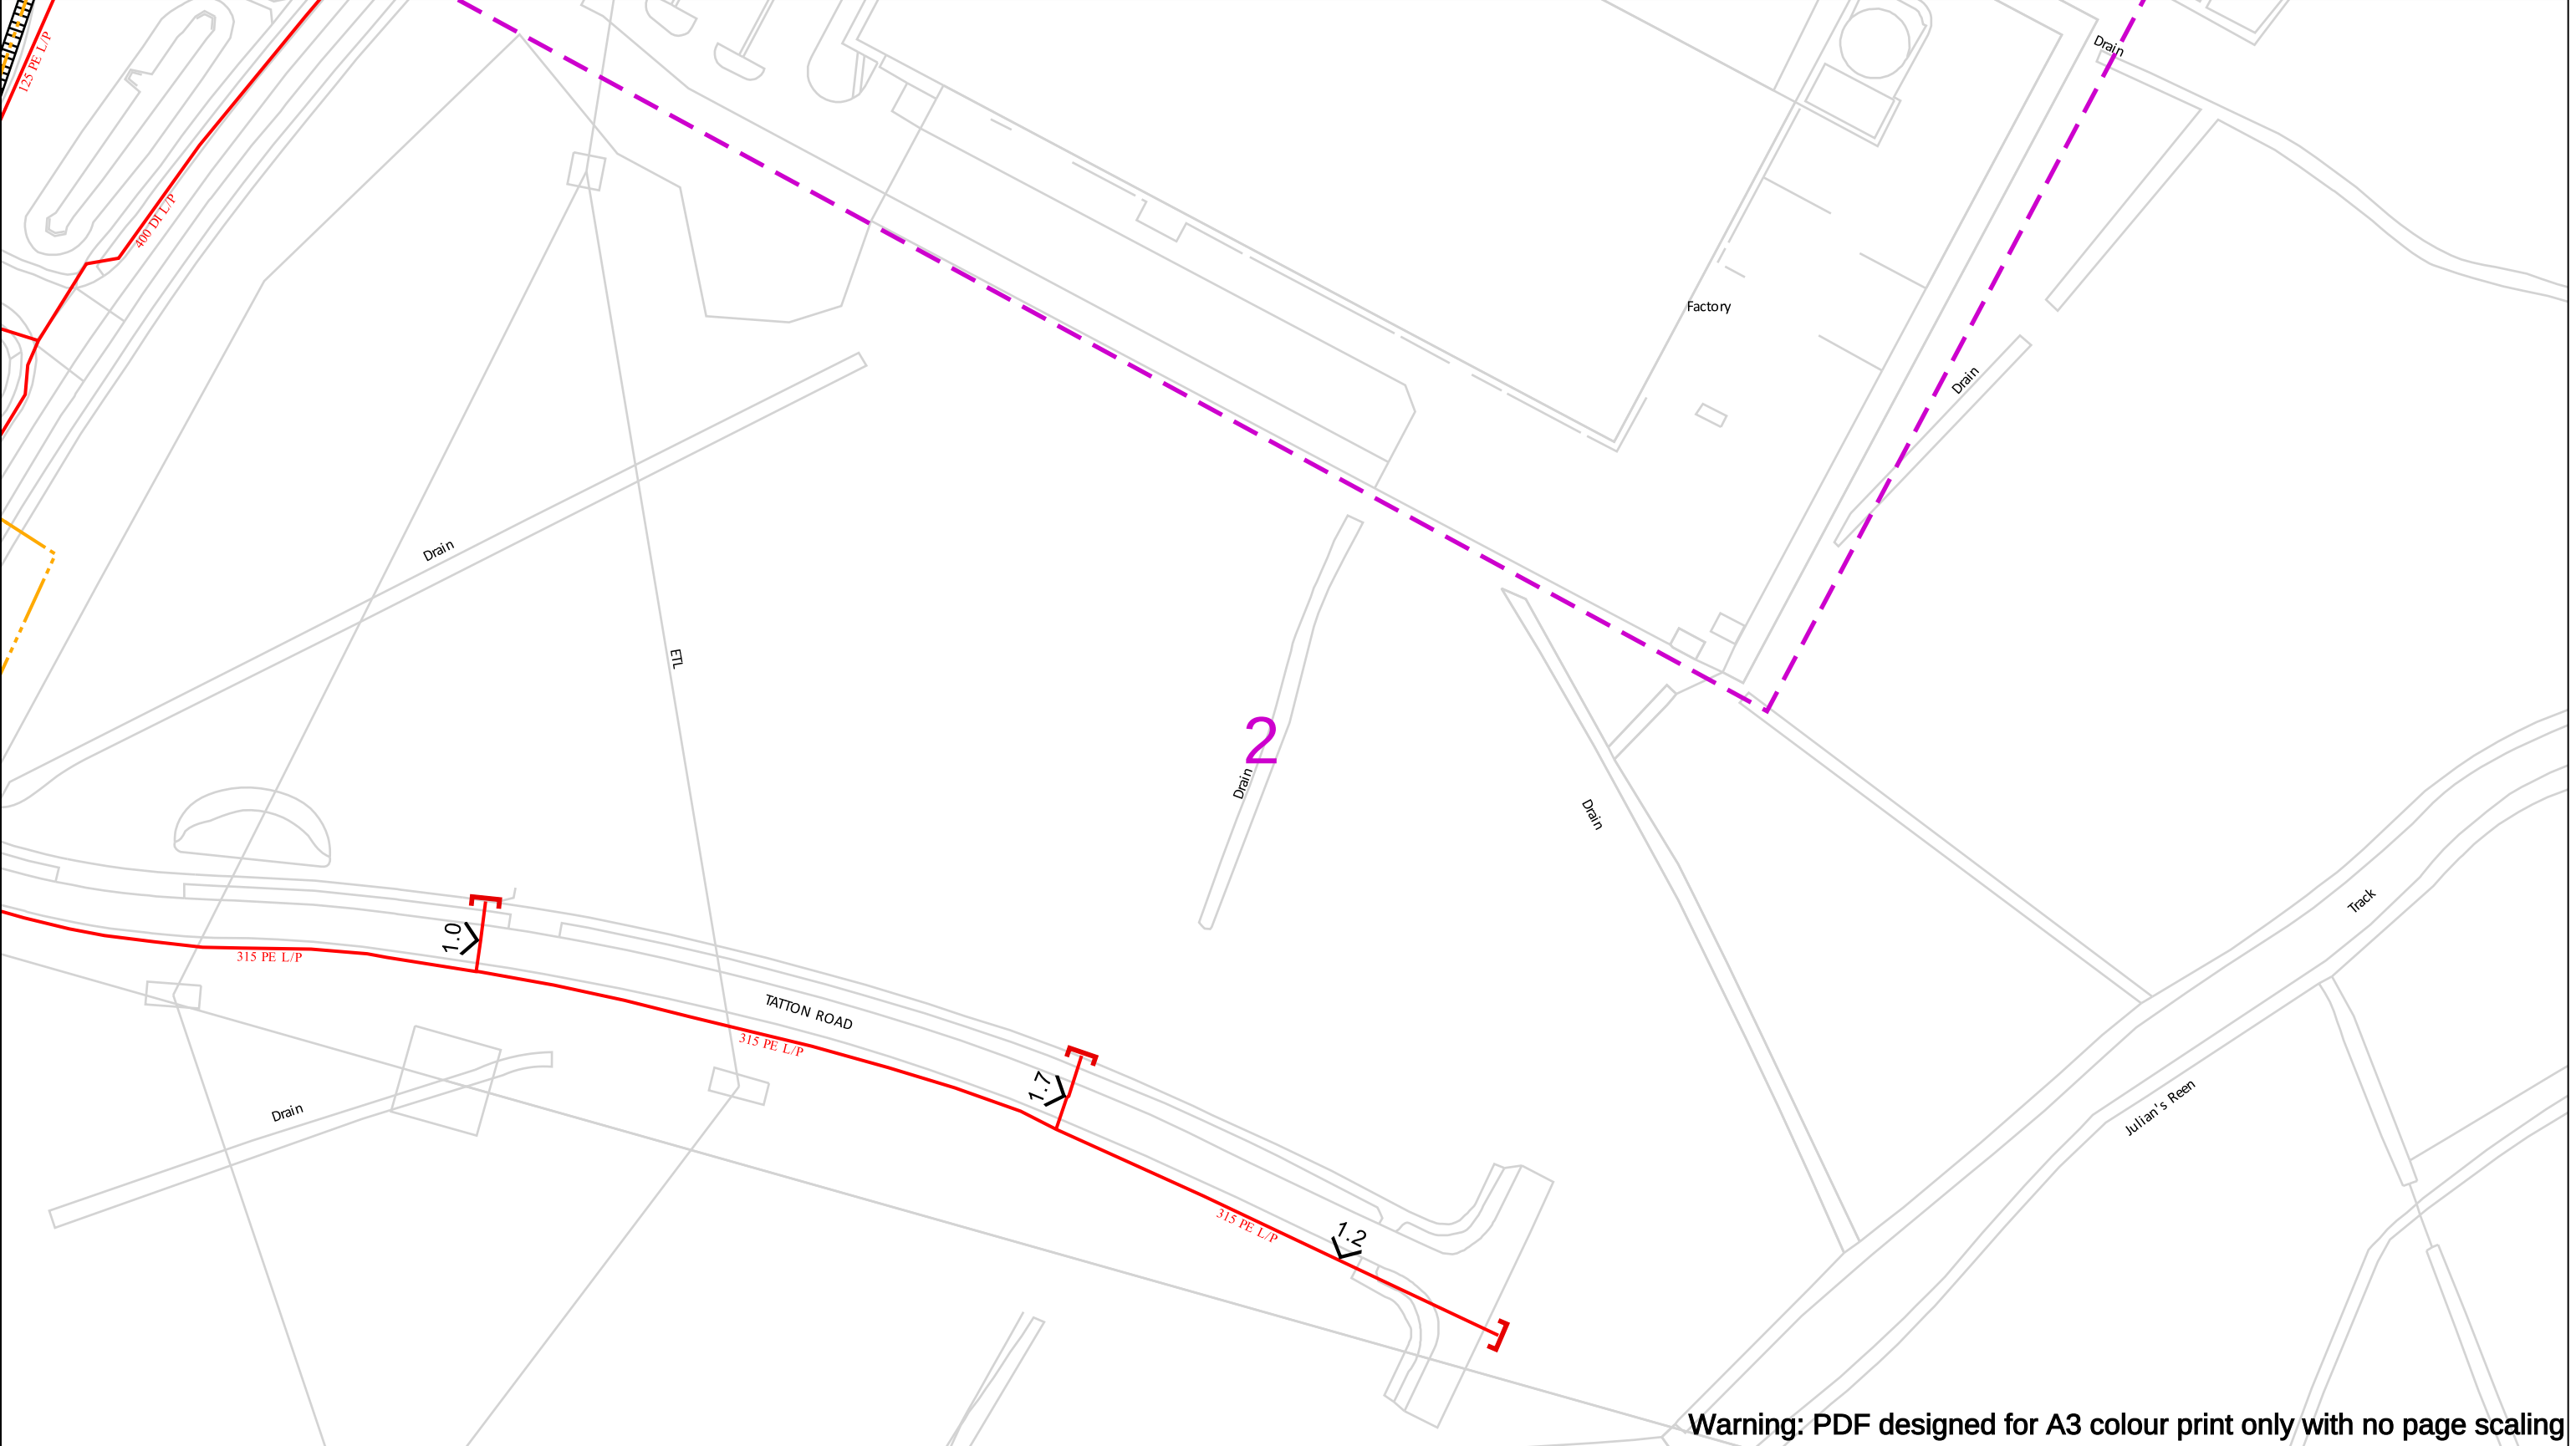

Warning: PDF designed for A3 colour print only with no page scaling

Contact Us  
Mapping Enquiries: 02920 278 912  
General Enquiries: 0800 912 2999

Date Requested: 28/04/2026  
Job Reference: 41328568  
Site Location: 334817 186042  
Requested by:  
Mr Geraint Roberts  
Your Scheme/Reference: 26/0154

Scale: 1:1250 (When plotted at A3)

IMPORTANT NOTICES

- This information is given as a guide only and its accuracy cannot be guaranteed
- The plan only shows those pipes owned by Wales & West Utilities (WWU) as its role as a licensed Gas Transporter
- Service pipes, valves, syphons, stub connections etc. may not be shown but their presence should be anticipated
- You must use safe digging practices in accordance with HS(G)47 to establish the actual position of mains, services and other apparatus before any mechanical excavation is used
- It is your responsibility to ensure this information is provided to all persons working near our plant
- If in doubt call the WWU dig team on 02920 278912

Dig Sites

Low Pressure (LP) 21mbar – 75mbar  
Medium Pressure (MP) 350mbar – 2bar  
Intermediate Pressure (IP) 2bar – 7bar  
High Pressure (HP) >7bar

Area:  Line:

Line/Fire Valve  
Governor Station  
Change of Diameter  
End Cap  
Depth of cover

WALES & WEST  
UTILITIES

Smell gas?  
Call the Gas Emergency Service on  
0800 111 999.

Dial  
before  
you dig

We need  
10 days' notice

Call 029 2027 8912  
before you start work.

Investigate  
Before you dig, make sure  
you know what's below.

Go ahead  
Done your research?  
Now you can dig safely.

Crown Copyright © - Reproduced by permission of Ordnance Survey on behalf of HMSO. And database right 2026. All rights reserved. Ordnance Survey Licence number 0100044308.