
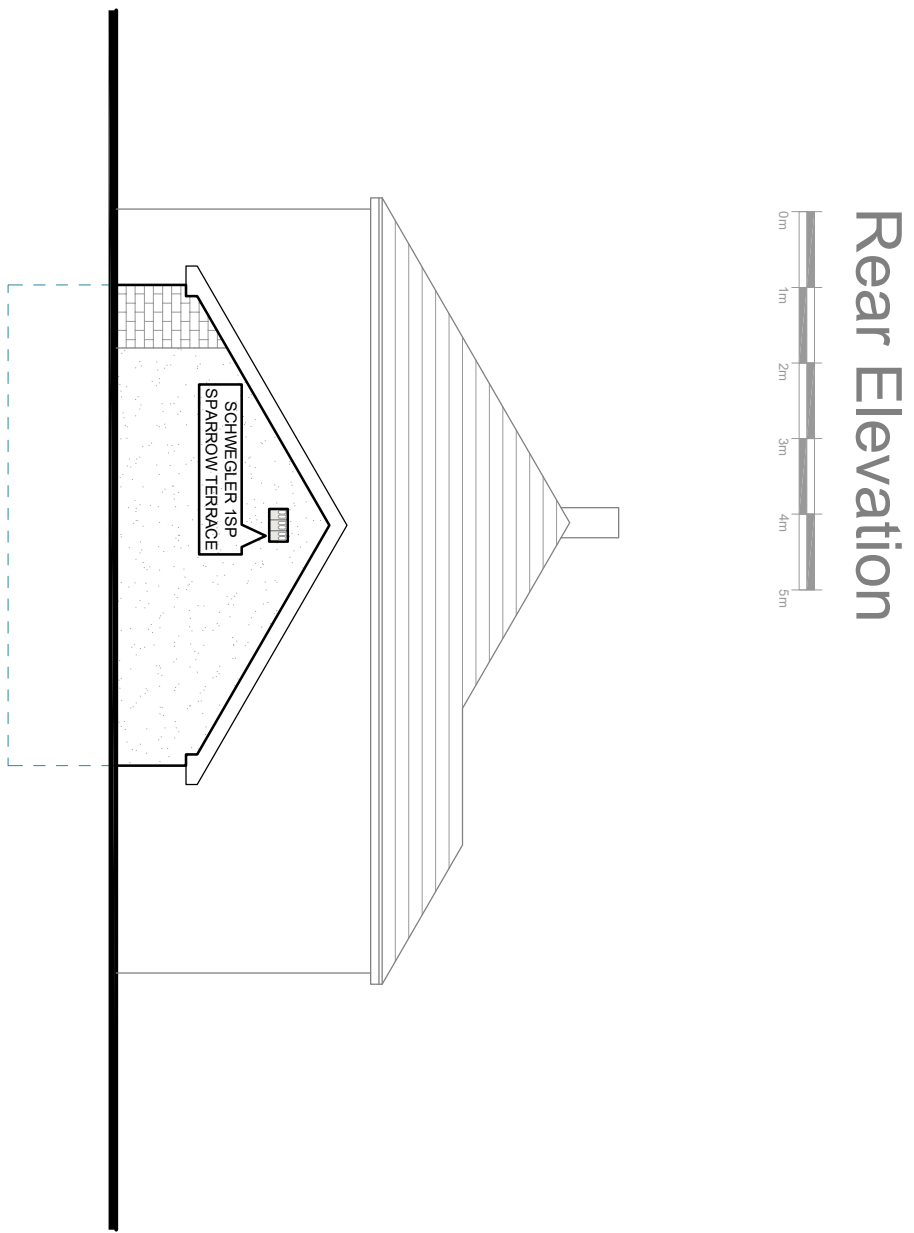
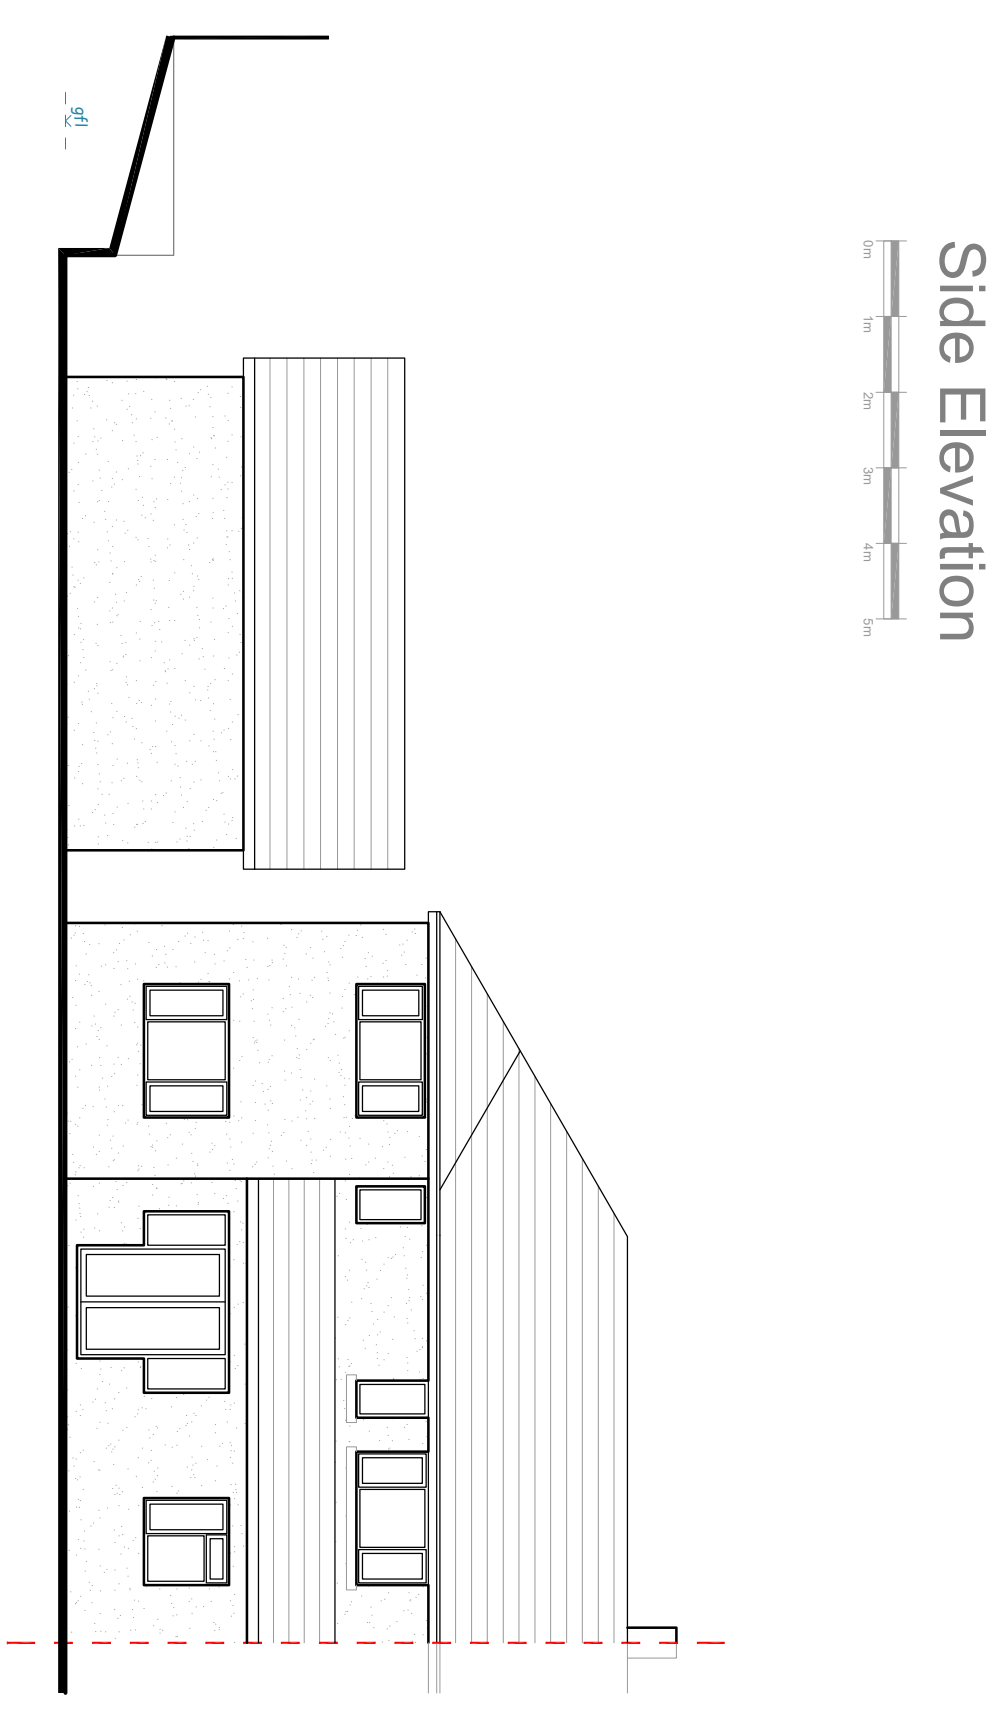
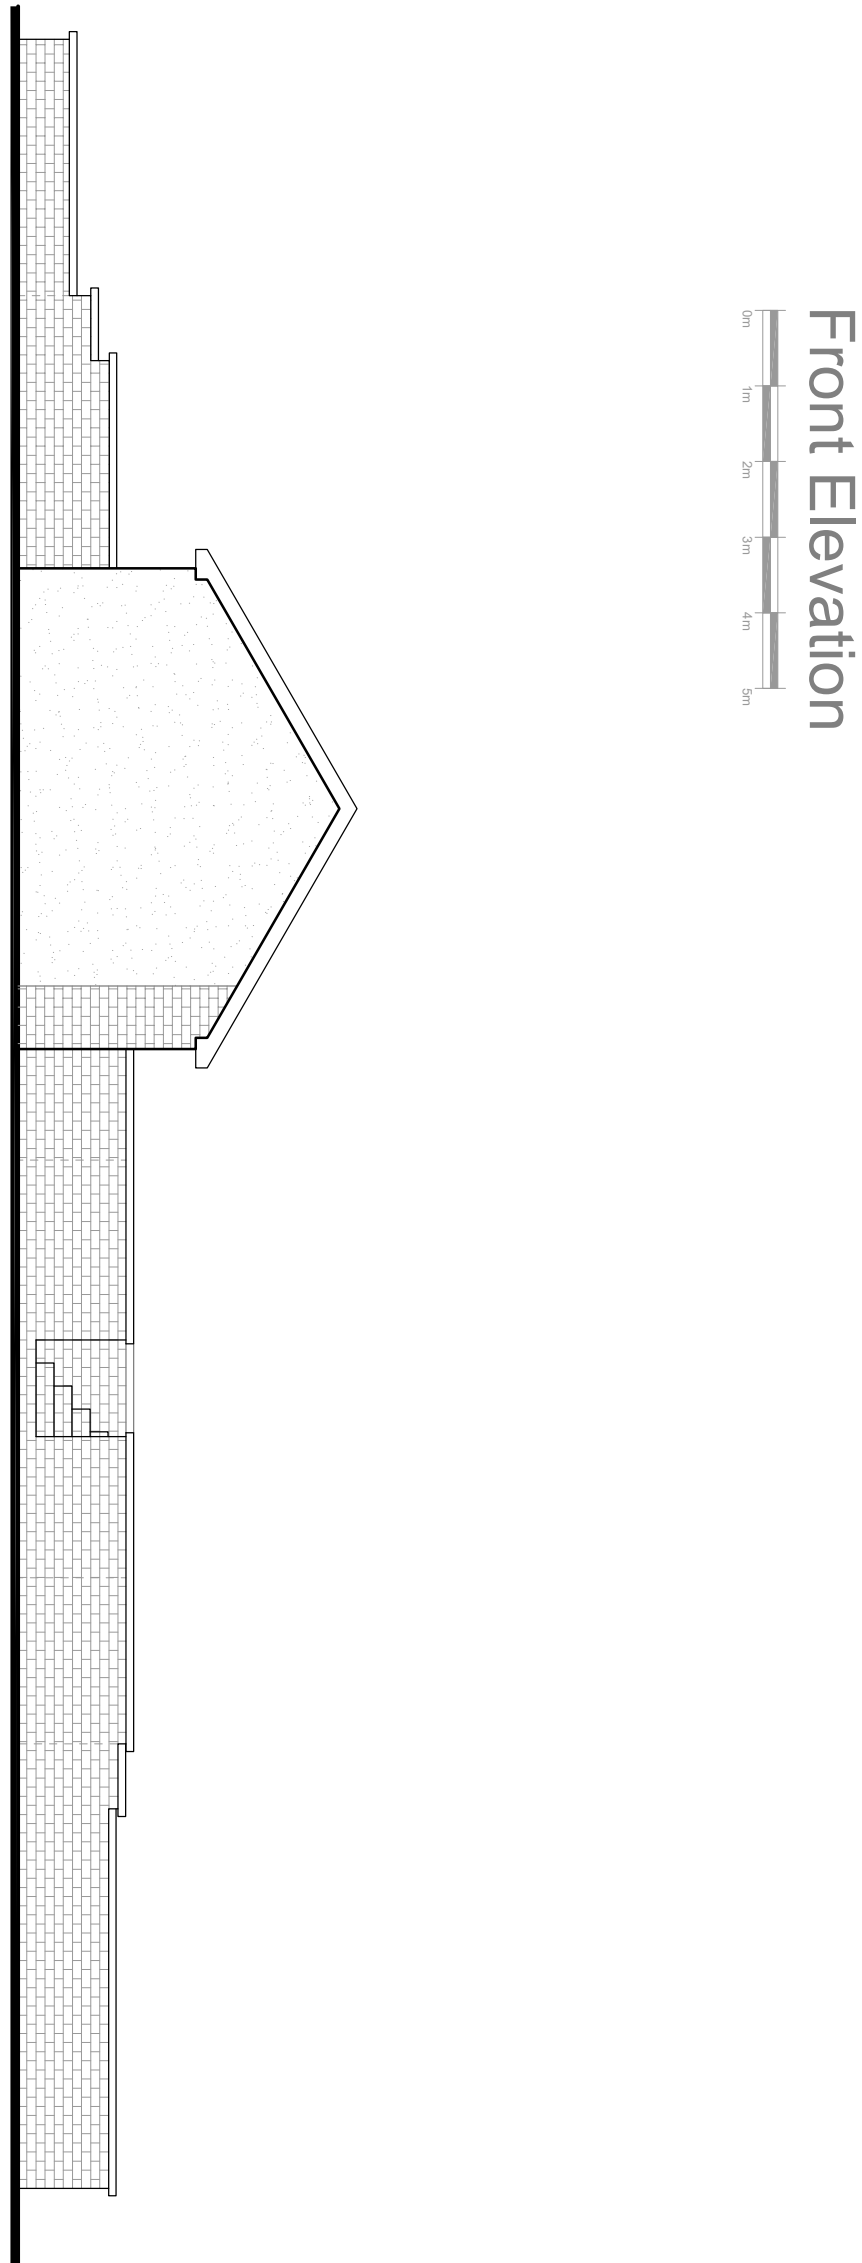
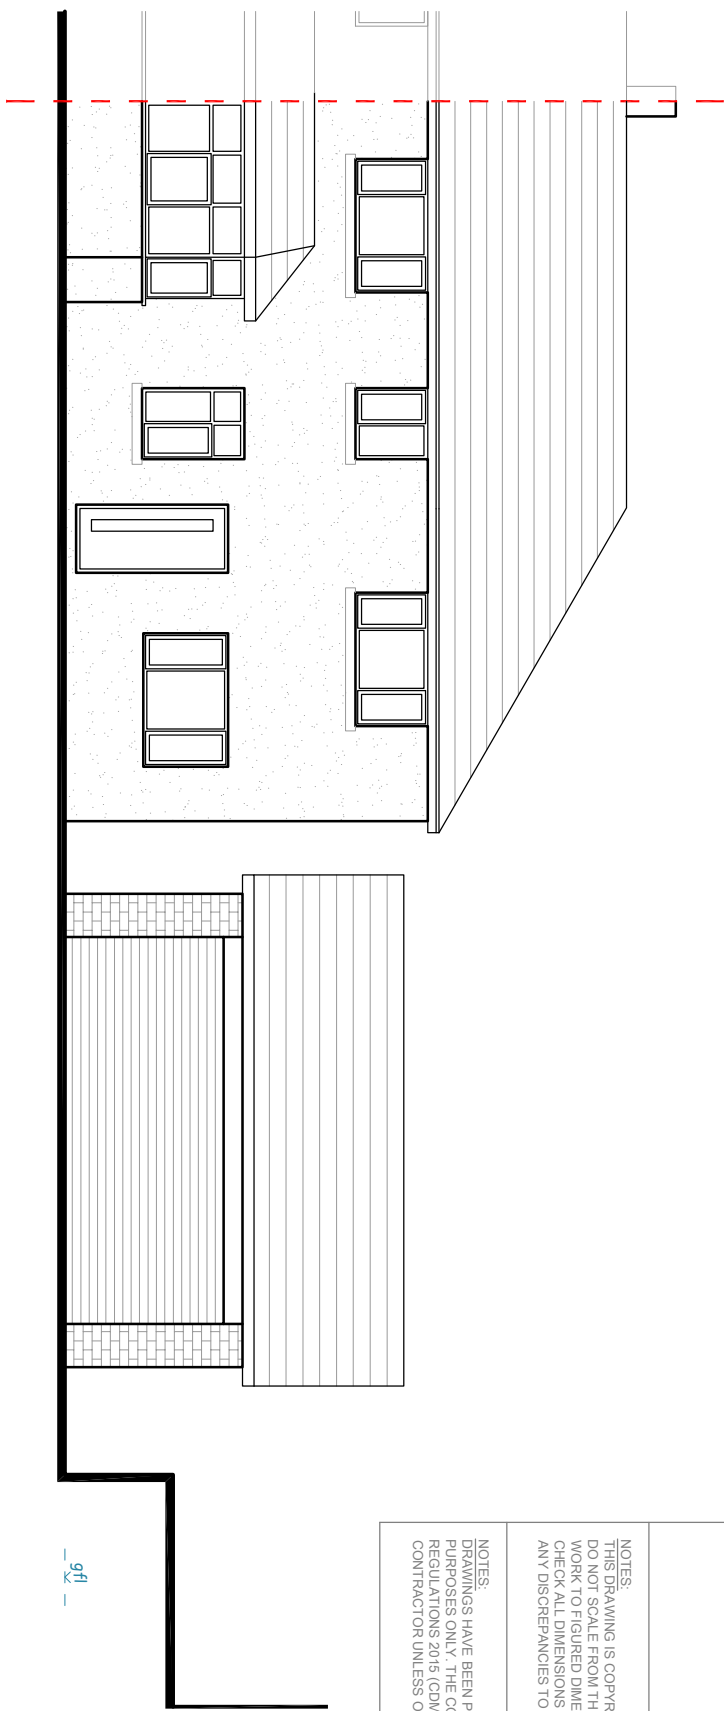
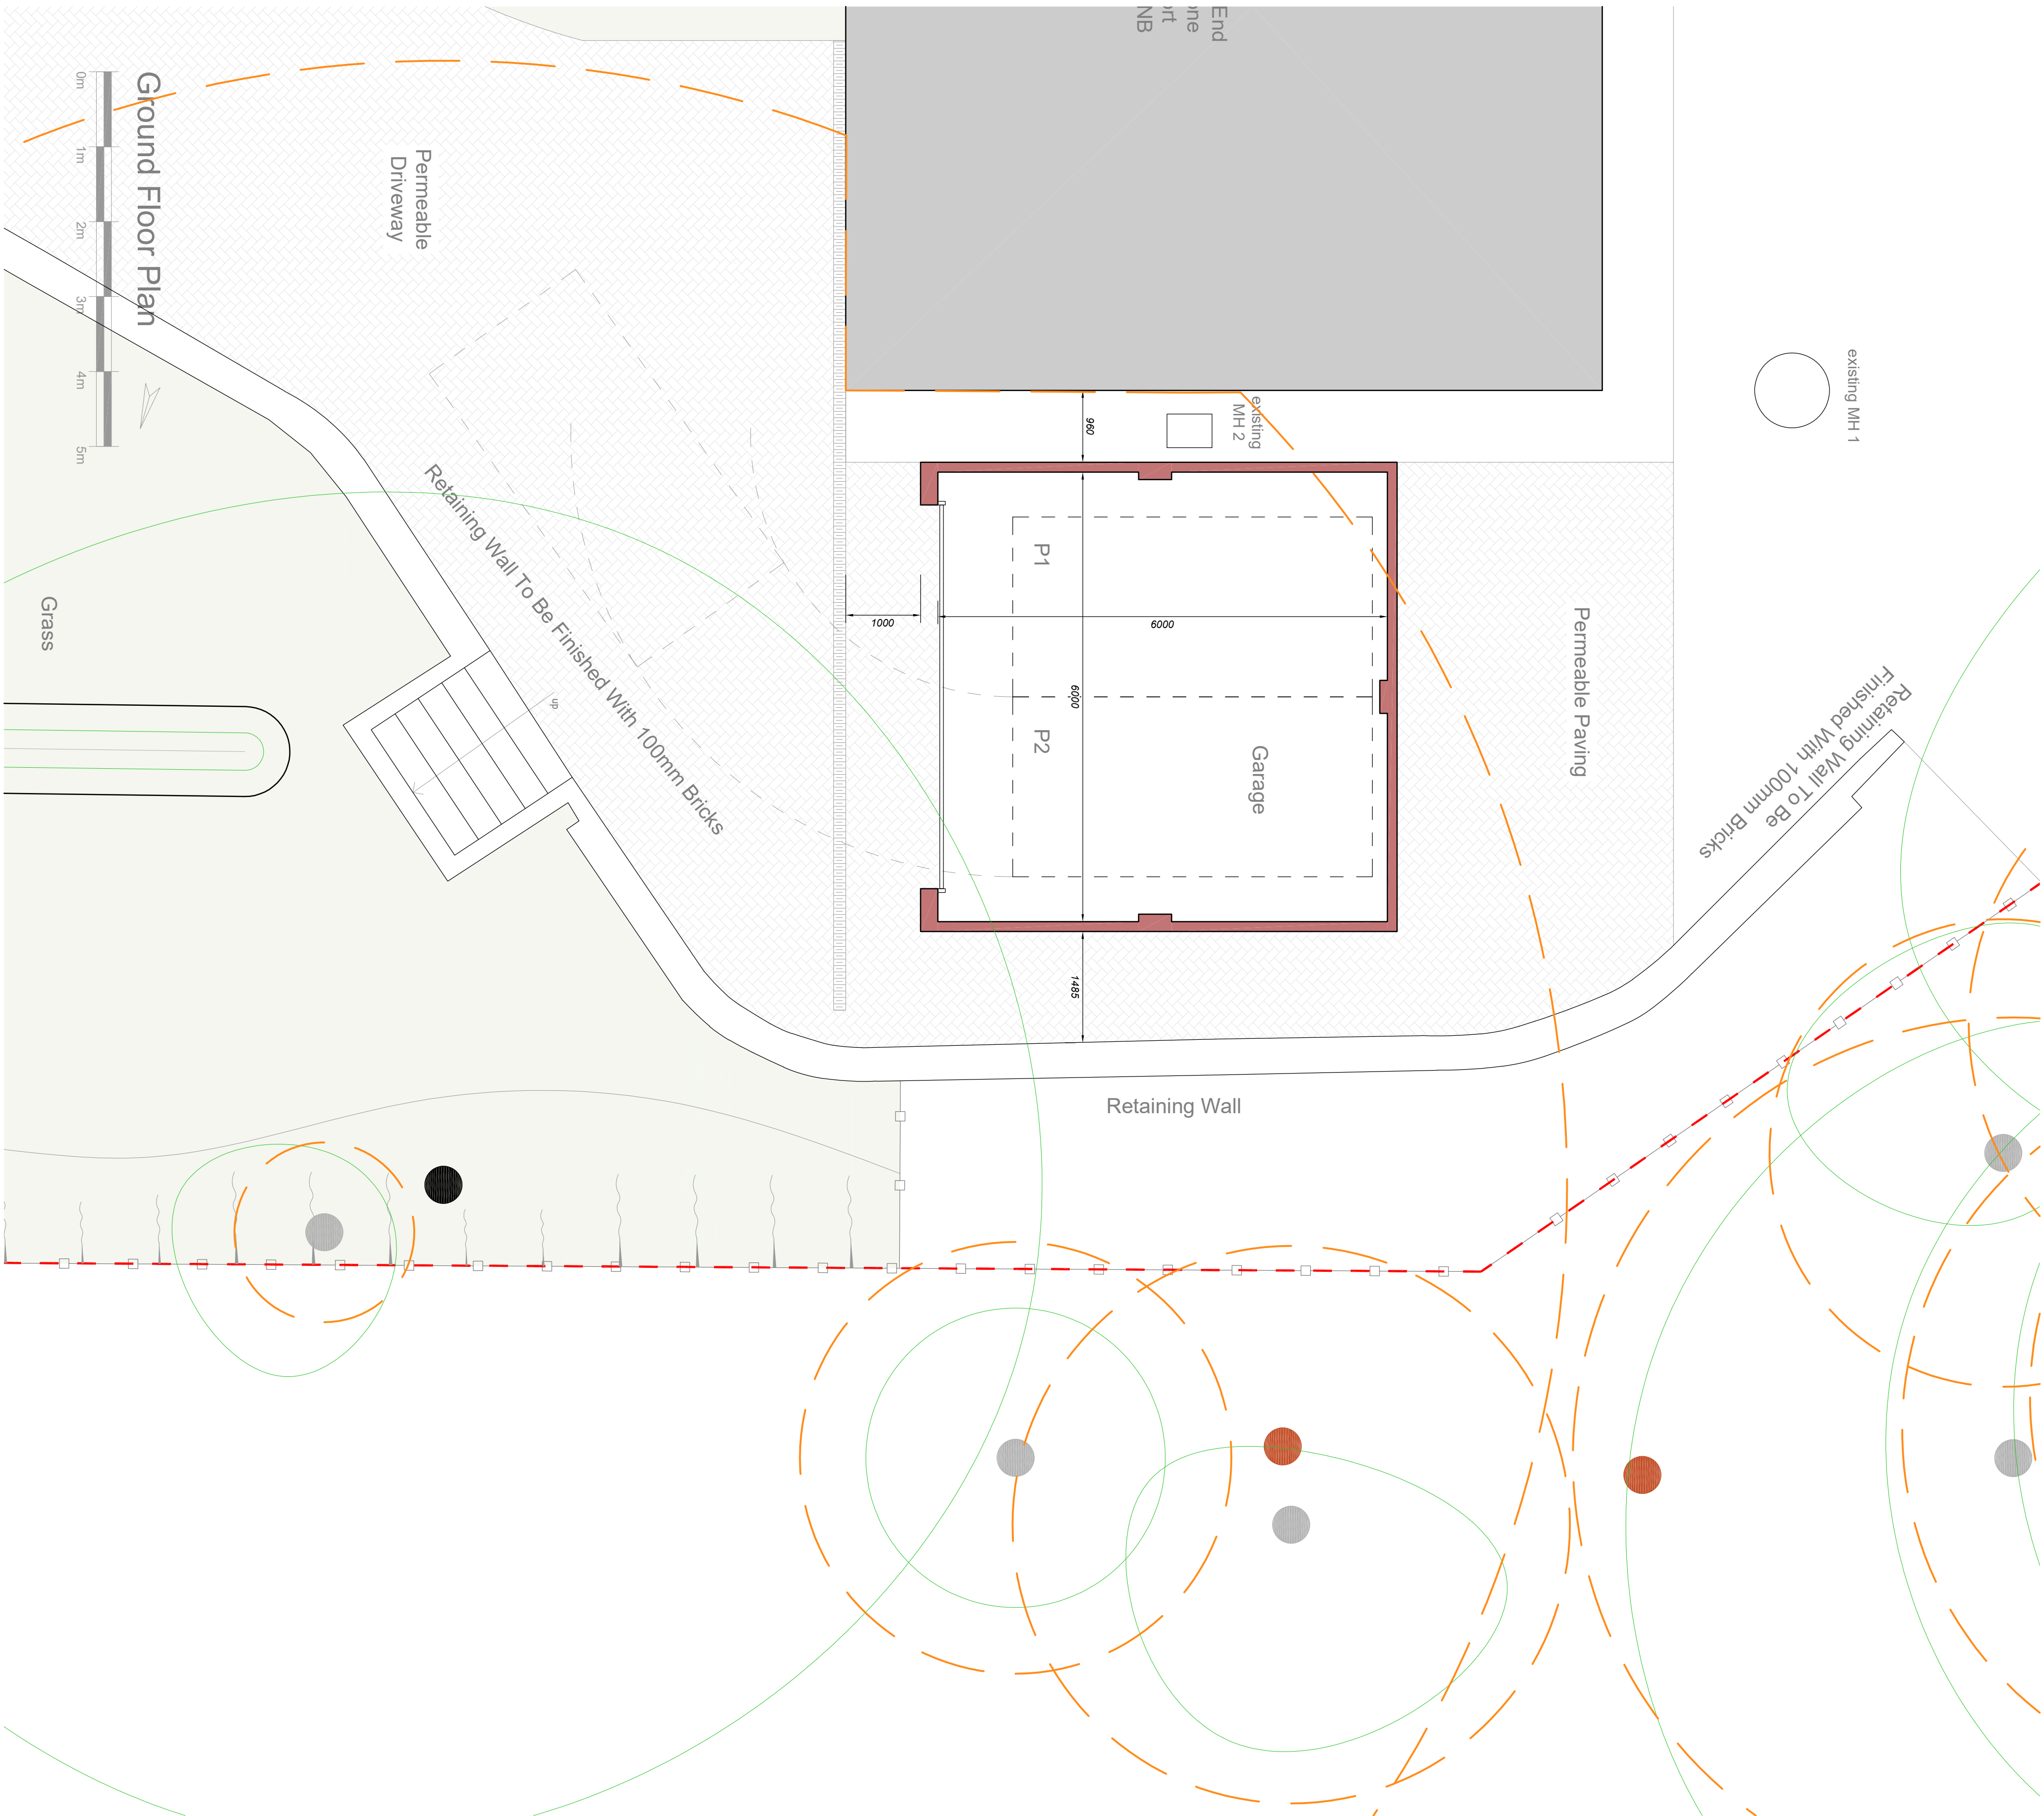


NOTES:
THIS DRAWING IS COPYRIGHT
© RICHARD ANDREWS ARCHITECTS
WORKING TO THE BUILDING STANDARDS (B.S.)
ANY DISCREPANCIES TO BE NOTIFIED TO THE ARCHITECT

REVISIONS:
ALL DIMENSIONS ARE TO FACE UNLESS OTHERWISE SPECIFIED
ALL DIMENSIONS ARE TO FACE UNLESS OTHERWISE SPECIFIED
CONSTRUCTION DETAILS TO BE ADVISED BY THE ARCHITECT

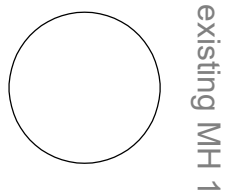

RICHARD ANDREWS ARCHITECTS
SUSSEXVILLE, OXFORD, SUSSEX

**SUITE 2.3, THE ESTATES OFFICE 25-26
GOLD TOPS, NEWPORT, NP20 4PG**
PHONE: 01933 24144
EMAIL: adam@richardandrews.co.uk
Richard Andrews Architects Ltd
Registered Office: 25-26 Gold Tops, Newport, NP20 4PG
www.richardandrews.co.uk

**24 Park End
Langston
Newport
NP18 2NB**

Proposed Plan and Elevations

Number **R 9 6 1 – 0 4 A 1**
Scale **1:50**
Date **08/2025**
Author **AM**
Checker **LS**