

NOTE: All dimensions must be checked on site and not scaled from drawing. This drawing is for discussion purposes only and is subject to fire officer and building regulation approvals being obtained.

© All Copyrights Rosh Design. No reproduction of these drawings are permitted under copyright law. These drawings remain the property of Rosh Design and must not be shared with any third party unless authorized by a director of Rosh Design.

REVISIONS

Revision	Date	Description

Client Mr Rashaid Azee

Job 46, Caerau Ro9ad, Newport NP20 4HH

Date 22/11/2025


Scale 1:100@A1

Drawn SJH

Dwg No. RA2025/02-01


Dwg Title: Existing Ground Plan & Fence Elevation

© Copyright

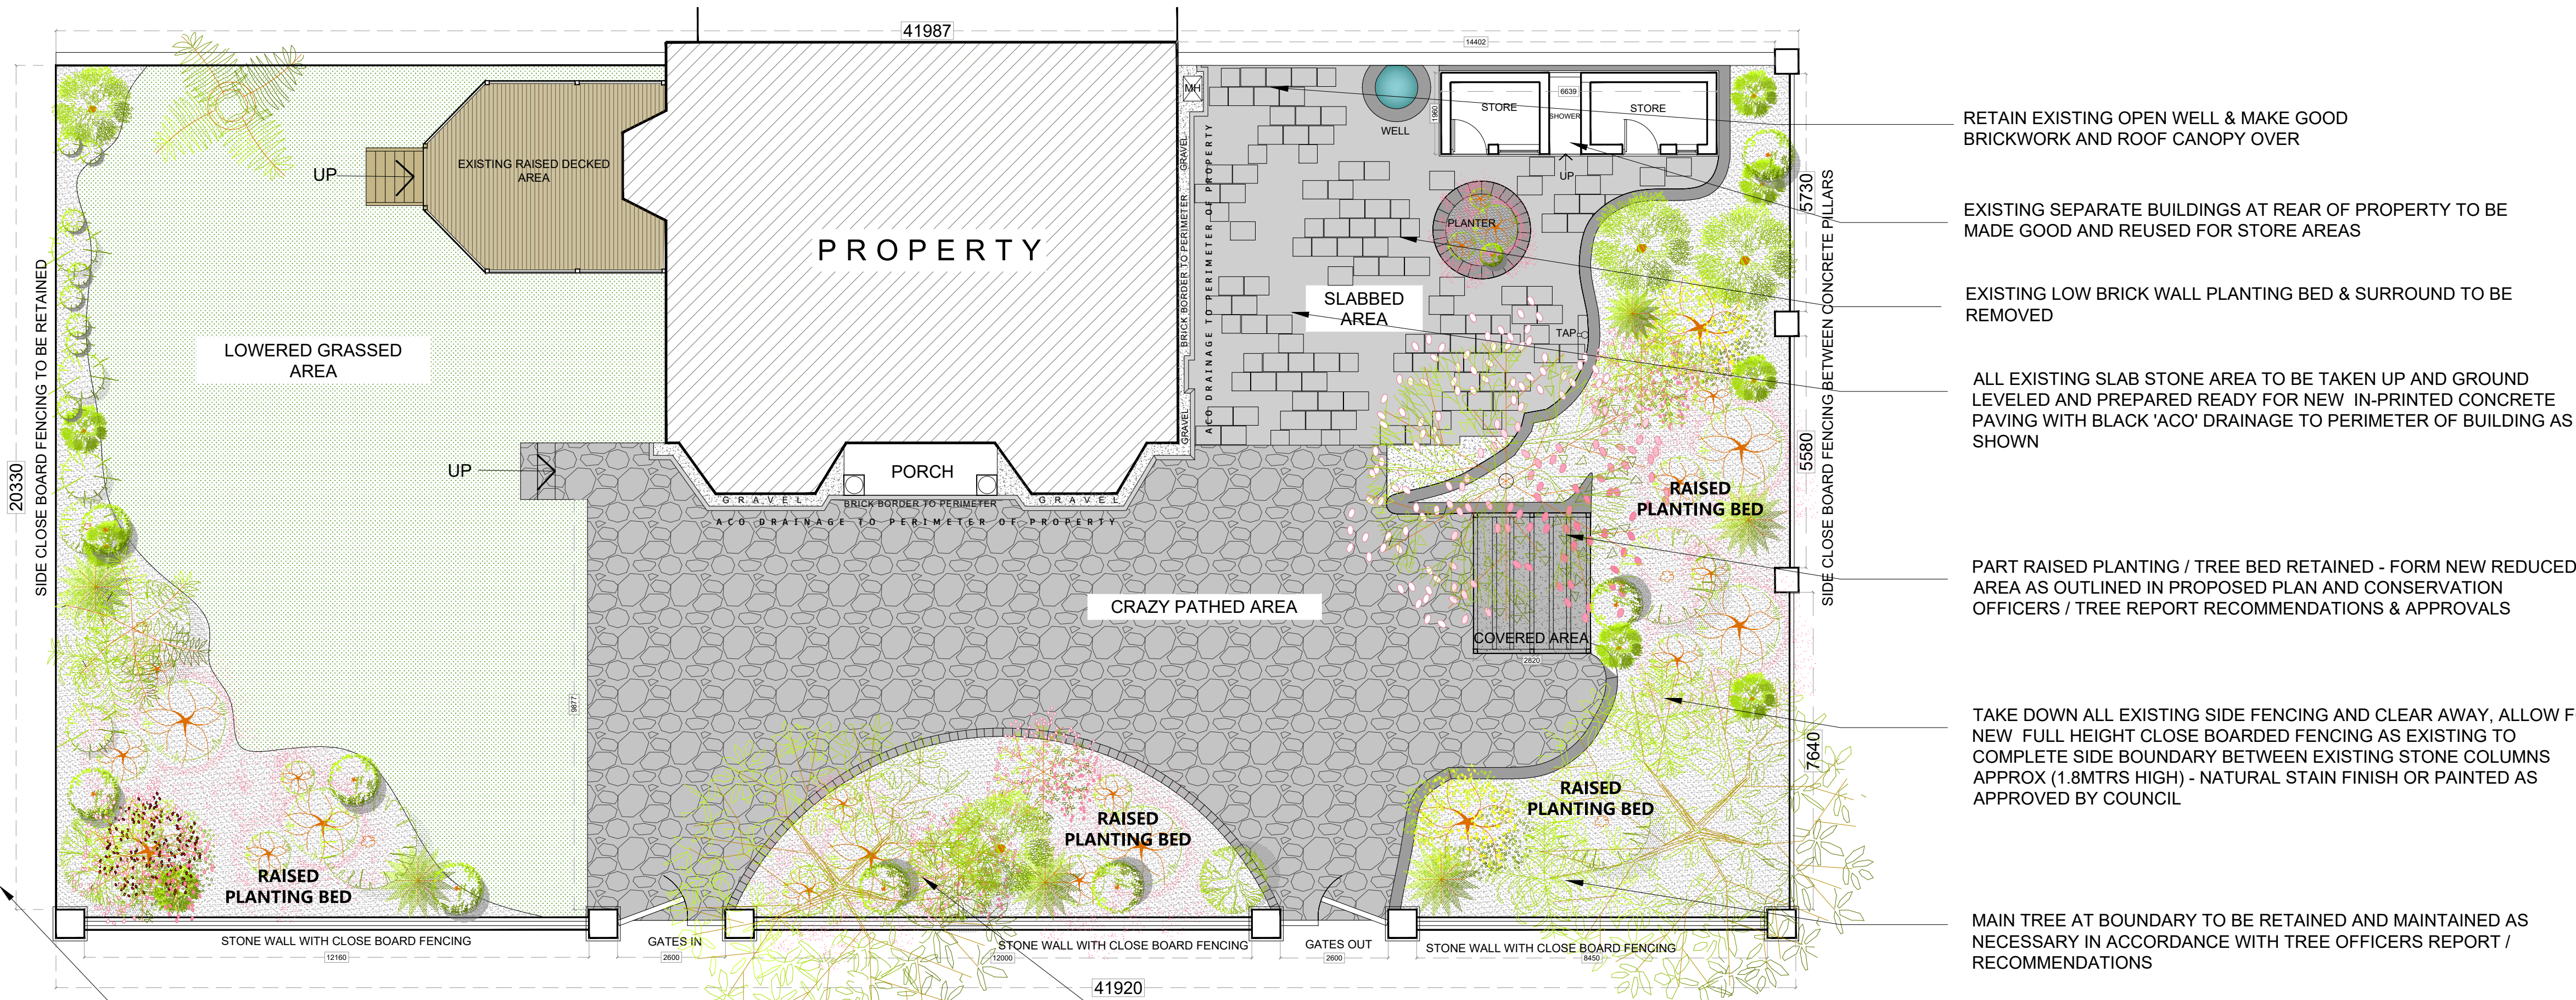

EXISTING GROUNDS PLAN - Scale 1:100

FRONT TREE BED TO BE RETAINED AND MAINTAINED AS NECESSARY IN ACCORDANCE WITH TREE OFFICERS REPORT / RECOMMENDATIONS - FORM NEW LOW LEVEL BRICK WALL AROUND AS SHOWN IN PROPOSED PLAN.

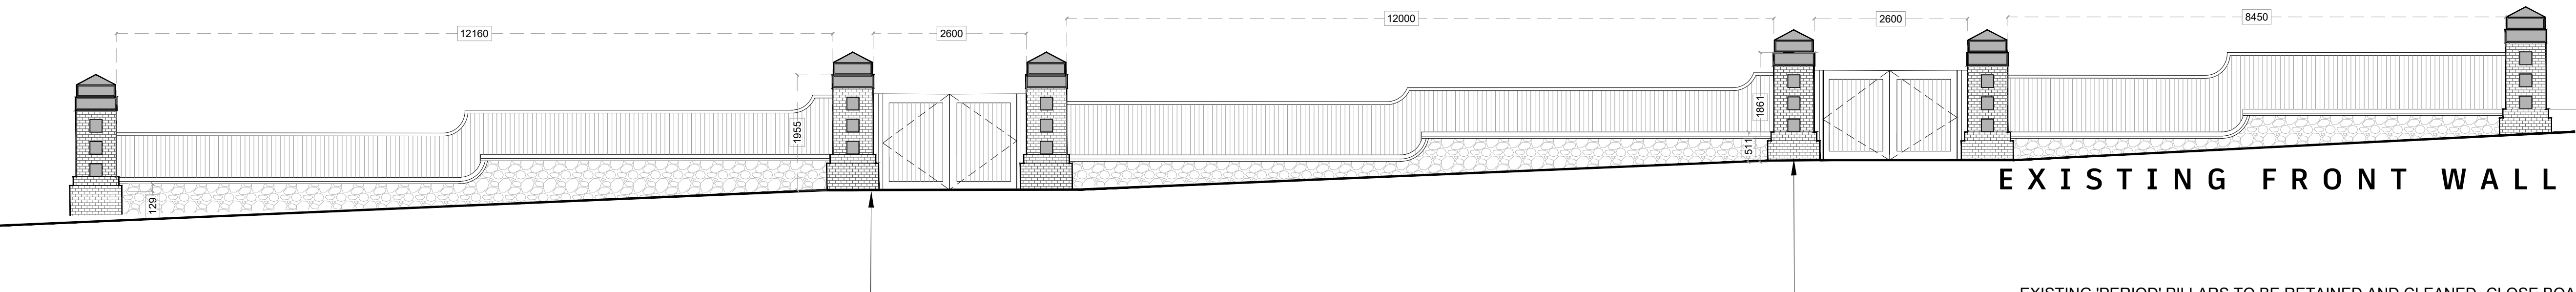

EXISTING FRONT BOUNDARY WALL ELEVATION - Scale N.T.S

EXISTING 'PERIOD' PILLARS TO BE RETAINED AND CLEANED -CLOSE BOARDED FENCING BETWEEN TO BE REPLACED AS EXISTING AND PAINTED TO AGREED COLOUR ON APPROVAL. ONE PILLAR EITHER SIDE TO BE CAREFULLY TAKEN DOWN SET ASIDE AND REBUILT USING EXISTING STONE WORK AND CAPPING DETAIL TO FORM NEW A WIDER OPENING EITHER SIDE MIN. 3200MM CLEAR OPENING